HORSHAM AVENUE / NORTHTOWN WAY TO HENDON AVENUE / BISHOP AVENUE

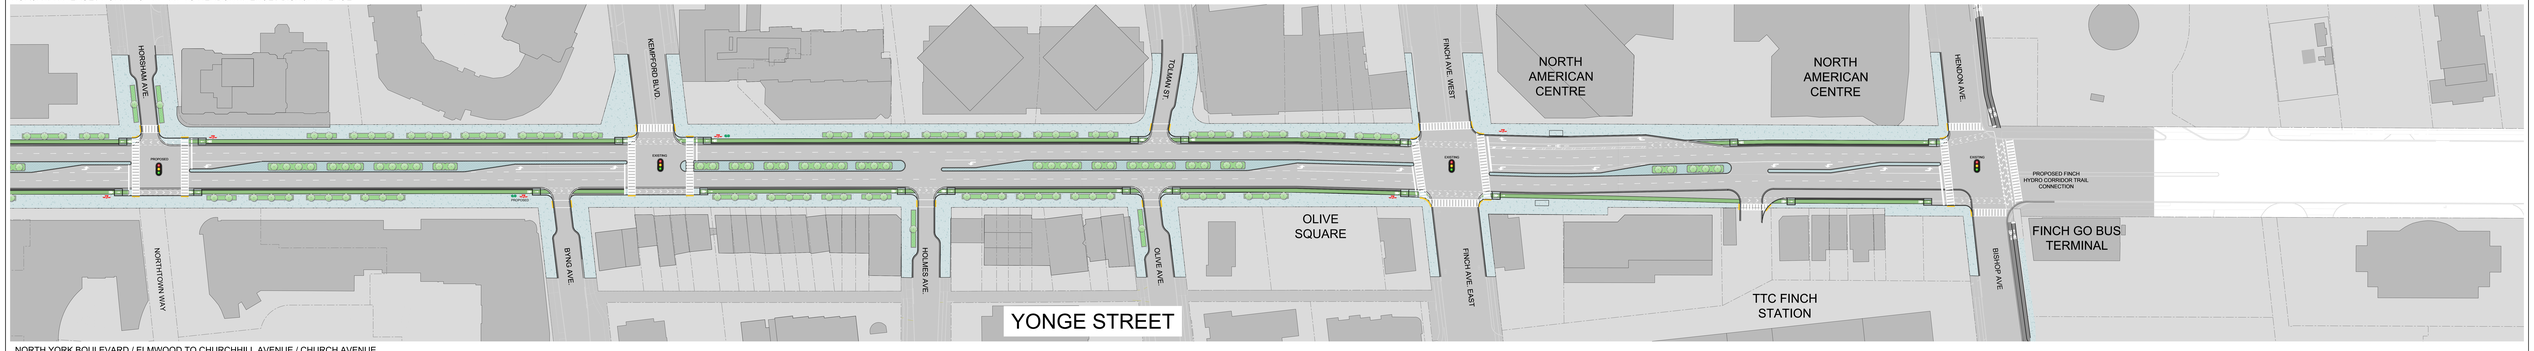

NORTH YORK BOULEVARD / ELMWOOD TO CHURCHHILL AVENUE / CHURCH AVENUE

FLORENCE AVENUE / AVONDALE AVENUE TO HOLLYWOOD AVENUE

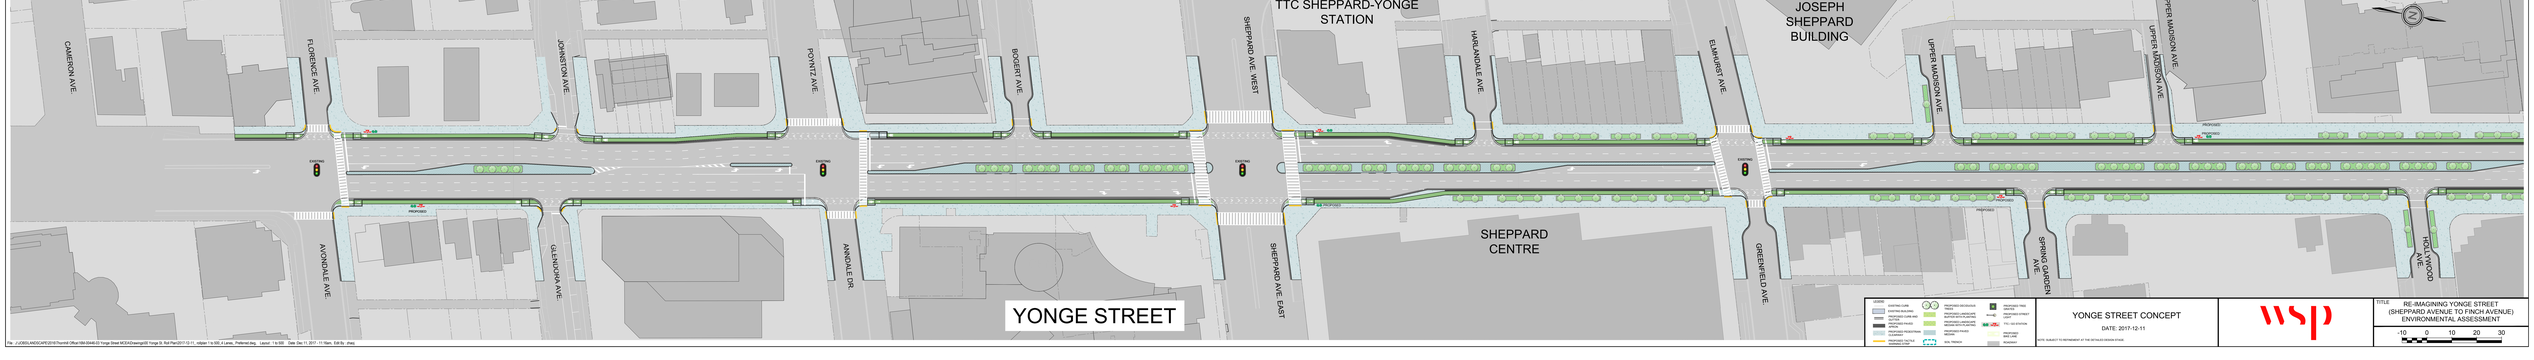

LEGEND

EXISTING CURB
EXISTING BUILDING
PROPOSED CURB AND GUTTER
PROPOSED PAVER MATERIAL
PROPOSED PAVING MATERIAL
PROPOSED DECIDUOUS TREES
PROPOSED ORNAMENTAL TREES
PROPOSED CONIFEROUS TREES
PROPOSED PAVING MEDIAN
EXISTING TREES TO BE REMOVED
PROPOSED TREE PITS
PROPOSED STREET FURNITURE
PEL = 40 WATTS
PROPOSED BIKE LANE
ROADWAY
SHL TRENCH
SHL

YONGE STREET CONCEPT
DATE: 2017-12-11
NOTE: SUBJECT TO REFINEMENT AT THE DETAILED DESIGN STAGE

wsp

TITLE: RE-IMAGINING YONGE STREET (SHEPPARD AVENUE TO FINCH AVENUE) ENVIRONMENTAL ASSESSMENT

-10 0 10 20 30

File: J:\JOBS\LAND\CAPE\2016\Toronto\Offset\084.004\400 Yonge Street MCKA\Drawings\000 Yonge St. Roll Plan\2017-12-11_ridplan 1a 500_4 Lanes_ Preferred.dwg Layout: 1 to 500 Date: Dec 11, 2017 - 11:16am, Edit By: chau