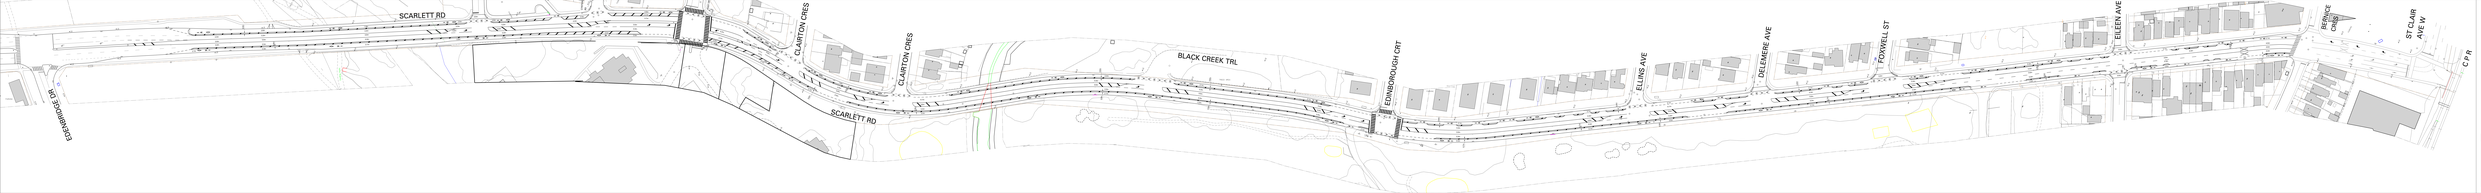

TTC Toronto Transportation Service www.toronto.ca/ttc

SCARLETT RD
EGLINTON AVE W TO ST CLAIR AVE W
DRAFT: PROPOSED PM PLAN

DATE:	JAN	FORMAT:	11x17	PROJECTION:	STR. PLN
SCALE:	1:2000	DATUM:	NAD83	DRAWN BY:	TECHM