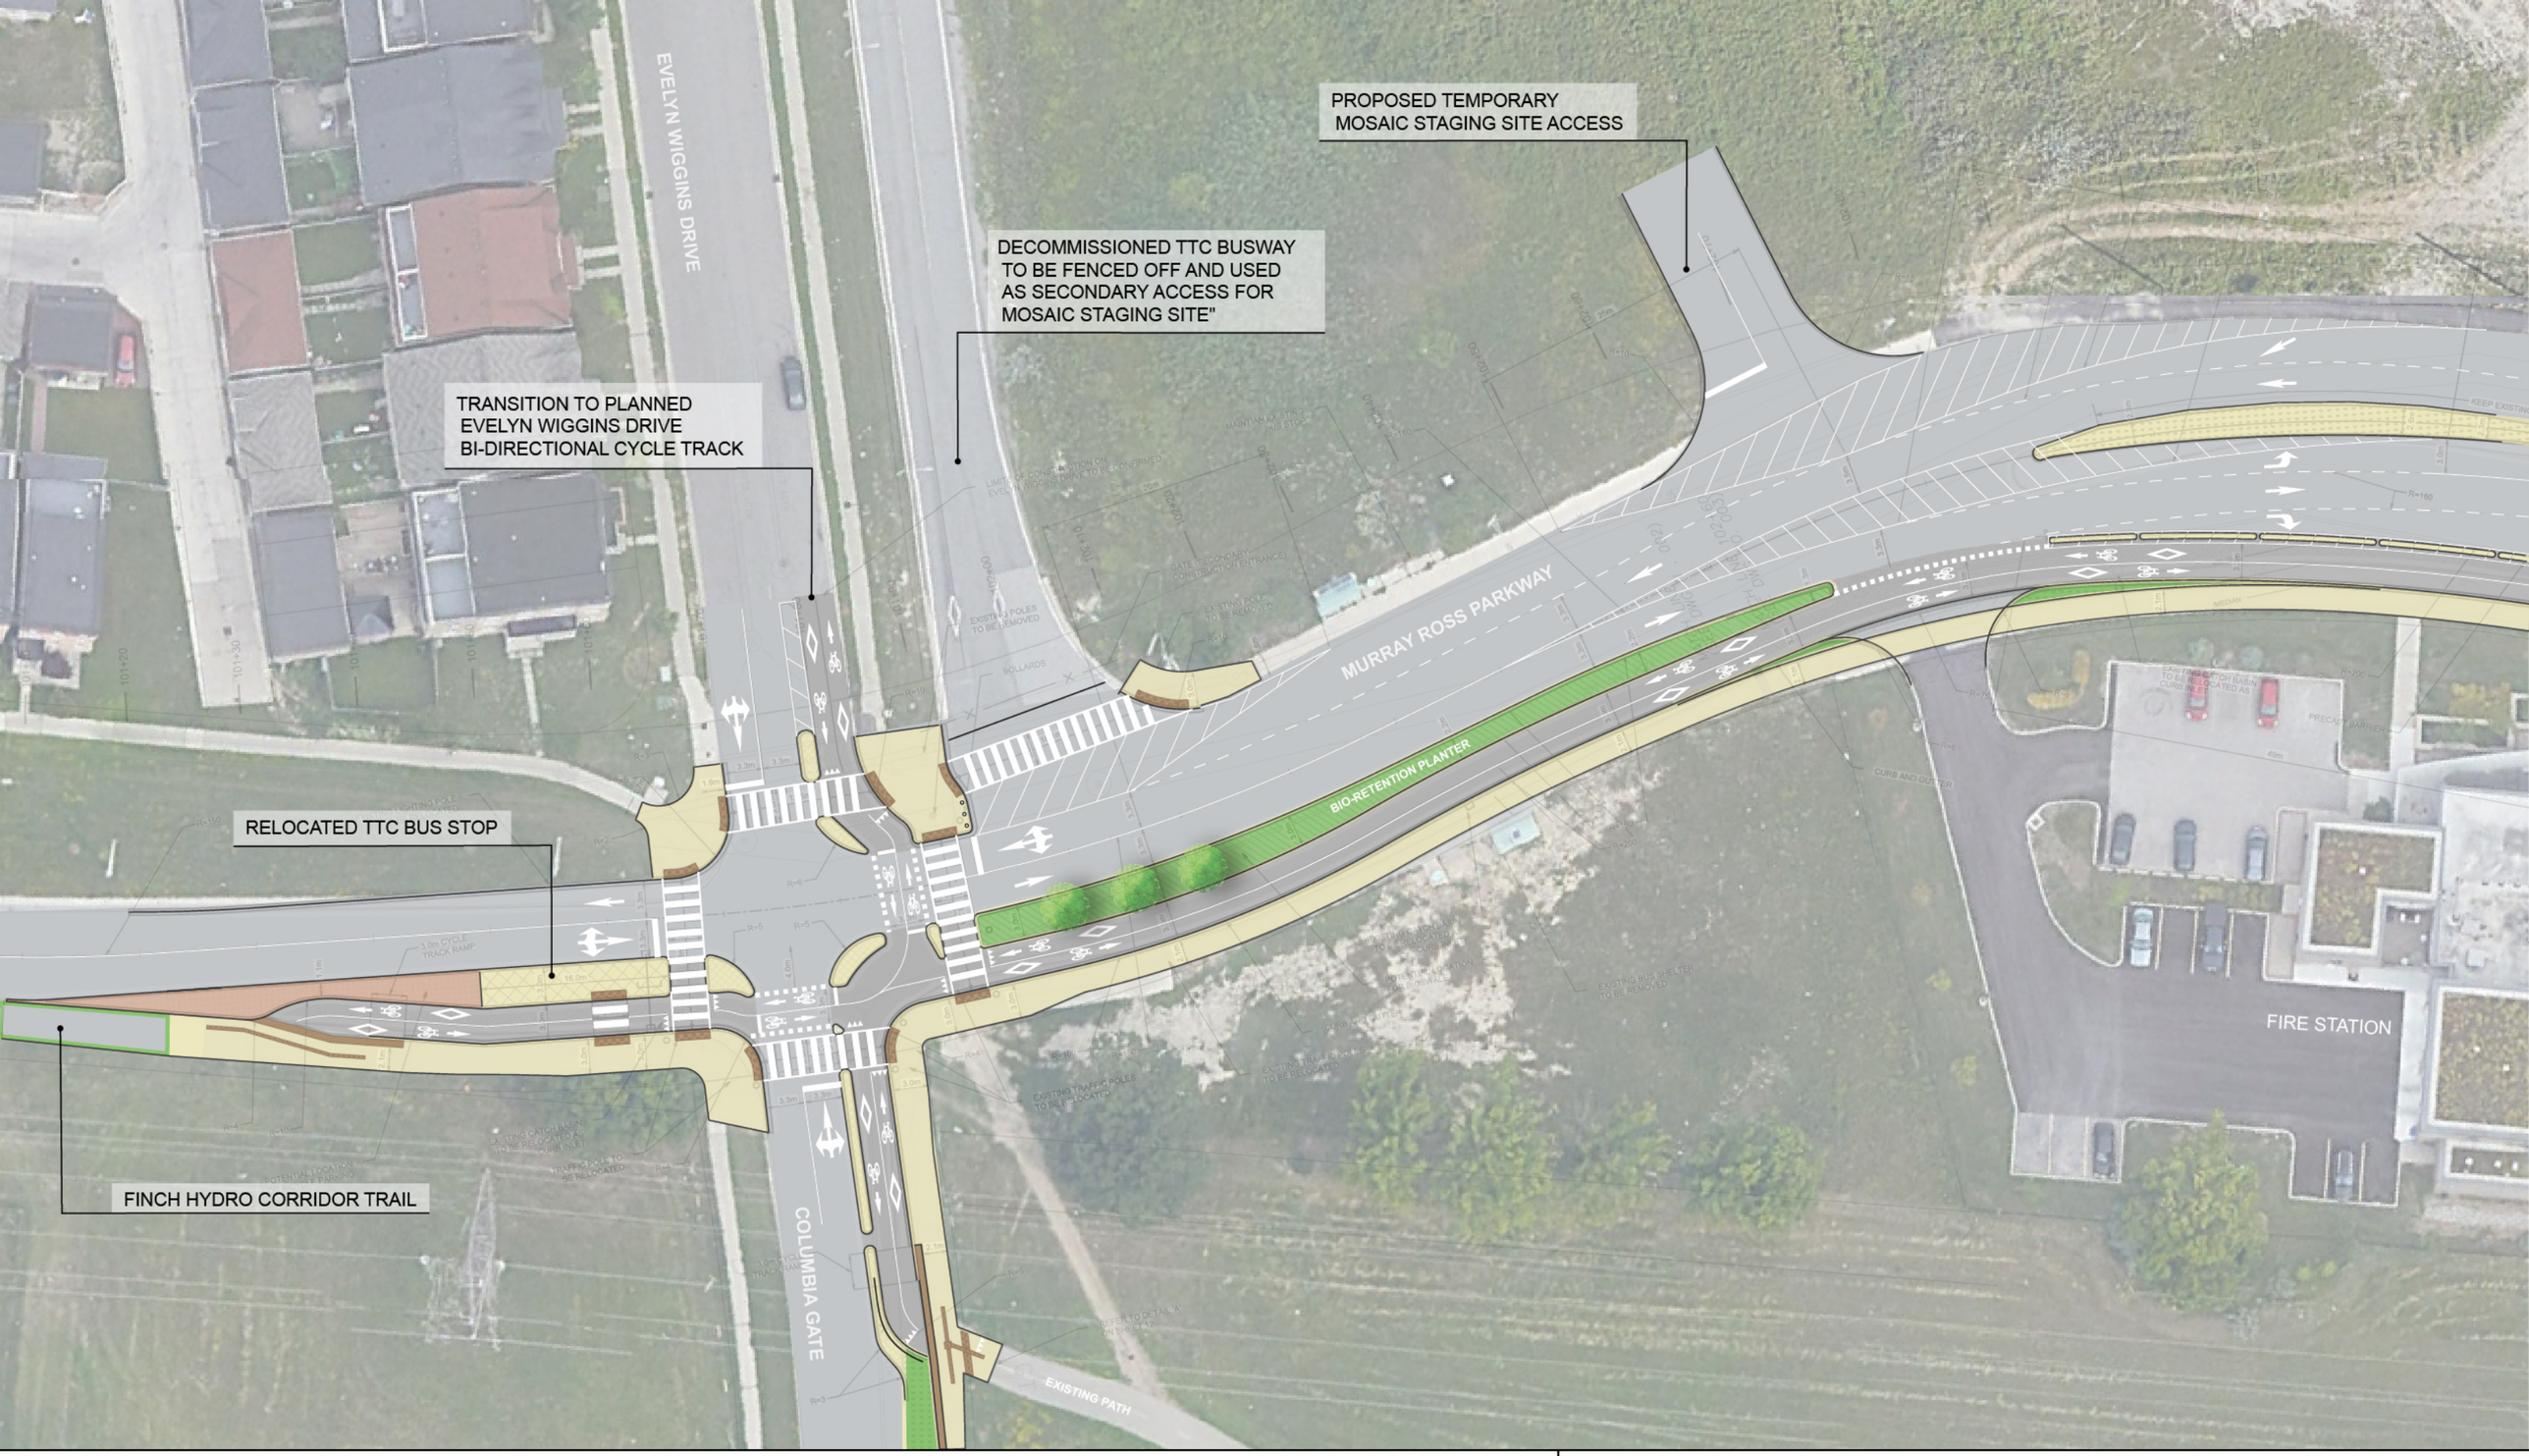

YORK U CYCLING CONNECTIONS, PROJECTS A & B

MURRAY ROSS PARKWAY, EVELYN WIGGINS DR TO KEELE ST

PROPOSED DESIGN

0 10 25m

N

alta PLANNING + DESIGN

YORK U CYCLING CONNECTIONS, PROJECTS A & B

KEELE STREET, MURRAY ROSS PKWY TO FOUR WINDS DR

PROPOSED DESIGN

0 10 25m

N

alta PLANNING + DESIGN