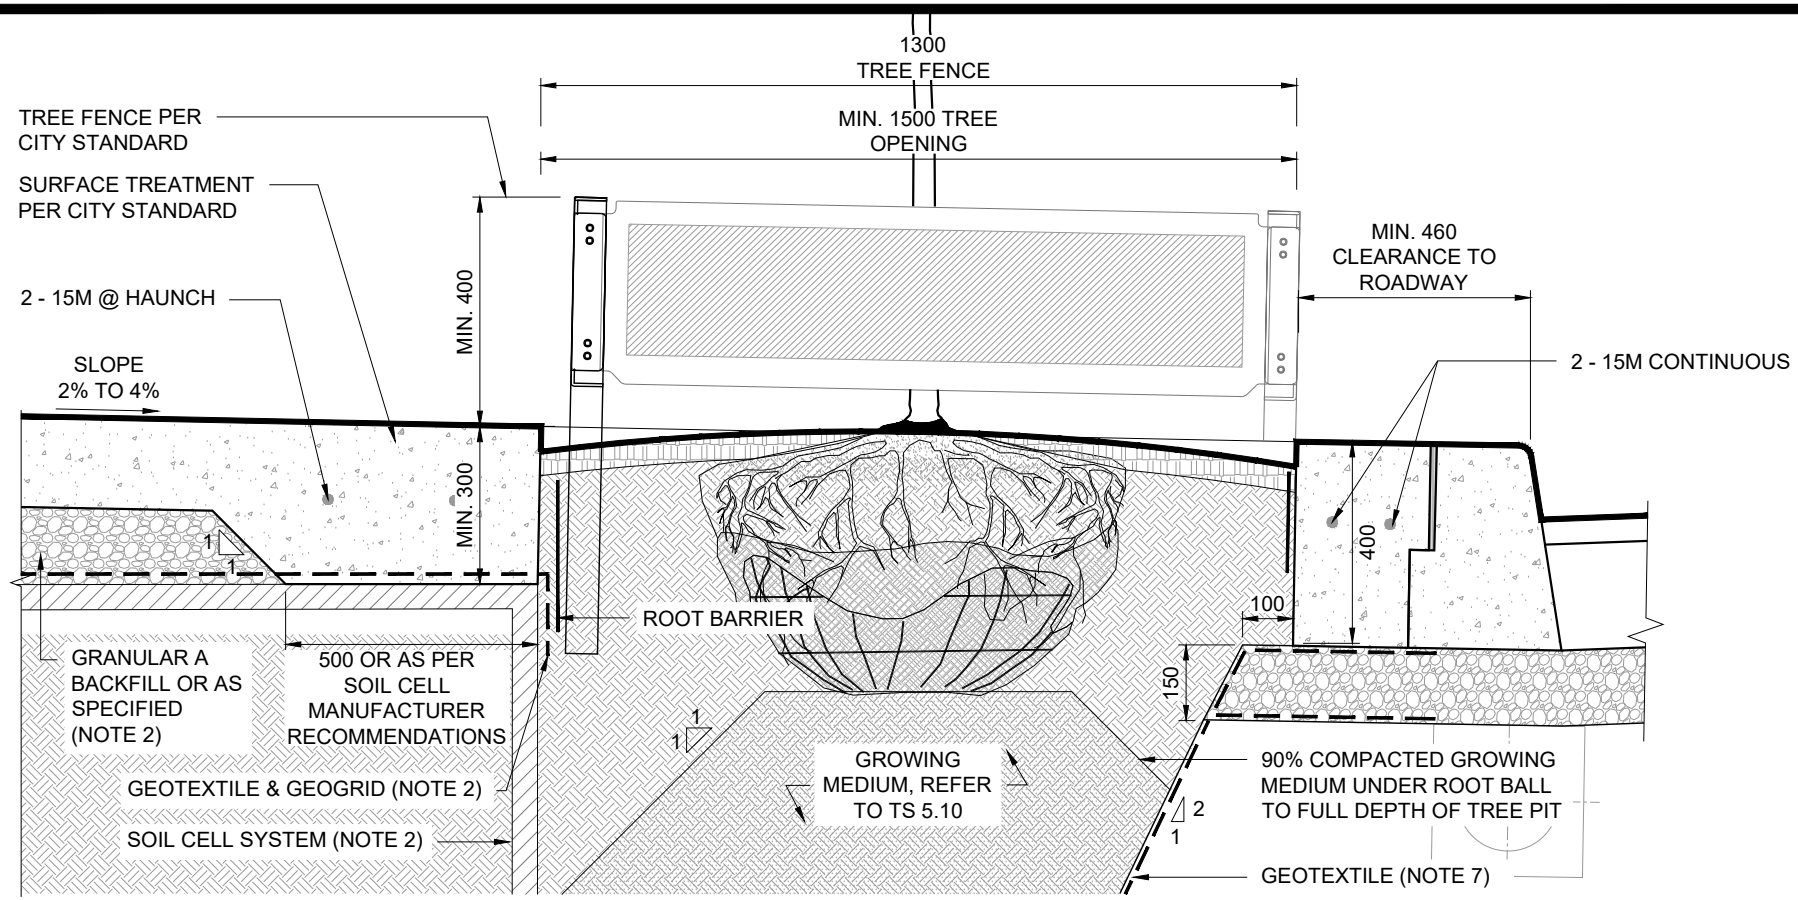

NOTES:

1. SOIL VOLUME SHALL BE 30m^3 MINIMUM PER TREE.
2. SEE MANUFACTURER'S DETAILS AND SPECIFICATIONS FOR SOIL CELL SYSTEM, GEOTEXTILE, GEOGRID, TRENCH AND SUBGRADE PREPARATION, AND BACKFILL MATERIALS.
3. MAINTAIN 2100mm MINIMUM PEDESTRIAN CLEARWAY WIDTH BETWEEN PROPERTY LINE AND TREE FENCE.
4. TREE OPENINGS SHALL HAVE A MINIMUM DIMENSION OF 1500mm X 1500mm.
5. TREE FENCE SHALL BE METAL WITH A MINIMUM HEIGHT OF 400mm.
6. TREE FENCE INFILL PANELS SHALL BE PER CITY OF TORONTO APPROVED DESIGNS.
7. TREE FENCE SHALL BE INSTALLED PER MANUFACTURER RECOMMENDATIONS.
8. THE ENGINEER SHALL SPECIFY GEOTEXTILE REQUIREMENTS FOR FULL COMPATIBILITY WITH SOIL CELL MANUFACTURER'S DETAILS AND SPECIFICATIONS, IN ALL CASES ENSURING PROTECTION OF THE GROWING MEDIUM AND DRAINAGE LAYERS FROM FINES CONTAMINATION FROM IN-SITU SOILS.

All dimensions are in millimetres unless otherwise shown.

TORONTO	ENGINEERING & CONSTRUCTION SERVICES STANDARD DRAWING	REV 0	APR 2022
	CONTINUOUS SOIL TRENCH WITH SOIL CELLS WITH TREE FENCE TREE OPENING DETAILS	**T-850.182-4**	
		1:15	SHEET 1