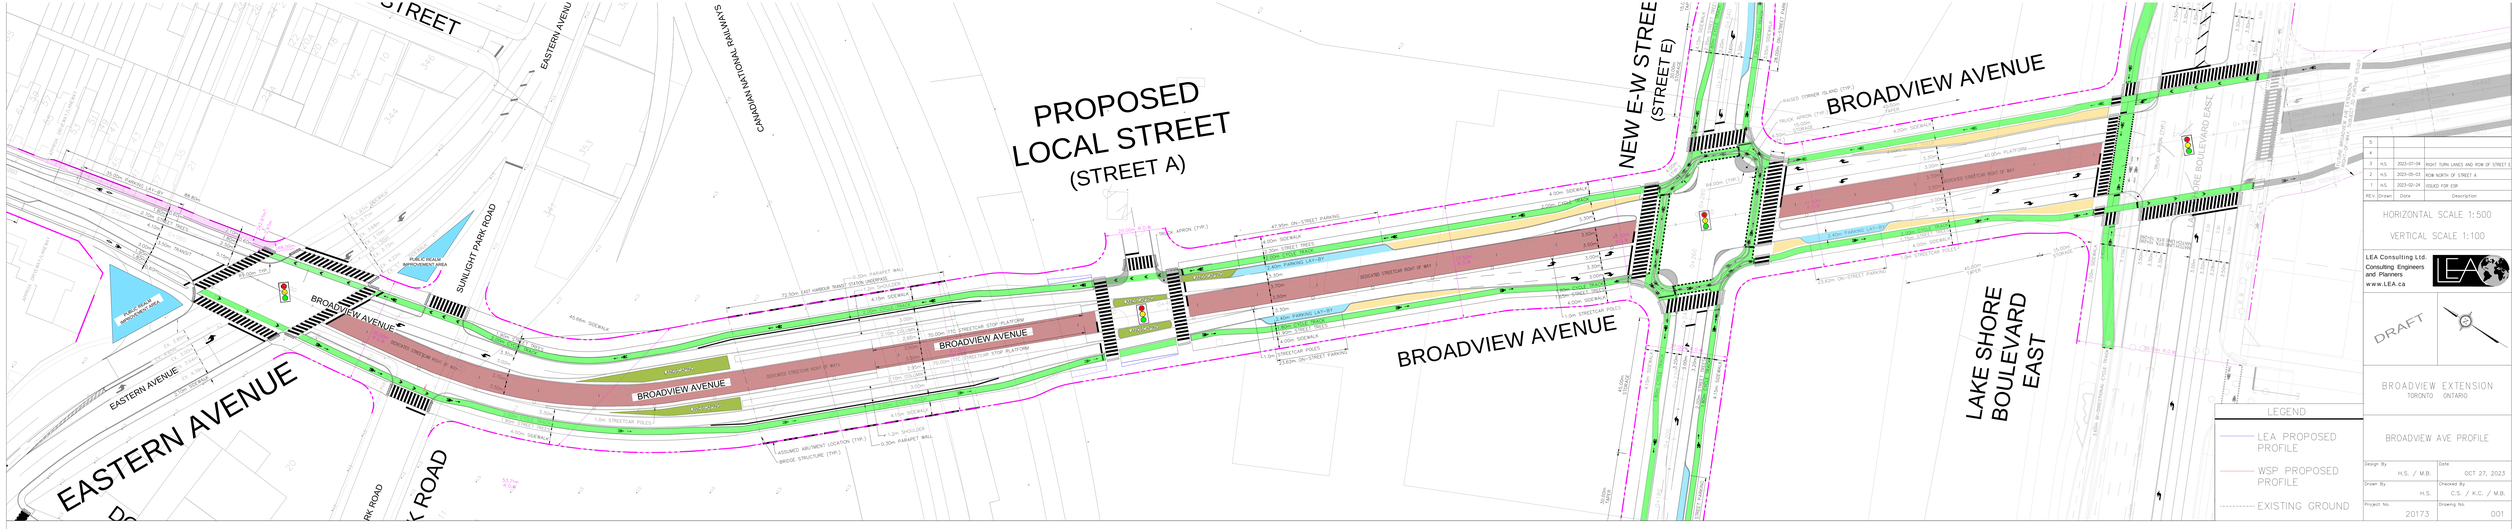

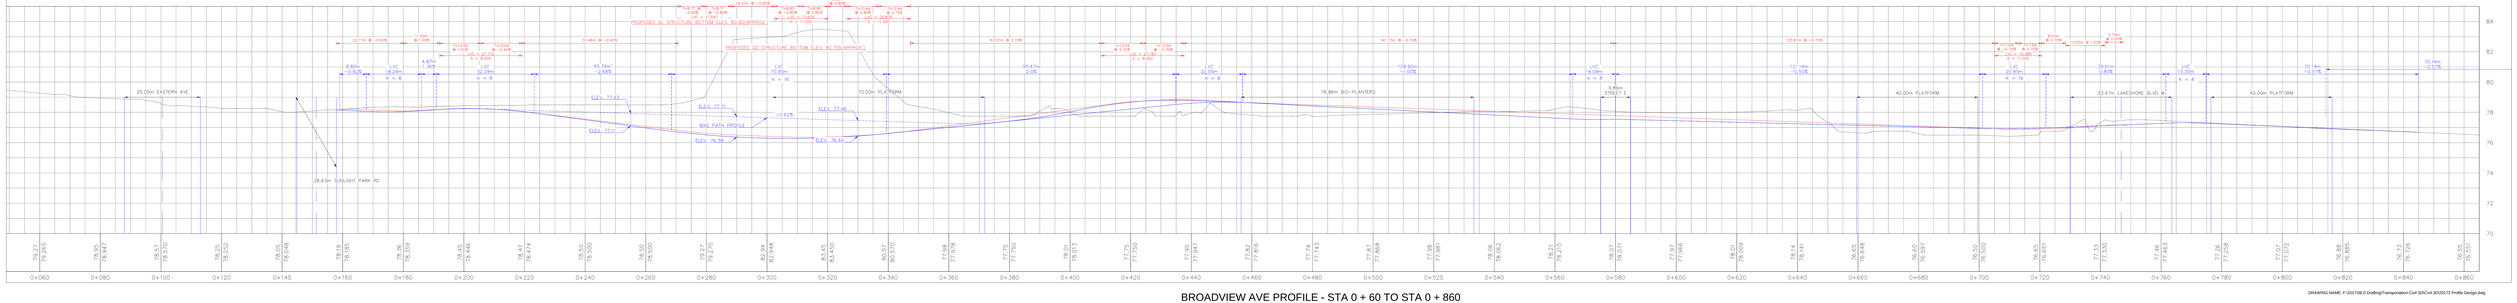

BROADVIEW AVE PROFILE - STA 0 + 60 TO STA 0 + 860

DRAWING NAME: P:\2017\96.0 Drafting\Transportation Civil 3D\Civil 3D\20173 Profile Design.dwg