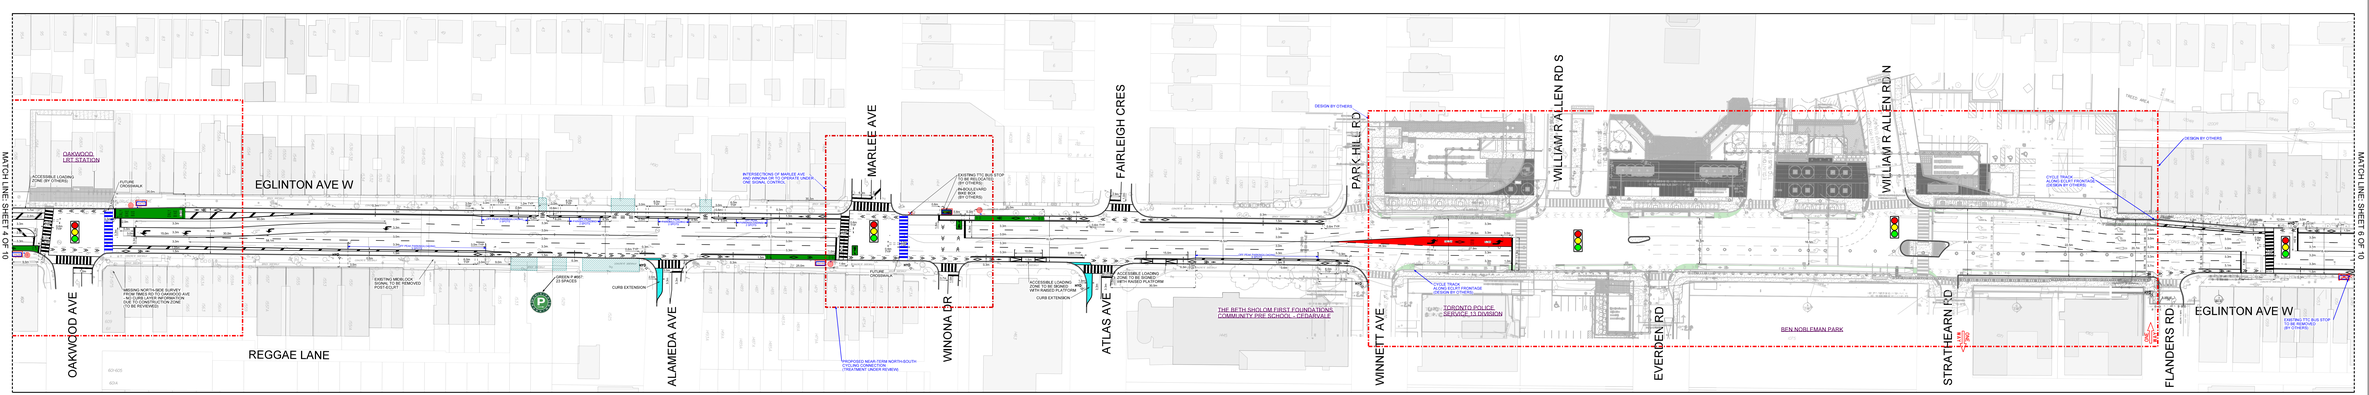

PAVEMENT MARKING LEGEND

- SIGNALIZED INTERSECTION
- MUNICIPAL PARKING LOT
- BIKE SHARE TORONTO STATION
- POSSIBLE CURB EXTENSION OR RECONFIGURATION (TBD)
- CONFLICT ZONE MARKING
- EXISTING DRIVEWAY

NOTE:

1. INFORMATION ON THIS PLAN IS BASED ON OFFICE RECORDS AND IS SUBJECT TO FIELD VERIFICATION.
2. ALL DIMENSIONS ARE APPROXIMATE.
3. PROPOSED PAVEMENT MARKINGS ARE DEPICTED IN BLACK. EXISTING/PLANNED PAVEMENT MARKINGS ARE DEPICTED IN GREY.

Toronto Transportation Services North & East York District

EGLINTON AVE W SEGMENT C-1A OAKWOOD AVE TO FLANDERS RD FUNCTIONAL DESIGN: RETROFIT CYCLING

SCALE :	1:500	DRAWN BY :	A.B.	CHECKED BY :	D.P.
DATE DRAWN :	JUNE 2023	DRAWING NO. :	MAP#5		
FILE PATH :					