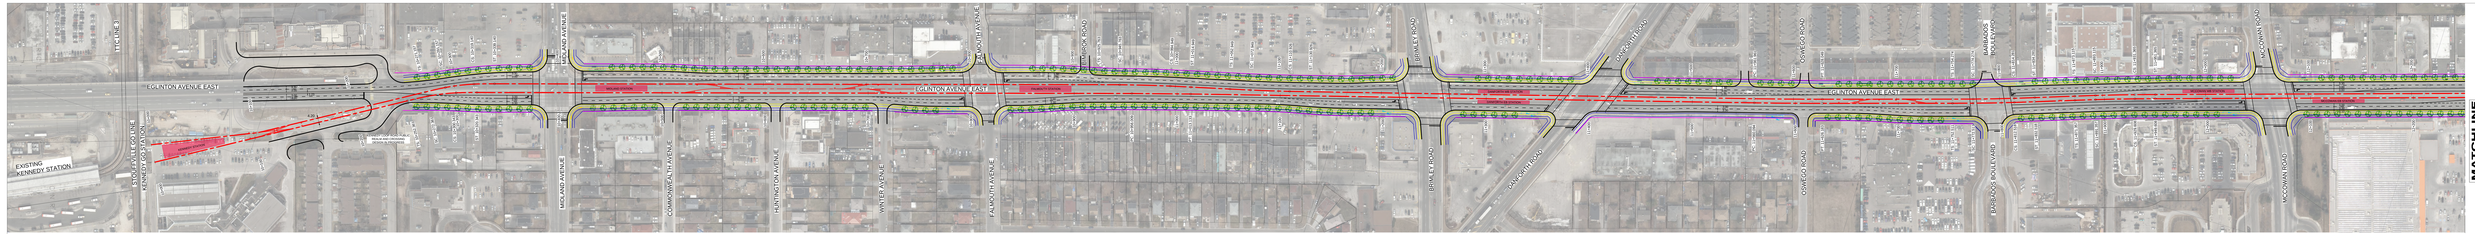

NOTE: PROFILE REFERES TO EAST BOUND VERTICAL ALIGNMENT

PLAN

SEGMENT 1 - STA 10-000 TO 12+250 (1 / RP101)

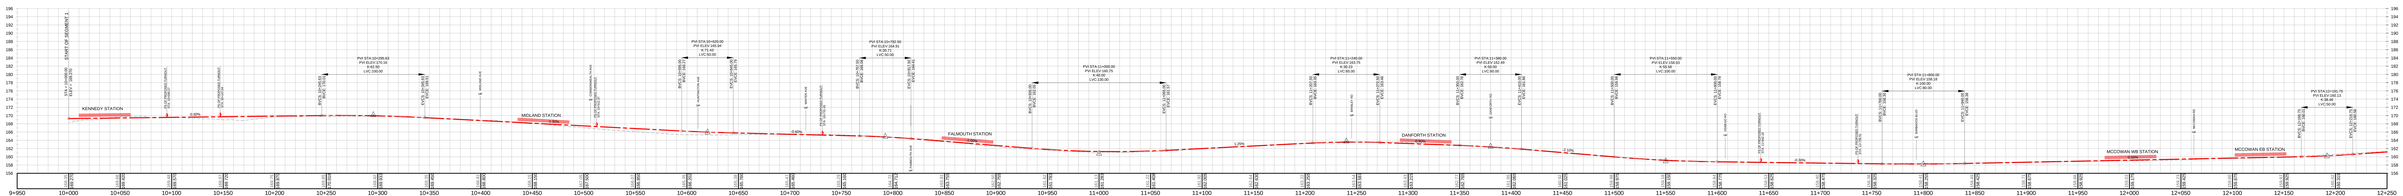

PROFILE

SEGMENT 1 - STA 10-000 TO 12+250 (1 / RP101)

CONCEPTUAL
ISSUED FOR INFORMATION ONLY
NOT FOR CONSTRUCTION

LEGEND

- PROPOSED PLATFORM
- PROPOSED TRACK CENTRE LINE
- EXISTING GROUND
- PROPOSED TURNOUT
- PROPOSED ROW
- CYCLE TRACK
- LANDSCAPE TREE PLANTER
- SIDEWALK/MUP

1:1000 H: 0 20 40 60 80m

1:250 V: 0 5 10 15 20m

No.	DATE	REVISIONS	INITIAL	SIGNED
A	JUL 14, 2023	********	P. FU	P. FU

DESIGNED BY: Jun XX, 2023
DRAWN BY: Jun XX, 2023
CHECKED BY: Jun XX, 2023
APPROVED BY: Jun XX, 2023

TORONTO

HDR

EGLINTON EAST LRT TPAP

15% CONCEPTUAL DESIGN ROLL PLOT

SEGMENT 1

STA 10+000 TO 12+250

CONTRACT No.:

DATE: JUL 14, 2023

DRAWING NUMBER: RA1000-01-RP101

SHEET: 1 OF 4

FILENAME: C:\workingfolder\hdrinc\ca0000000-\ca0000xxx\ca0000xxx\ca0000xxx\ca0000xxx.dwg
PLOTTED BY: PAUL FU
PLOTTED ON: MAR 2021 7:02PM

FOR CONTINUATION SEE ONE **MATCHLINE** RA1000-01-RP101

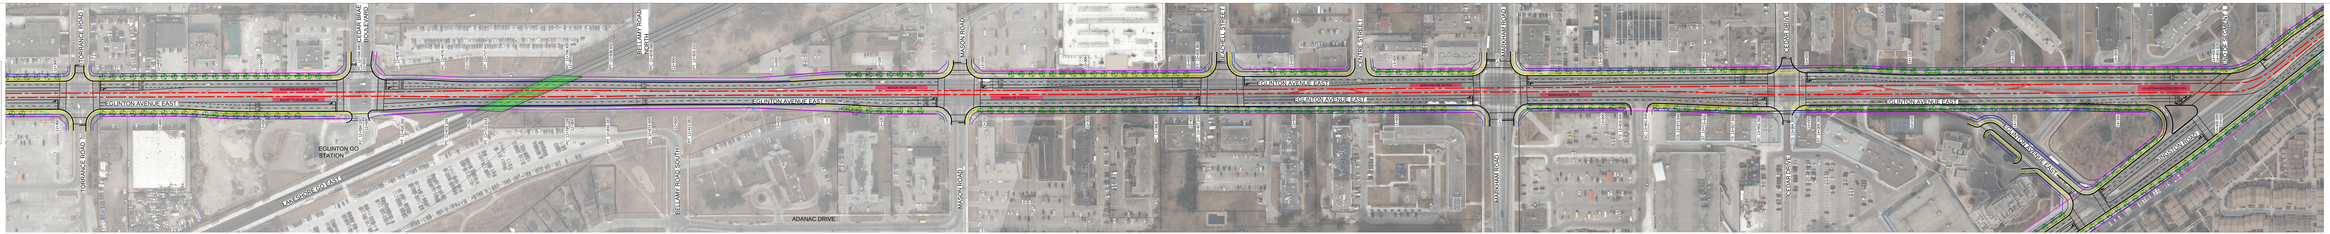

NOTE: PROFILE REFERES TO EAST BOUND VERTICAL ALIGNMENT

PLAN

SEGMENT 1 - STA 12+250 TO 14+400 (A / RP102)

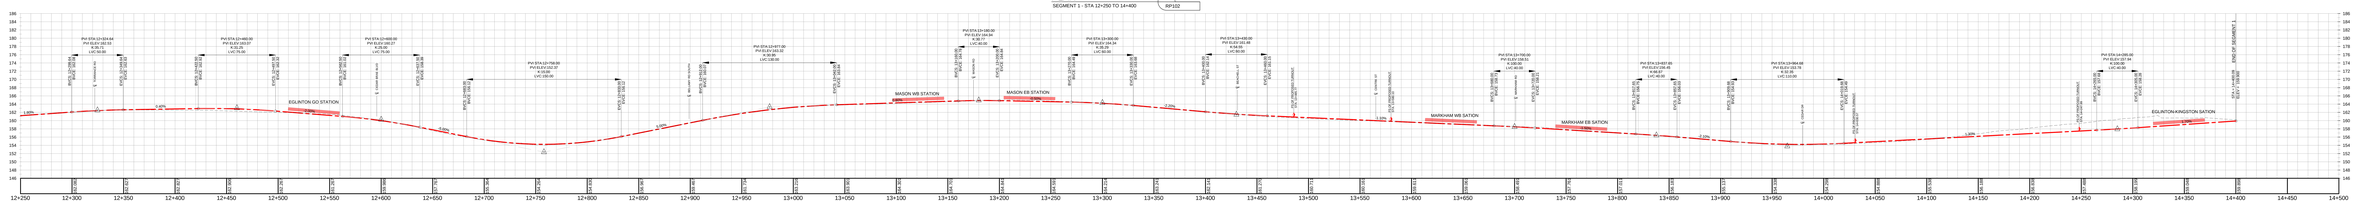

PROFILE

SEGMENT 1 - STA 12+250 TO 14+400 (B / RP102)

CONCEPTUAL
ISSUED FOR INFORMATION ONLY
NOT FOR CONSTRUCTION

LEGEND

- PROPOSED PLATFORM
- PROPOSED TRACK CENTRE LINE
- EXISTING GROUND
- PROPOSED TURNOUT
- PROPOSED ROW
- CYCLE TRACK
- LANDSCAPE TREE PLANTER
- SIDEWALK/MUP

1:1000 H: 0 20 40 60 80m

1:250 V: 0 5 10 15 20m

No.	DATE	REVISIONS	INITIAL	SIGNED
A	JUL 14, 2023	**********	P. FU	P. FU

DESIGNED BY: Jun XX, 2023
DRAWN BY: Jun XX, 2023
CHECKED BY: Jun XX, 2023
APPROVED BY: Jun XX, 2023

TORONTO

HDR

EGLINTON EAST LRT TPAP

15% CONCEPTUAL DESIGN ROLL PLOT

SEGMENT 1
STA 12+250 TO 14+400

CONTRACT No.:
DATE: JUL 14, 2023
DRAWING NUMBER: RA1000-01-RP102
SHEET: 2 OF 4

FILENAME: C:\Users\PHUONGFU\AppdataLocal\Temp\AcPublish_15128\RA1000-01-RP102.dwg
PLOTTED BY: PHUONG FU
PLOTTED ON: JUL 14, 2023 - 7:53AM

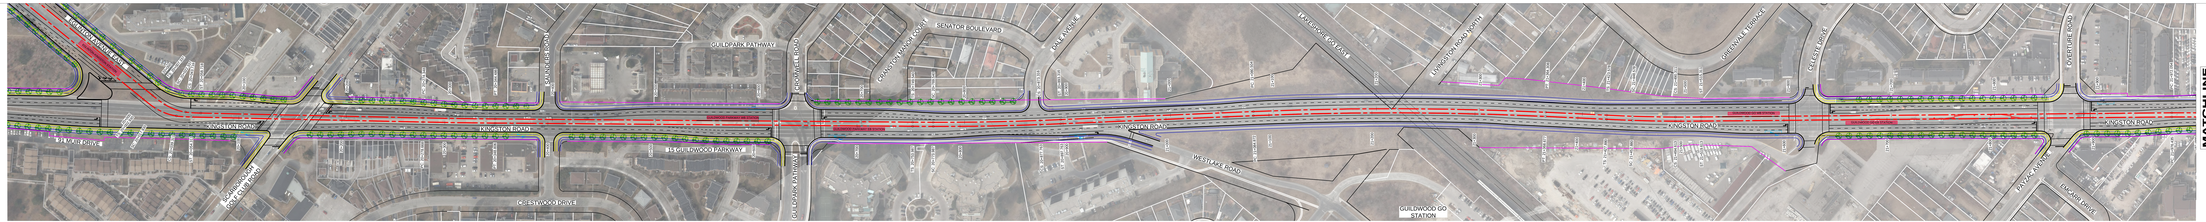

NOTE: PROFILE REFERES TO EAST BOUND VERTICAL ALIGNMENT

PLAN

SEGMENT 2 - STA 20+000 TO 22+000 (A) RP103

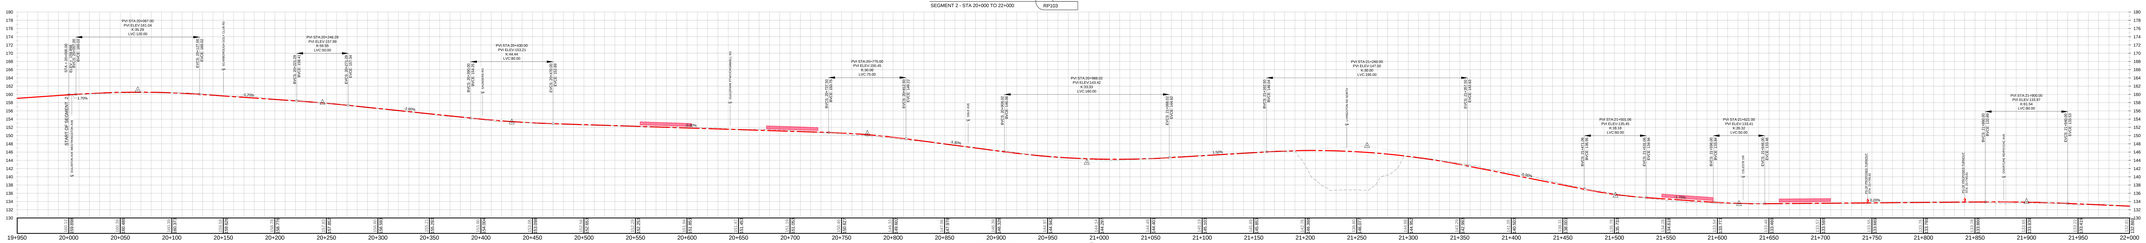

PROFILE

SEGMENT 2 - STA 20+000 TO 22+000 (A) RP103

CONCEPTUAL
ISSUED FOR INFORMATION ONLY
NOT FOR CONSTRUCTION

LEGEND

- PROPOSED PLATFORM
- PROPOSED TRACK CENTRE LINE
- EXISTING GROUND
- PROPOSED TURNOUT
- PROPOSED ROW
- CYCLE TRACK
- LANDSCAPE TREE PLANTER
- SIDEWALK/MUP

1:1000 H: 0 20 40 60 80m

1:250 V: 0 5 10 15 20m

No.	DATE	REVISIONS	INITIAL	SIGNED
1	JUL 14, 2023	xxxxxxxxxxxxxxxxxxxx	P.Y.U.	P.Y.U.

DESIGNED BY: Jun XX, 2023
DRAWN BY: Jun XX, 2023
CHECKED BY: Jun XX, 2023
APPROVED BY: Jun XX, 2023

TORONTO

HDR

EGLINTON EAST LRT TPAP

10% CONCEPTUAL DESIGN ROLL PLOT
SEGMENT 1
STA. 20+000 TO 22+000

CONTRACT No.:
DATE: JUL 14, 2023
DRAWING NUMBER: RK1000-01-RP103
SHEET: 3 OF 4

FILENAME: C:\Users\xxx\AppData\Local\Temp\AcPublish_15324\rk1000-01-rp103.dwg
PLOTTED BY: xxxx
PLOTTED ON: Jul 14, 2023 - 7:56pm

FOR CONTINUATION SEE DWG.
MATCHLINE
RP1000-02-RP103

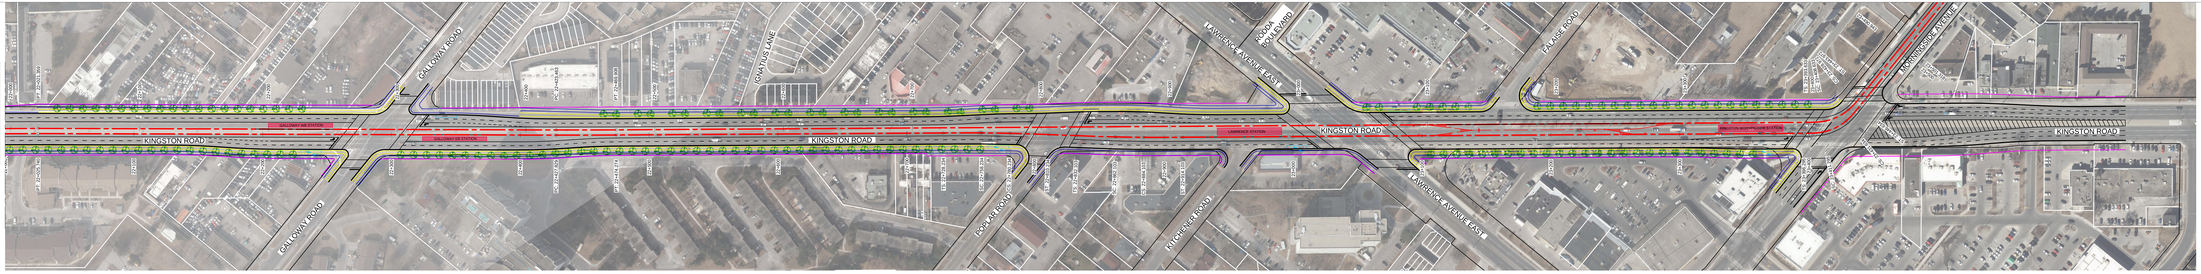

NOTE: PROFILE REFERES TO EAST BOUND VERTICAL ALIGNMENT

PLAN

SEGMENT 2 - STA 22+200 TO 23+200

A
RP104

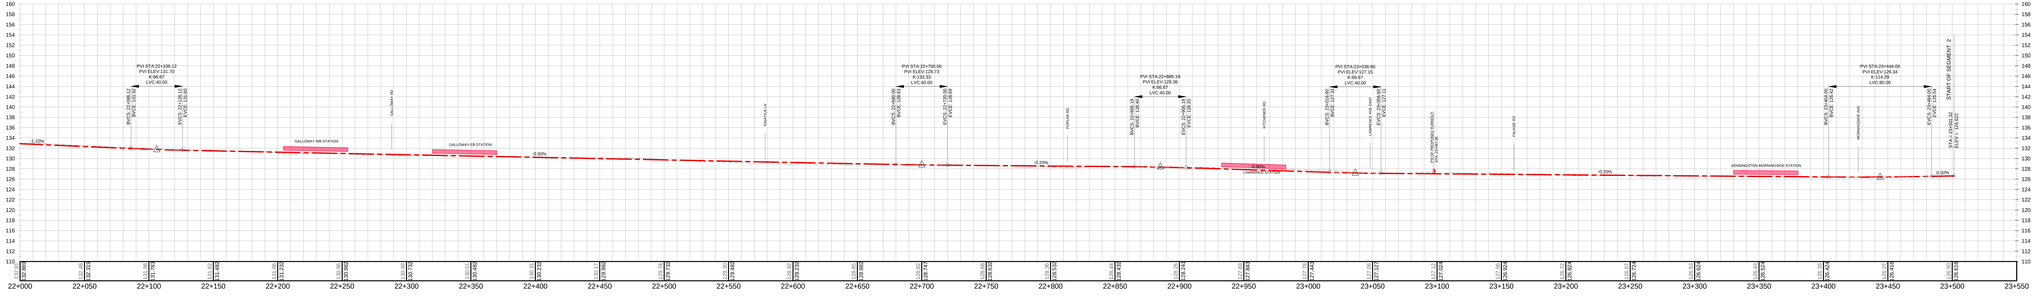

CONCEPTUAL
ISSUED FOR INFORMATION ONLY
NOT FOR CONSTRUCTION

LEGEND

- PROPOSED PLATFORM
- PROPOSED TRACK CENTRE LINE
- EXISTING GROUND
- PROPOSED TURNOUT
- PROPOSED ROW
- CYCLE TRACK
- LANDSCAPE TREE PLANTER
- SIDEWALK/MUP

1:1000 H: 0 20 40 60 80m
1:250 V: 0 5 10 15 20m

No.	DATE	REVISIONS	INITIAL	SIGNED
X	JUL xx, 2022	xxxxxxxxxxxxxxxxxx	P. YU	P. YU

DESIGNED BY: Jun XX, 2023
DRAWN BY: Jun XX, 2023
CHECKED BY: Jun XX, 2023
APPROVED BY: Jun XX, 2023

TORONTO
HDR

EGLINTON EAST LRT TPAP

10% CONCEPTUAL DESIGN ROLL PLOT
SEGMENT 1
STA. 22+000 TO 23+501.32

CONTRACT No.:
DATE: JUL 14, 2023
DRAWING NUMBER: RA1000-01-RP103
SHEET: 4 OF 4

FILENAME: C:\Users\xxx\Desktop\RA1000-01\RA1000-RA-V1001-RP103.dwg
PLOTTED BY: xxxxx

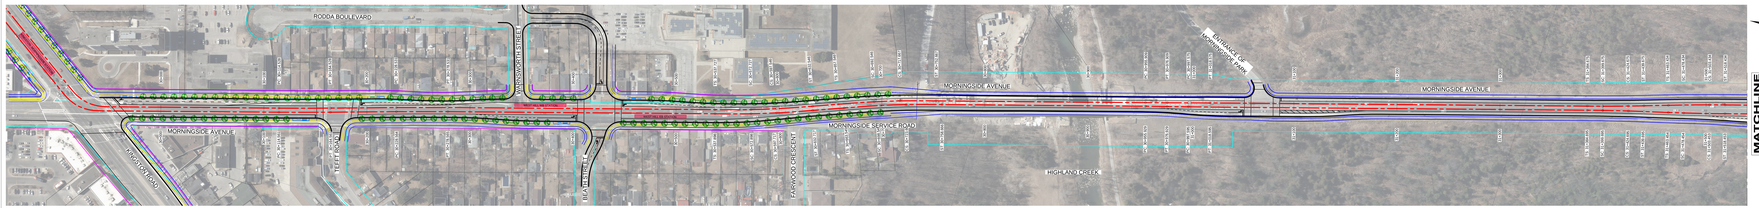

NOTE: PROFILE REFERES TO EAST BOUND VERTICAL ALIGNMENT

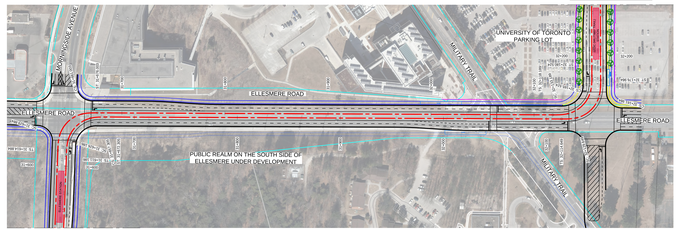

PLAN
SEGMENT 3 - STA 30+000 TO 31+540
1 RP301

PLAN
SEGMENT 3 - STA 30+000 TO 32+250
3 RP101

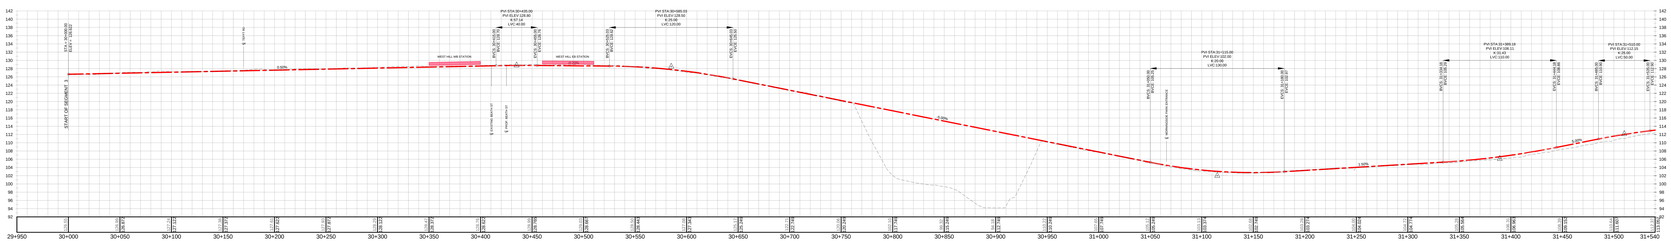

PROFILE
SEGMENT 3 - STA 30+000 TO 31+540
2 RP101

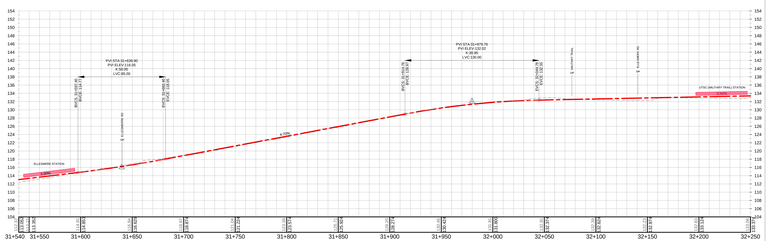

PROFILE
SEGMENT 3 - STA 30+000 TO 32+250
4 RP101

CONCEPTUAL
ISSUED FOR INFORMATION ONLY
NOT FOR CONSTRUCTION

LEGEND

- PROPOSED PLATFORM
- PROPOSED TRACK CENTRE LINE
- EXISTING GROUND
- PROPOSED TURNOUT
- PROPOSED ROW
- CYCLE TRACK
- LANDSCAPE TREE PLANTER
- SIDEWALK/MUP
- EXISTING ROW

1:1000 H: 0 20 40 60 80m
1:250 V: 0 5 10 15 20m

No.	DATE	REVISIONS	INITIAL	SIGNED
X	JUL 21, 2022	xxxxxxxxxxxxxxxxxxxx	P YU	P YU

DESIGNED BY: Jun XX, 2023	DRAWN BY: Jun XX, 2023	TORONTO	EGLINTON EAST LRT TPAP 10% CONCEPTUAL DESIGN ROLL PLOT SEGMENT 3 STA 30+000 TO 32+250
CHECKED BY: Jun XX, 2023	APPROVED BY: Jun XX, 2023	HDR	CONTRACT No. XX-XX-XX DATE: JUL 21, 2023 DRAWING NUMBER: RA1000-03-RP101 SHEET: 1 OF 2

FILENAME: C:\pwworking\dsarmy\d0035008\RA1000-03-RP101-RP101.dwg
PLOTTED BY: DSARMY
PLOTTED ON: Jun 21, 2023 - 11:00am

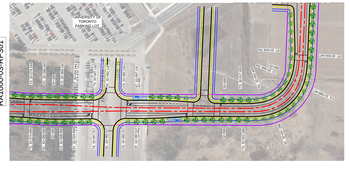

NOTE: PROFILE REFERES TO EAST BOUND VERTICAL ALIGNMENT

PLAN
SEGMENT 3 - STA 32+250 TO 32+695
1 RP102

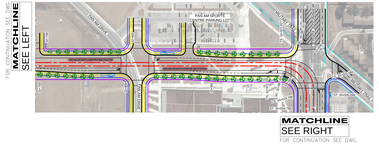

PLAN
SEGMENT 3 - STA 32+695 TO 33+050
2 RP102

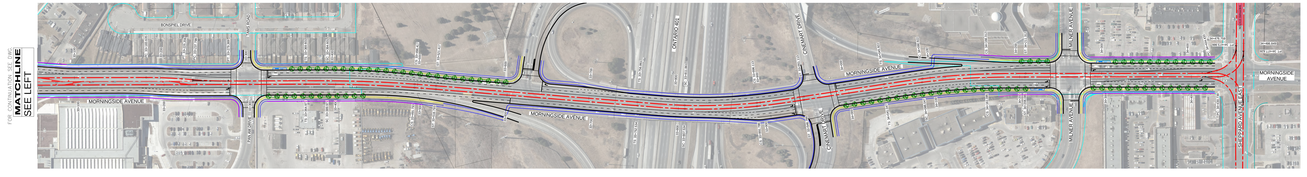

PLAN
SEGMENT 3 - STA 33+050 TO 34+500
3 RP102

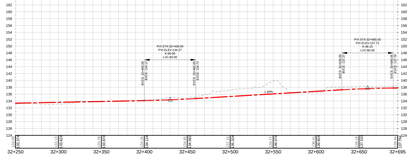

PROFILE
SEGMENT 3 - STA 32+250 TO 32+695
1 RP102

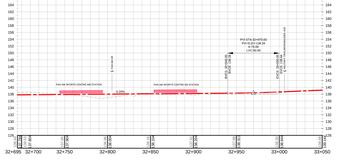

PROFILE
SEGMENT 3 - STA 32+695 TO 33+050
2 RP102

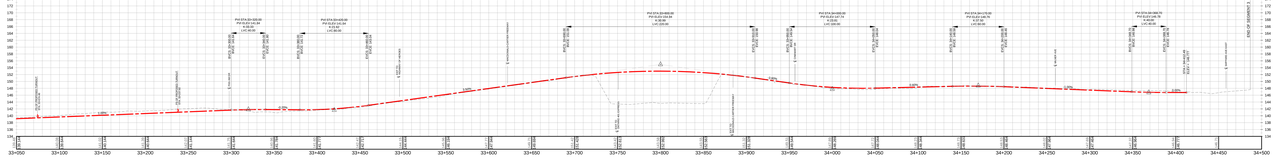

PROFILE
SEGMENT 3 - STA 33+050 TO 34+500
3 RP102

CONCEPTUAL
ISSUED FOR INFORMATION ONLY
NOT FOR CONSTRUCTION

LEGEND

- PROPOSED PLATFORM
- PROPOSED TRACK CENTRE LINE
- EXISTING GROUND
- PROPOSED TURNOUT
- PROPOSED ROW
- CYCLE TRACK
- LANDSCAPE TREE PLANTER
- SIDEWALK/RAMP
- EXISTING ROW

1:1000 H: 0 20 40 60 80m

1:250 V: 0 10 15 20m

No.	DATE	REVISIONS	INITIAL	SIGNED
0	JUL 6, 2023		P.YU	P.YU

DESIGNED BY Jun XX, 2023	DRAWN BY Jun XX, 2023	TORONTO	EGLINTON EAST LRT TPAP
CHECKED BY Jun XX, 2023	APPROVED BY Jun XX, 2023	HDR	15% CONCEPTUAL DESIGN REVIEW PLOT SEGMENT 3 STA 32+250 TO 34+500
		CONTRACT No. XX-XX-XX	DRAWING NUMBER RA1000-03-RP102
		DATE JUL 21, 2023	SHEET 2 OF 2