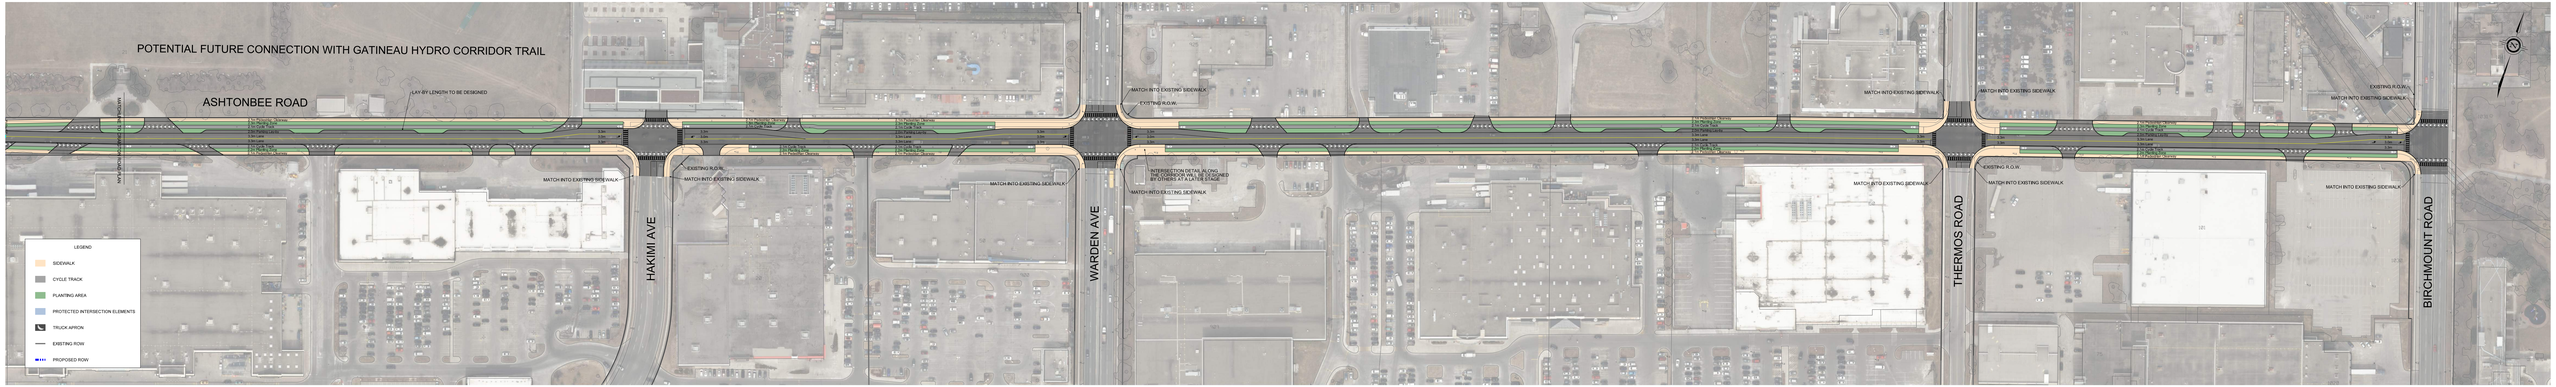
POTENTIAL FUTURE CONNECTION WITH GATINEAU HYDRO CORRIDOR TRAIL
ASHTONBEE ROAD
LAY BY LENGTH TO BE DESIGNED
HYDRO CORRIDOR
2.5m Multi-Use Trail
2.0m Planting Strip
2.5m Cycle Track
2.0m Planting Strip
3.5m Curb Lane
3.5m Curb Lane
2.0m Planting Strip
2.5m Cycle Track
2.5m Multi-Use Trail
MATCH INTO EXISTING SIDEWALK
EXISTING R.O.W.
MATCH INTO EXISTING SIDEWALK
HAKIMI AVE
MATCH INTO EXISTING SIDEWALK
WARDEN AVE
INTERSECTION DETAILING FOR CONSTRUCTION WILL BE DONE BY OTHERS AT A LATER STAGE
MATCH INTO EXISTING SIDEWALK
MATCH INTO EXISTING SIDEWALK
THERMOS ROAD
EXISTING R.O.W.
MATCH INTO EXISTING SIDEWALK
MATCH INTO EXISTING SIDEWALK
BIRCHMOUNT ROAD
LEGEND
SIDEWALK
CYCLE TRACK
PLANTING AREA
PROTECTED INTERSECTION ELEMENTS
TRUCK APRON
EXISTING ROW
PROPOSED ROW