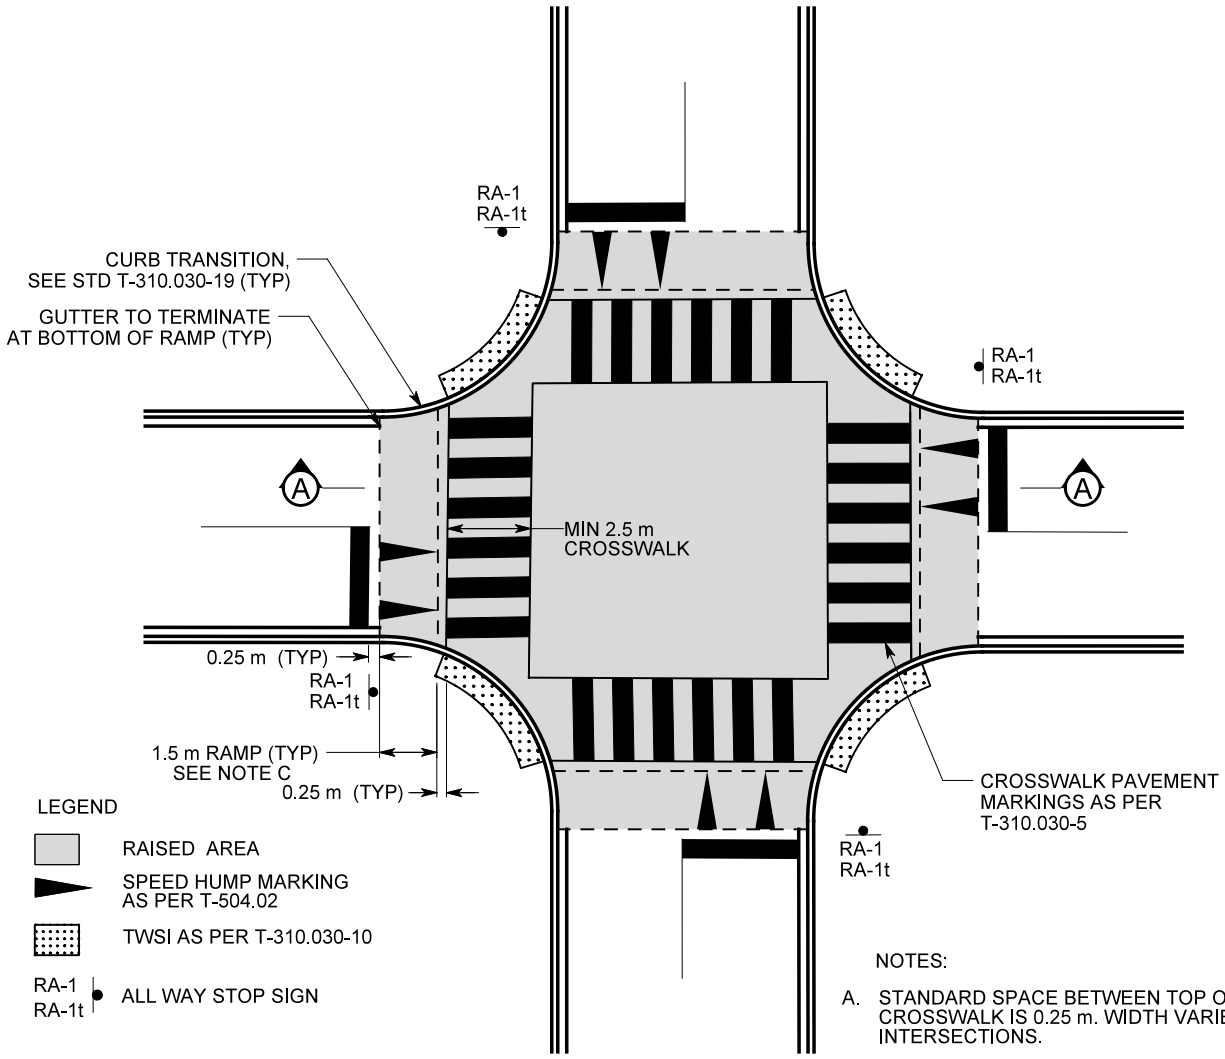

PLAN

NOTES:

A. STANDARD SPACE BETWEEN TOP OF RAMP AND CROSSWALK IS 0.25 m. WIDTH VARIES FOR SKEWED INTERSECTIONS.

B. REFER TO CITY OF TORONTO-PAVEMENT STRUCTURAL DESIGN MATRIX.

C. REFER TO STD T-310.030-20 FOR RAMP SLOPES.

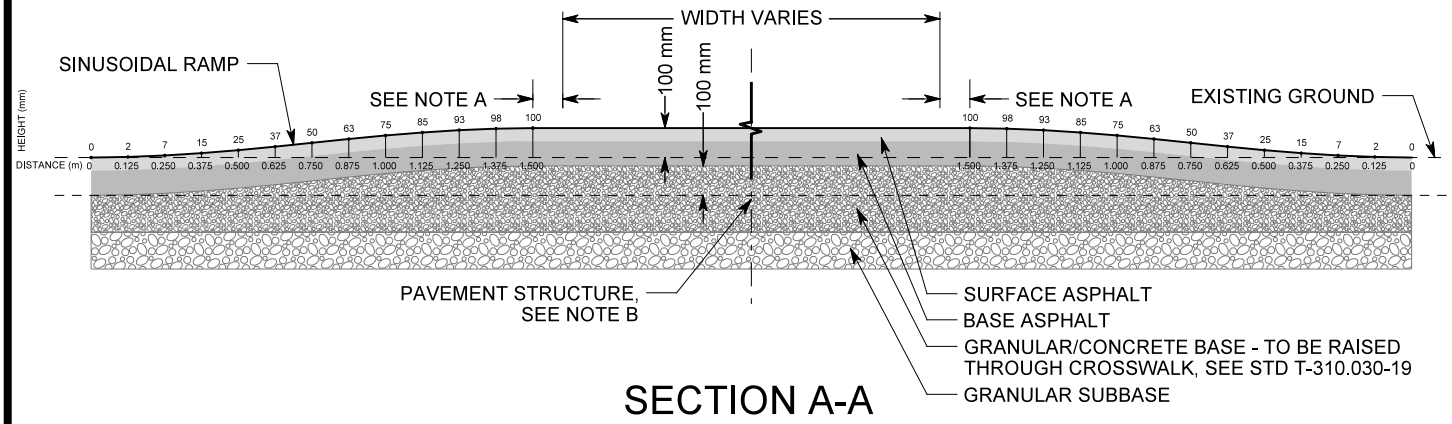

SECTION A-A

TORONTO	ENGINEERING & CONSTRUCTION SERVICES STANDARD DRAWING	REV 1	SEPT 2023
	RAISED FOUR-WAY INTERSECTION	**T-310.030-13**	
		NTS	SHEET 1