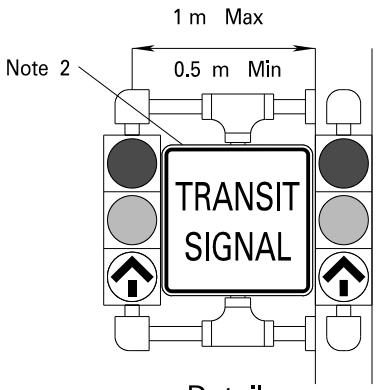

Detail

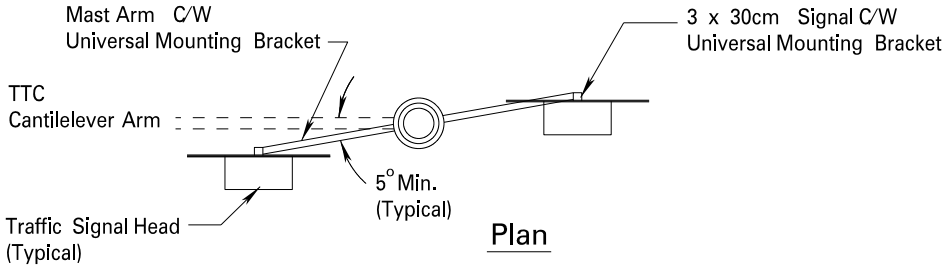

Plan

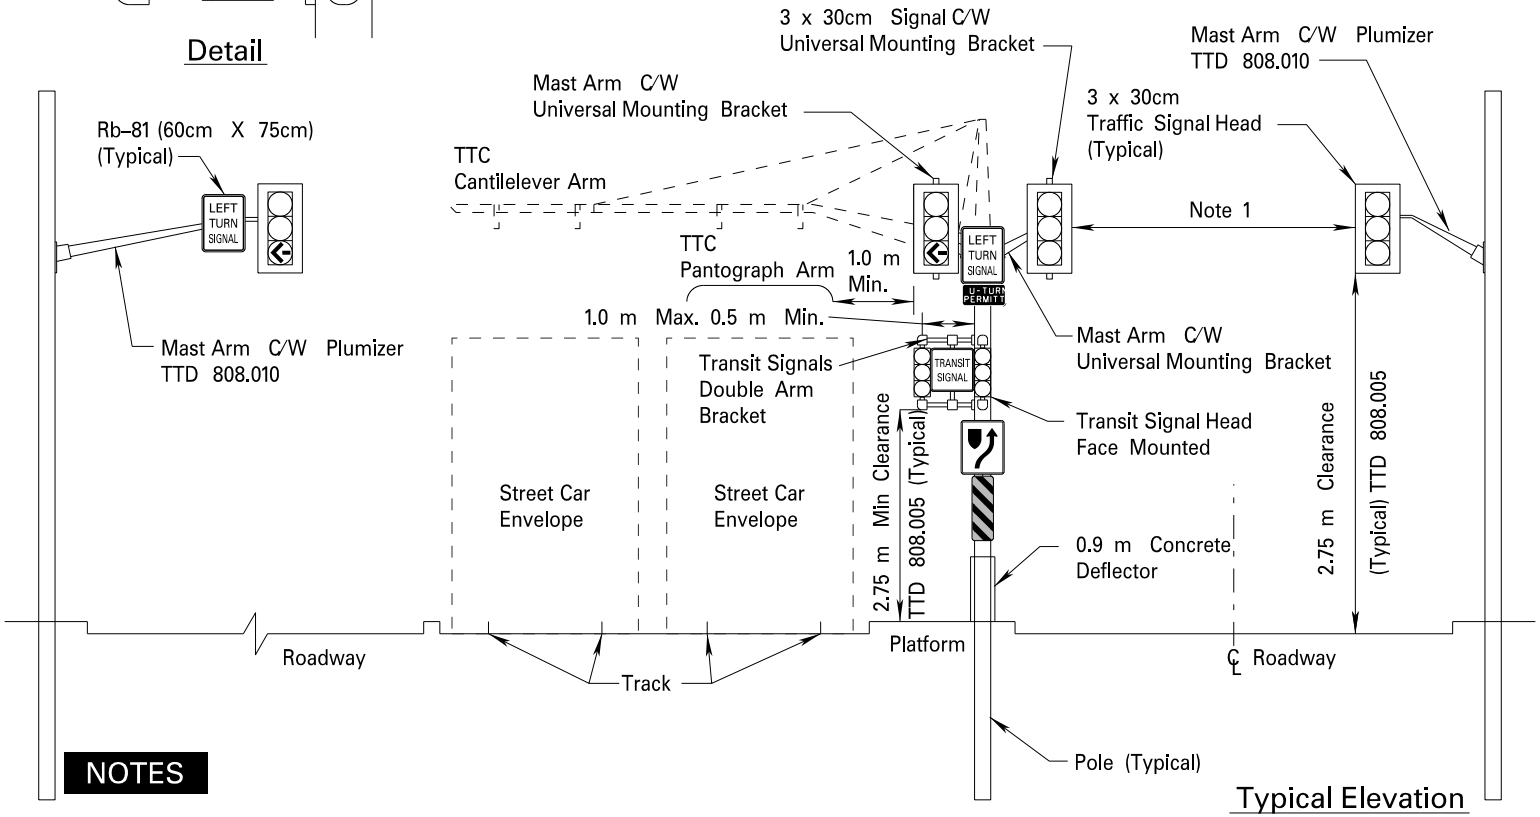

Typical Elevation

NOTES

1. Spacing between heads varies. Ideal spacing 5m or greater.
2. Alternate location of "TRANSIT SIGNAL" sign is above heads on pole only in absence of space.

All dimensions are in millimetres unless otherwise shown.

TORONTO
Transportation Services

Traffic Management Section

LRT
TRAFFIC SIGNAL EQUIPMENT LAYOUT

APPROVED BY:	– –
DRAWN BY:	P.J.S.
SCALE	NOT TO SCALE
REVISION DATE	SEPTEMBER, 2024
PLAN No.	808.045