Appendix T (Part 3)

Erosion Hazard Sites

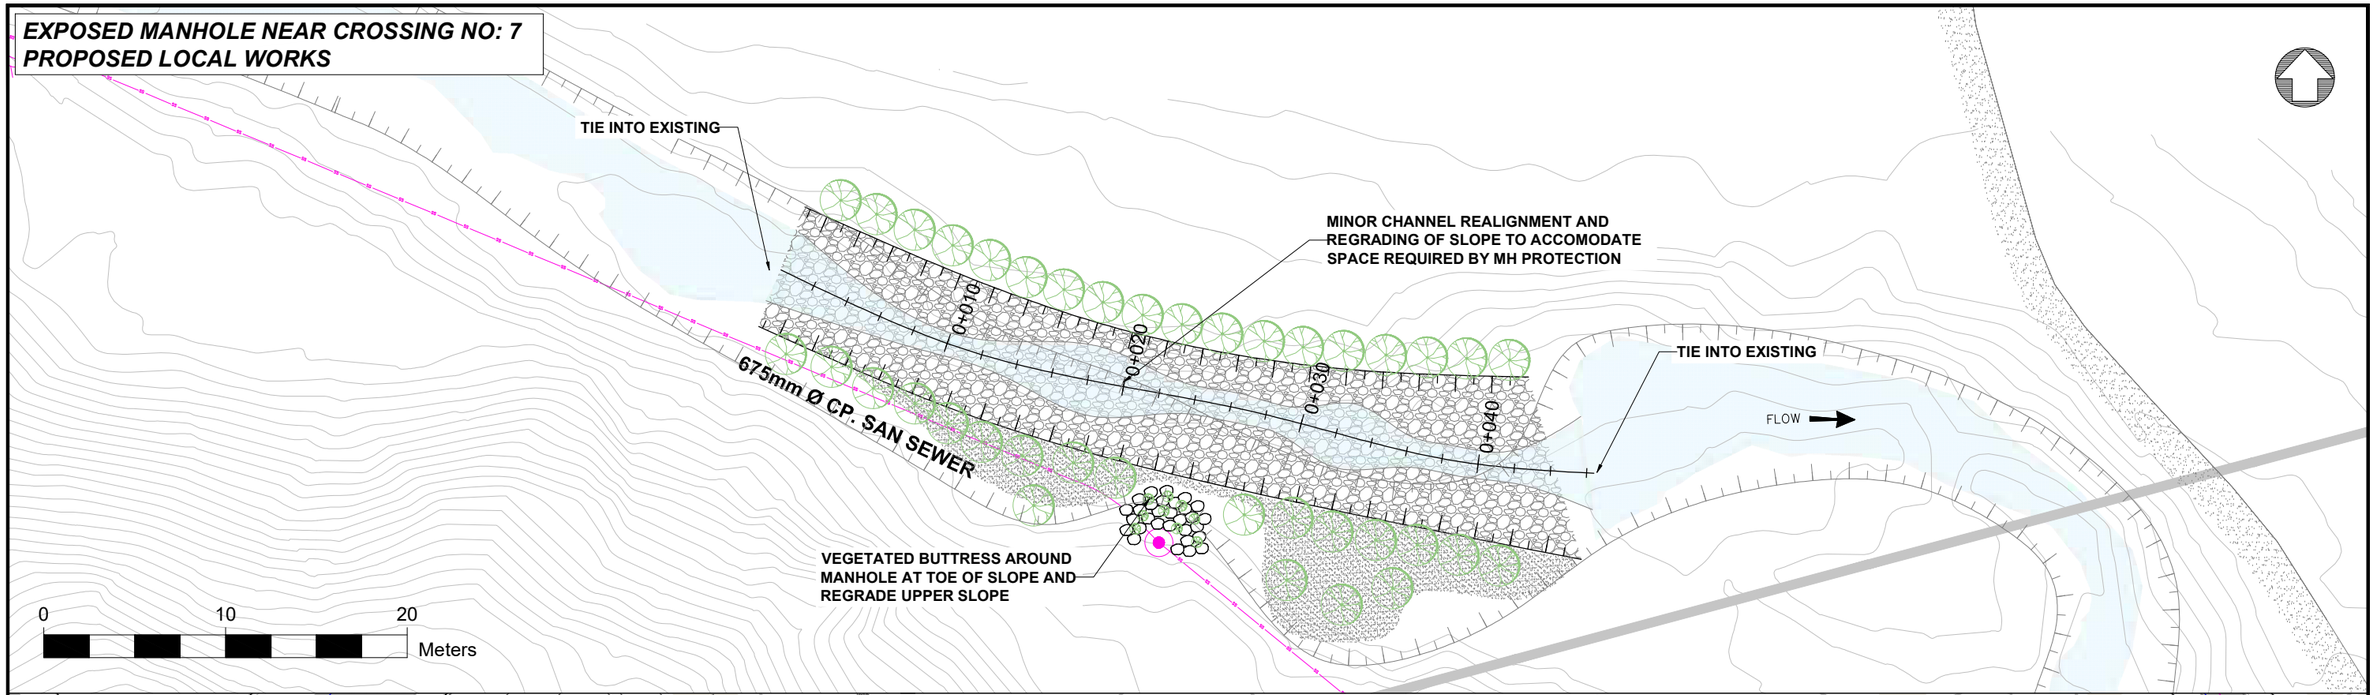

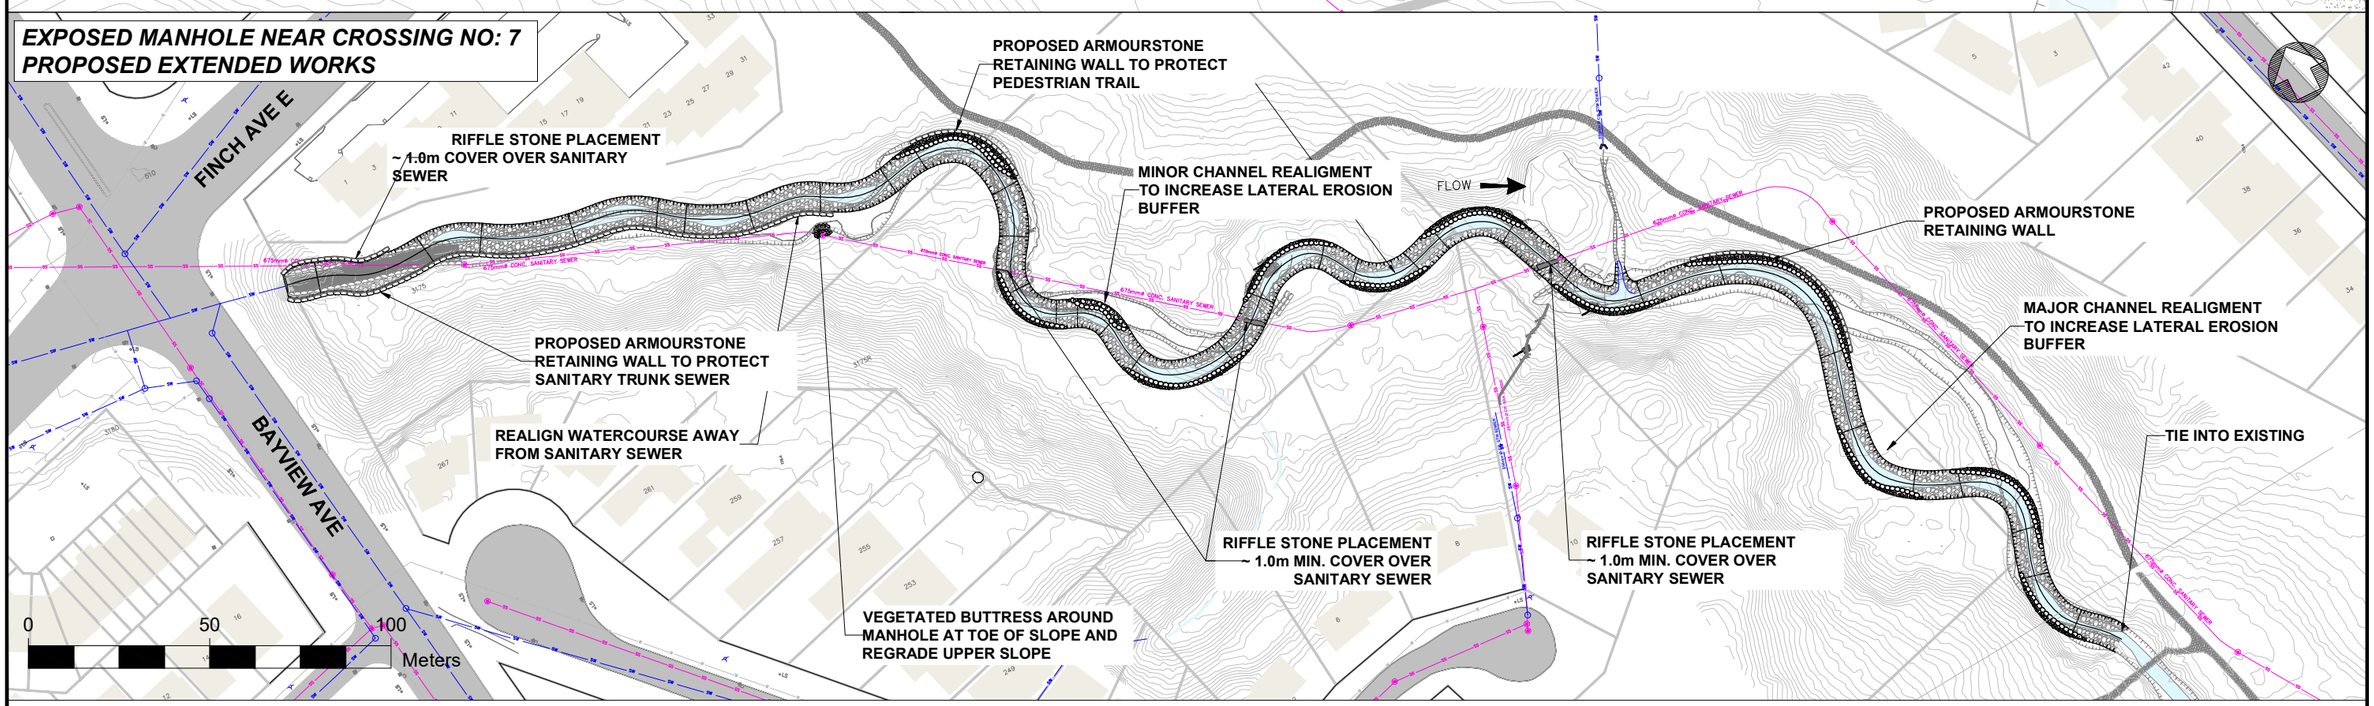

TORONTO Water

Consultants

Aquafor Beech Limited

No.	DATE	REVISIONS	INITIAL	SIGNED

TORONTO

LEGEND

- STORM SEWER
- SANITARY SEWER
- STORM SEWER MANHOLE
- SANITARY SEWER MANHOLE
- CREEK
- PROPERTY LINE
- WATER MAIN
- OUTFALL
- EXISTING TRAIL

Toronto Water

NEWTONBROOK CREEK GEOMORPHIC SYSTEMS MASTER PLAN

City of Toronto

CROSSING NO. 7 - PROPOSED LOCAL AND EXTENDED WORKS

DESIGN:		DRAFTING:	AB	CHECK:	CONTRACT No.
SCALE:	HORIZONTAL LOCAL WORKS- 1:150 EXTENDED WORKS- 1:150			DRAWING NUMBER:	SHEET No. 1 OF 2
DATE:	25/05/2022				

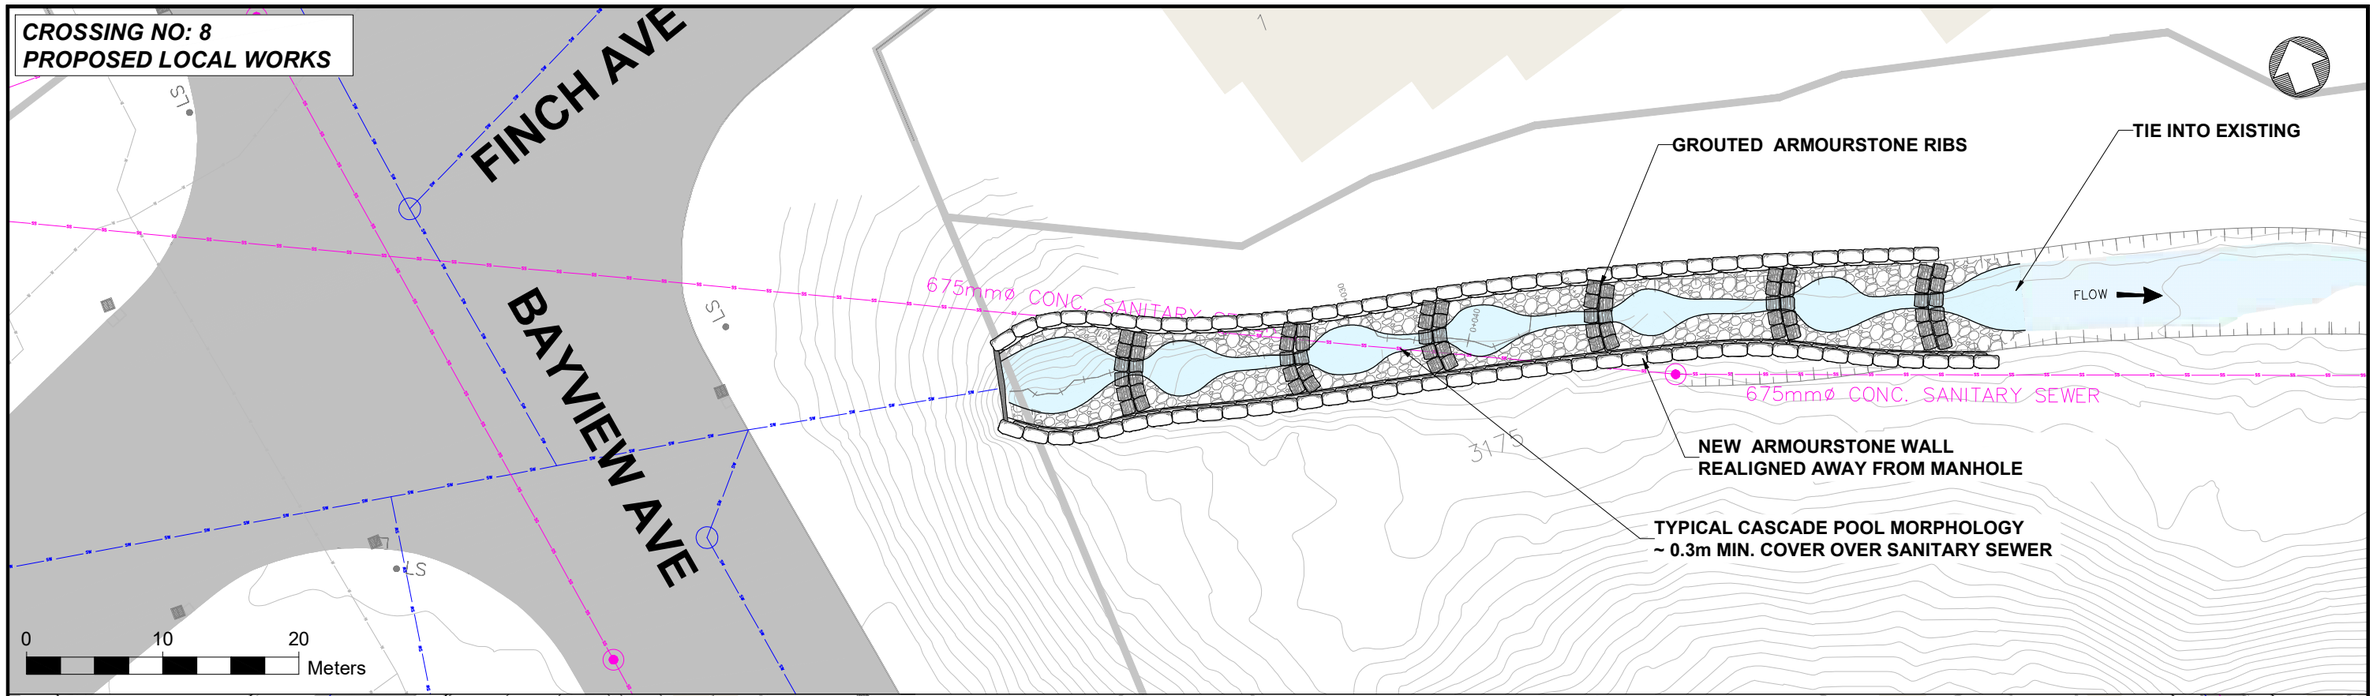

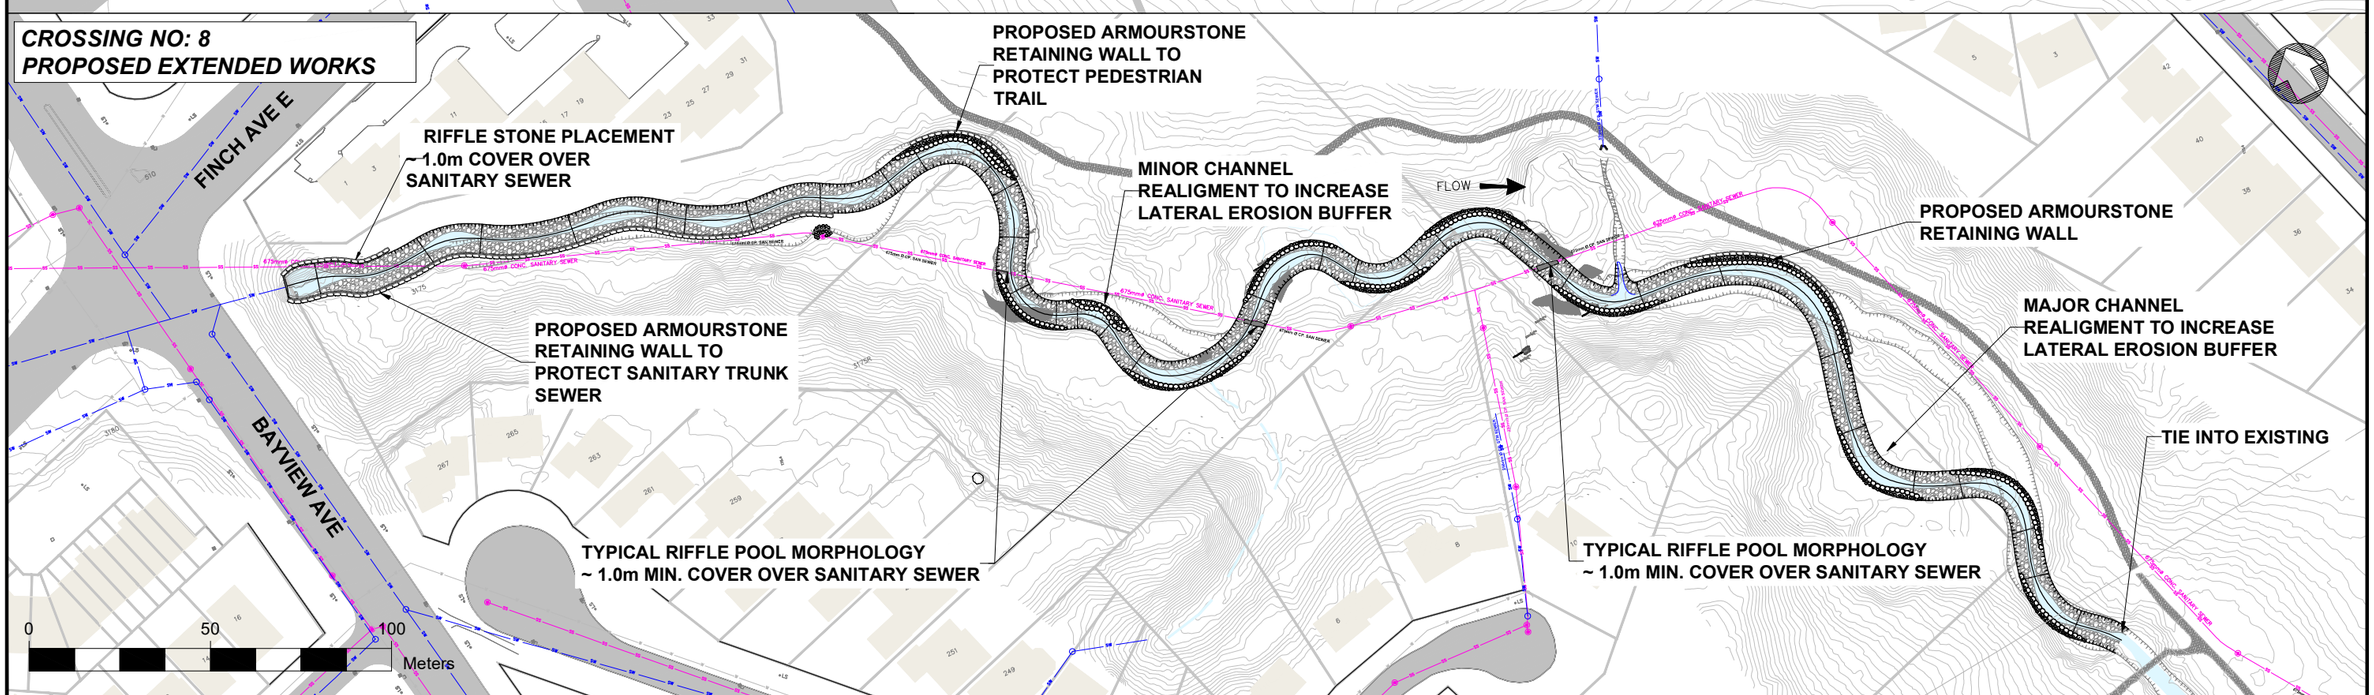

TORONTO Water

Consultants

Aquafor Beech Limited

No.	DATE	REVISIONS	INITIAL	SIGNED

TORONTO

Toronto Water

LEGEND

- STORM SEWER
- SANITARY SEWER
- STORM SEWER MANHOLE
- SANITARY SEWER MANHOLE
- CREEK
- PROPERTY LINE
- WATER MAIN
- OUTFALL
- EXISTING TRAIL

NEWTONBROOK CREEK GEOMORPHIC SYSTEMS MASTER PLAN

City of Toronto

CROSSING NO. 2 - PROPOSED LOCAL AND EXTENDED WORKS

DESIGN:		DRAFTING:	AB	CHECK:	CONTRACT No.
SCALE:	HORIZONTAL	LOCAL WORKS- 1:150 EXTENDED WORKS- 1:250	DRAWING NUMBER:		SHEET No. 2 OF 2
DATE:	25/05/2022				