



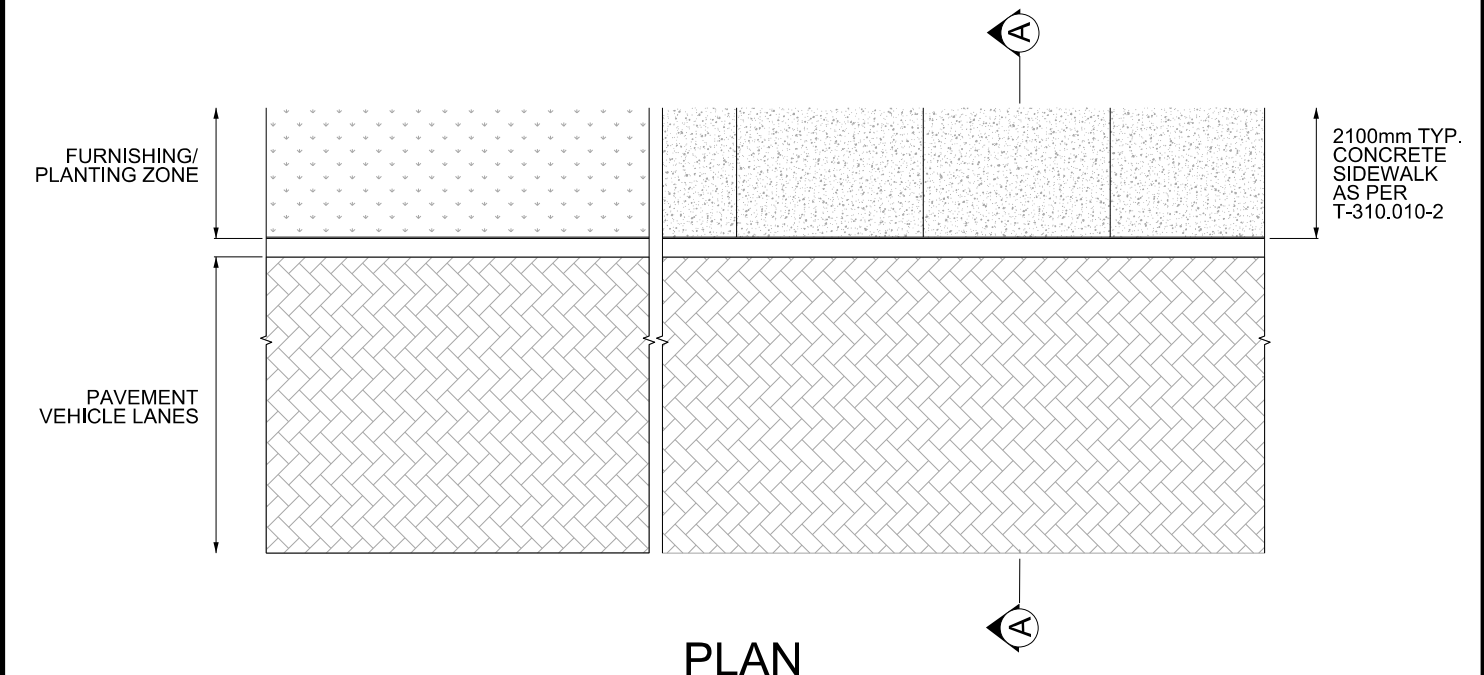

PLAN

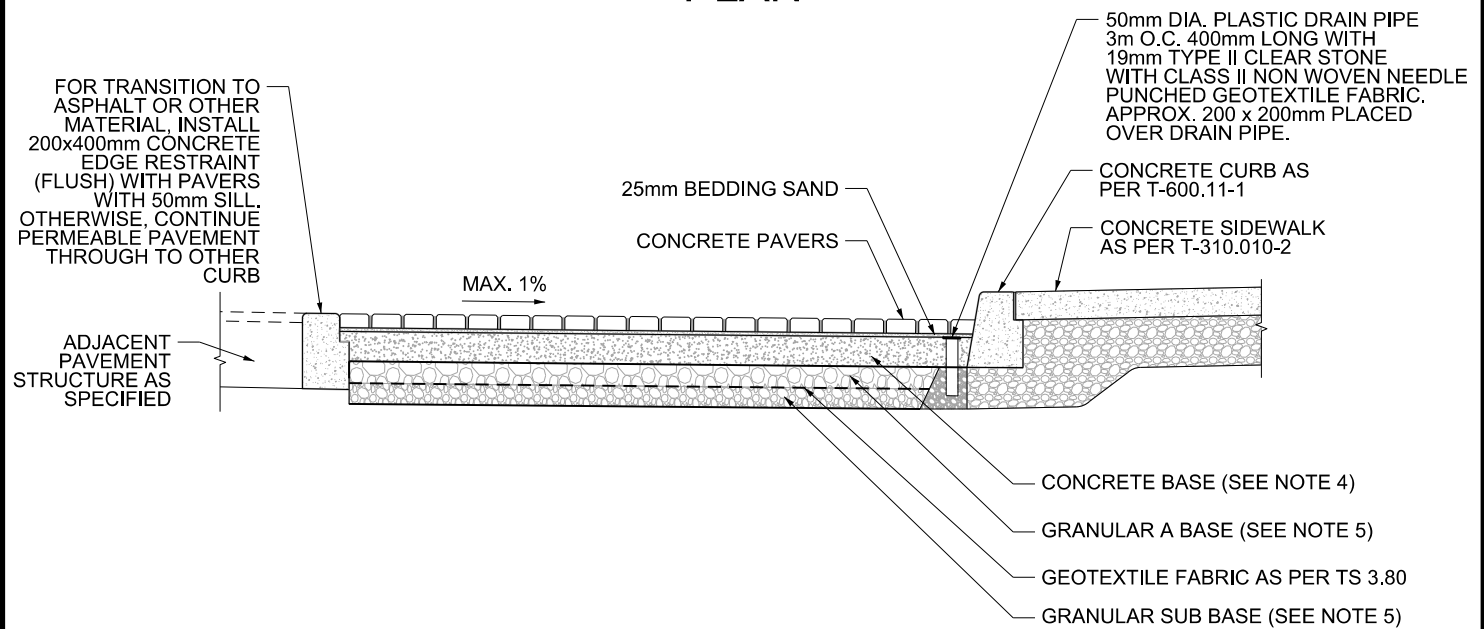

SECTION A-A

NOTES:

1. SUITABILITY FOR PLACEMENT OF CONCRETE PAVER WITHIN ROADWAY TO BE DETERMINED BY THE ENGINEER ON SITE SPECIFIC VEHICLE LOADING TO MEET AASTHO REQUIREMENTS.
2. CONCRETE PAVER - TYPE 2-3D LOCKING PRECAST CONCRETE ROAD PAVER.
3. JOINT SPACING MAXIMUM 2mm. FILL WITH DRY JOINT SAND.
4. TYPICAL CONCRETE BASE DEPTH OF 200mm OR AS SPECIFIED IN CONTRACT DOCUMENTS.
5. GRANULAR BASE AND SUB-BASE DEPTHS AS SPECIFIED IN CONTRACT DOCUMENTS.

All dimensions are in millimetres unless otherwise shown.



ENGINEERING & CONSTRUCTION SERVICES STANDARD DRAWING

INTERLOCKING CONCRETE PAVERS IN ROADWAY LAYOUT AND SECTION

REV 0

SEPT 2026

T-310.020-3

NTS

SHEET 1