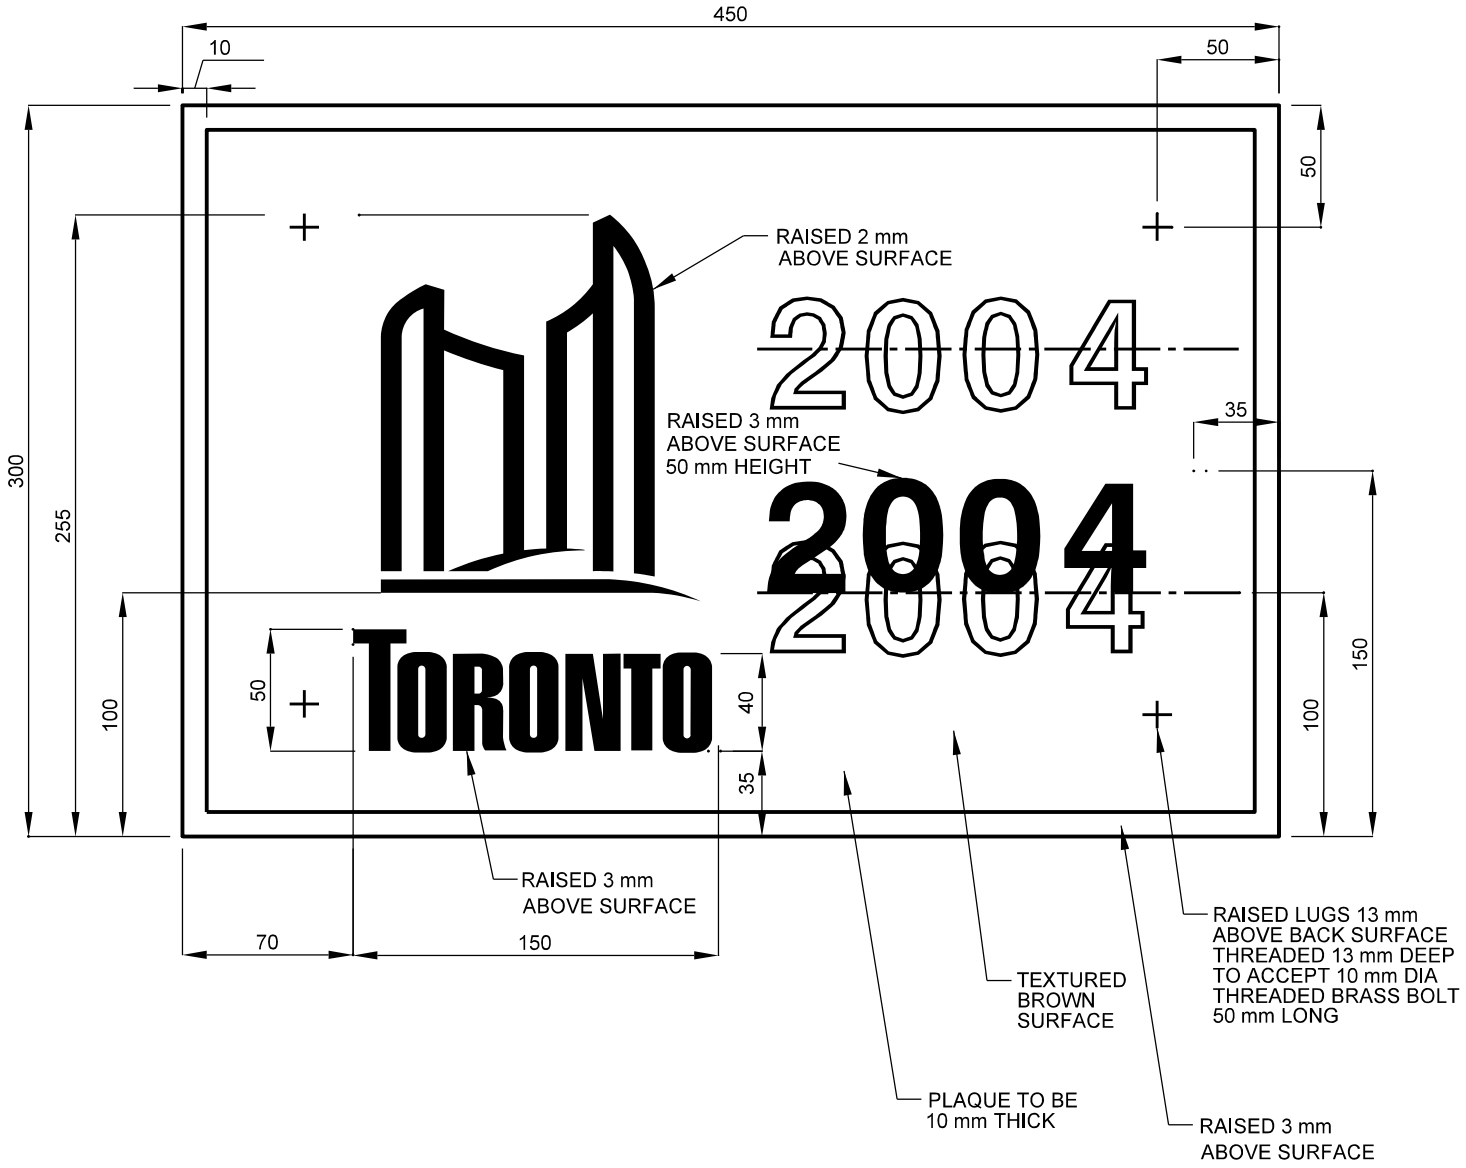

NOTES:

1. ALL RAISED SURFACES (LOGO, LETTERS, NUMBERS AND BORDER) TO HAVE MILLED FINISH.
2. CLEAR PROTECTIVE FINISH TO BE APPLIED TO ALL SURFACES.
3. THICKNESS OF PLAQUE AT BORDER TO BE 10 mm.
4. WHERE TWO DATES ARE REQUIRED, DATES TO BE CENTERED 100 mm FROM TOP AND BOTTOM EDGE OF PLAQUE.

All dimensions are in millimetres unless otherwise shown.

TORONTO	ENGINEERING & CONSTRUCTION SERVICES STANDARD DRAWING	REV 1	NOV 2014
	STRUCTURES AND EXPRESSWAYS BRONZE IDENTIFICATION PLAQUE	**T-216.03**	
		NTS	SHEET 1