

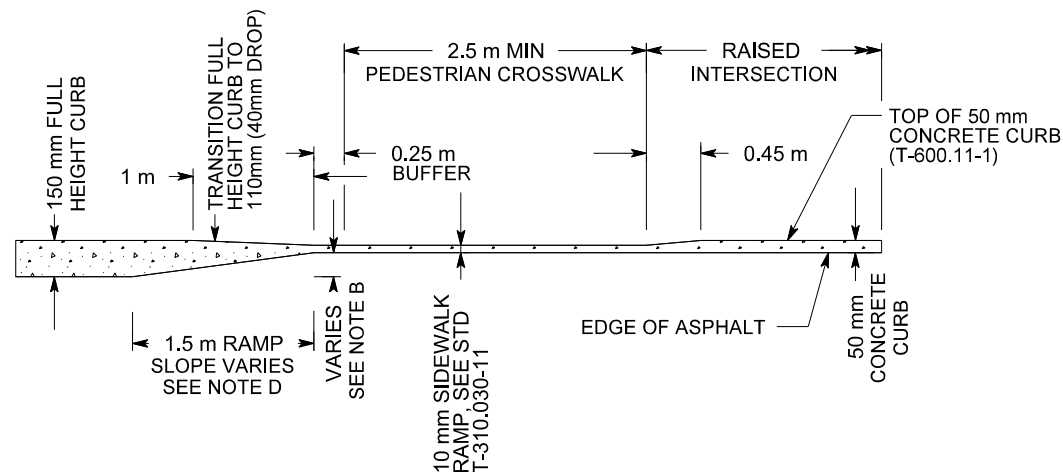


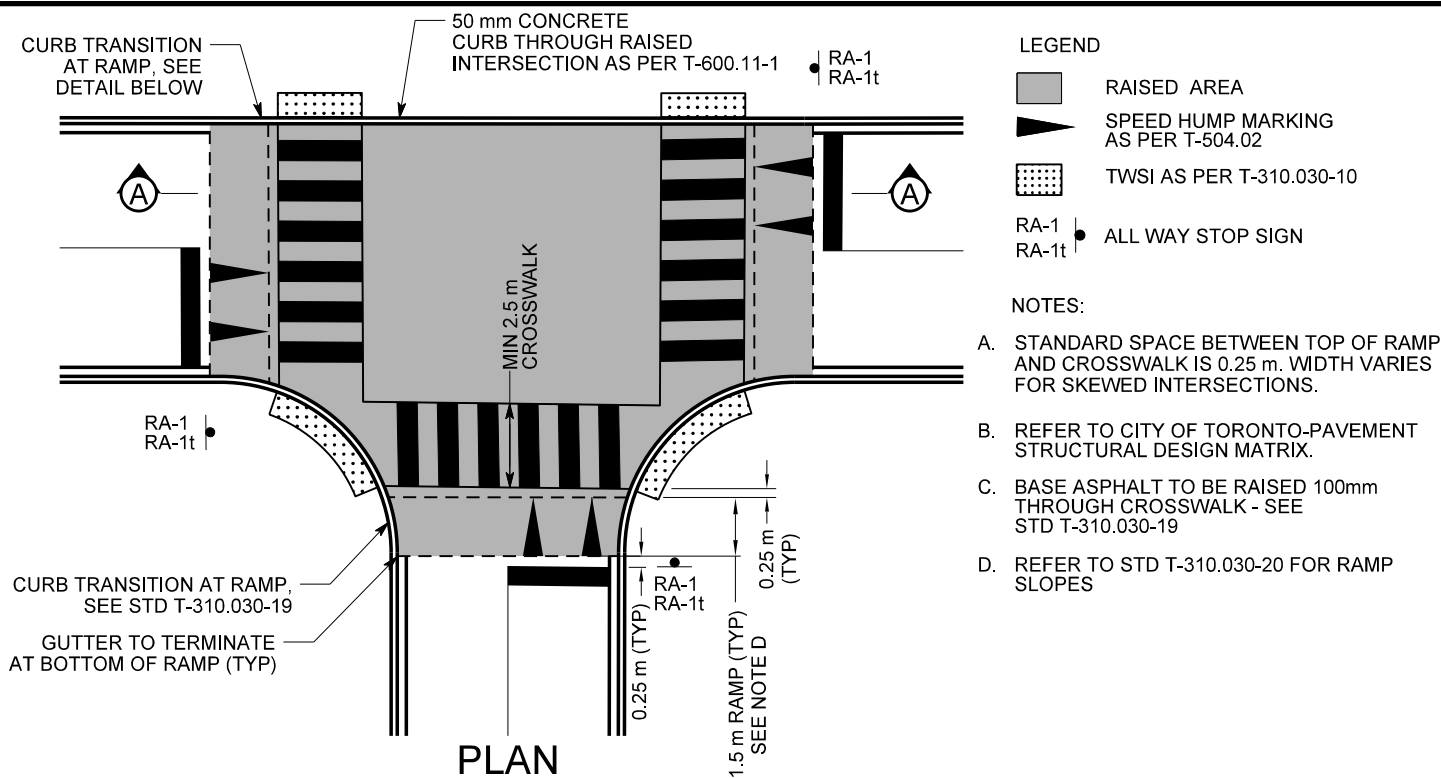

CURB TRANSITION AT THREE-WAY INTERSECTION

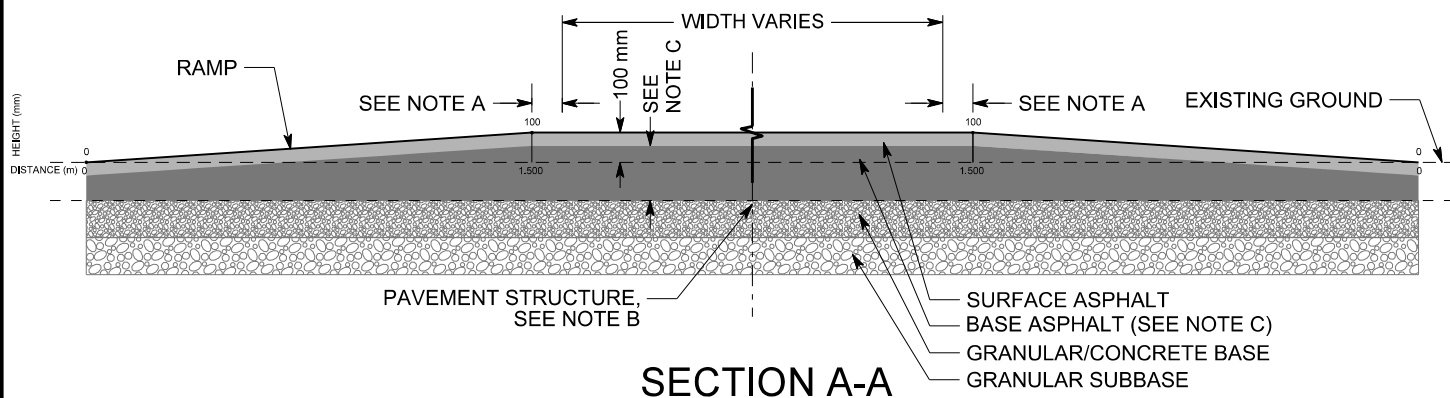

ENGINEERING & CONSTRUCTION SERVICES STANDARD DRAWING

RAISED THREE-WAY 'T' INTERSECTION

REV 2

SEPT 2026

T-310.030-16

NTS

SHEET 1