


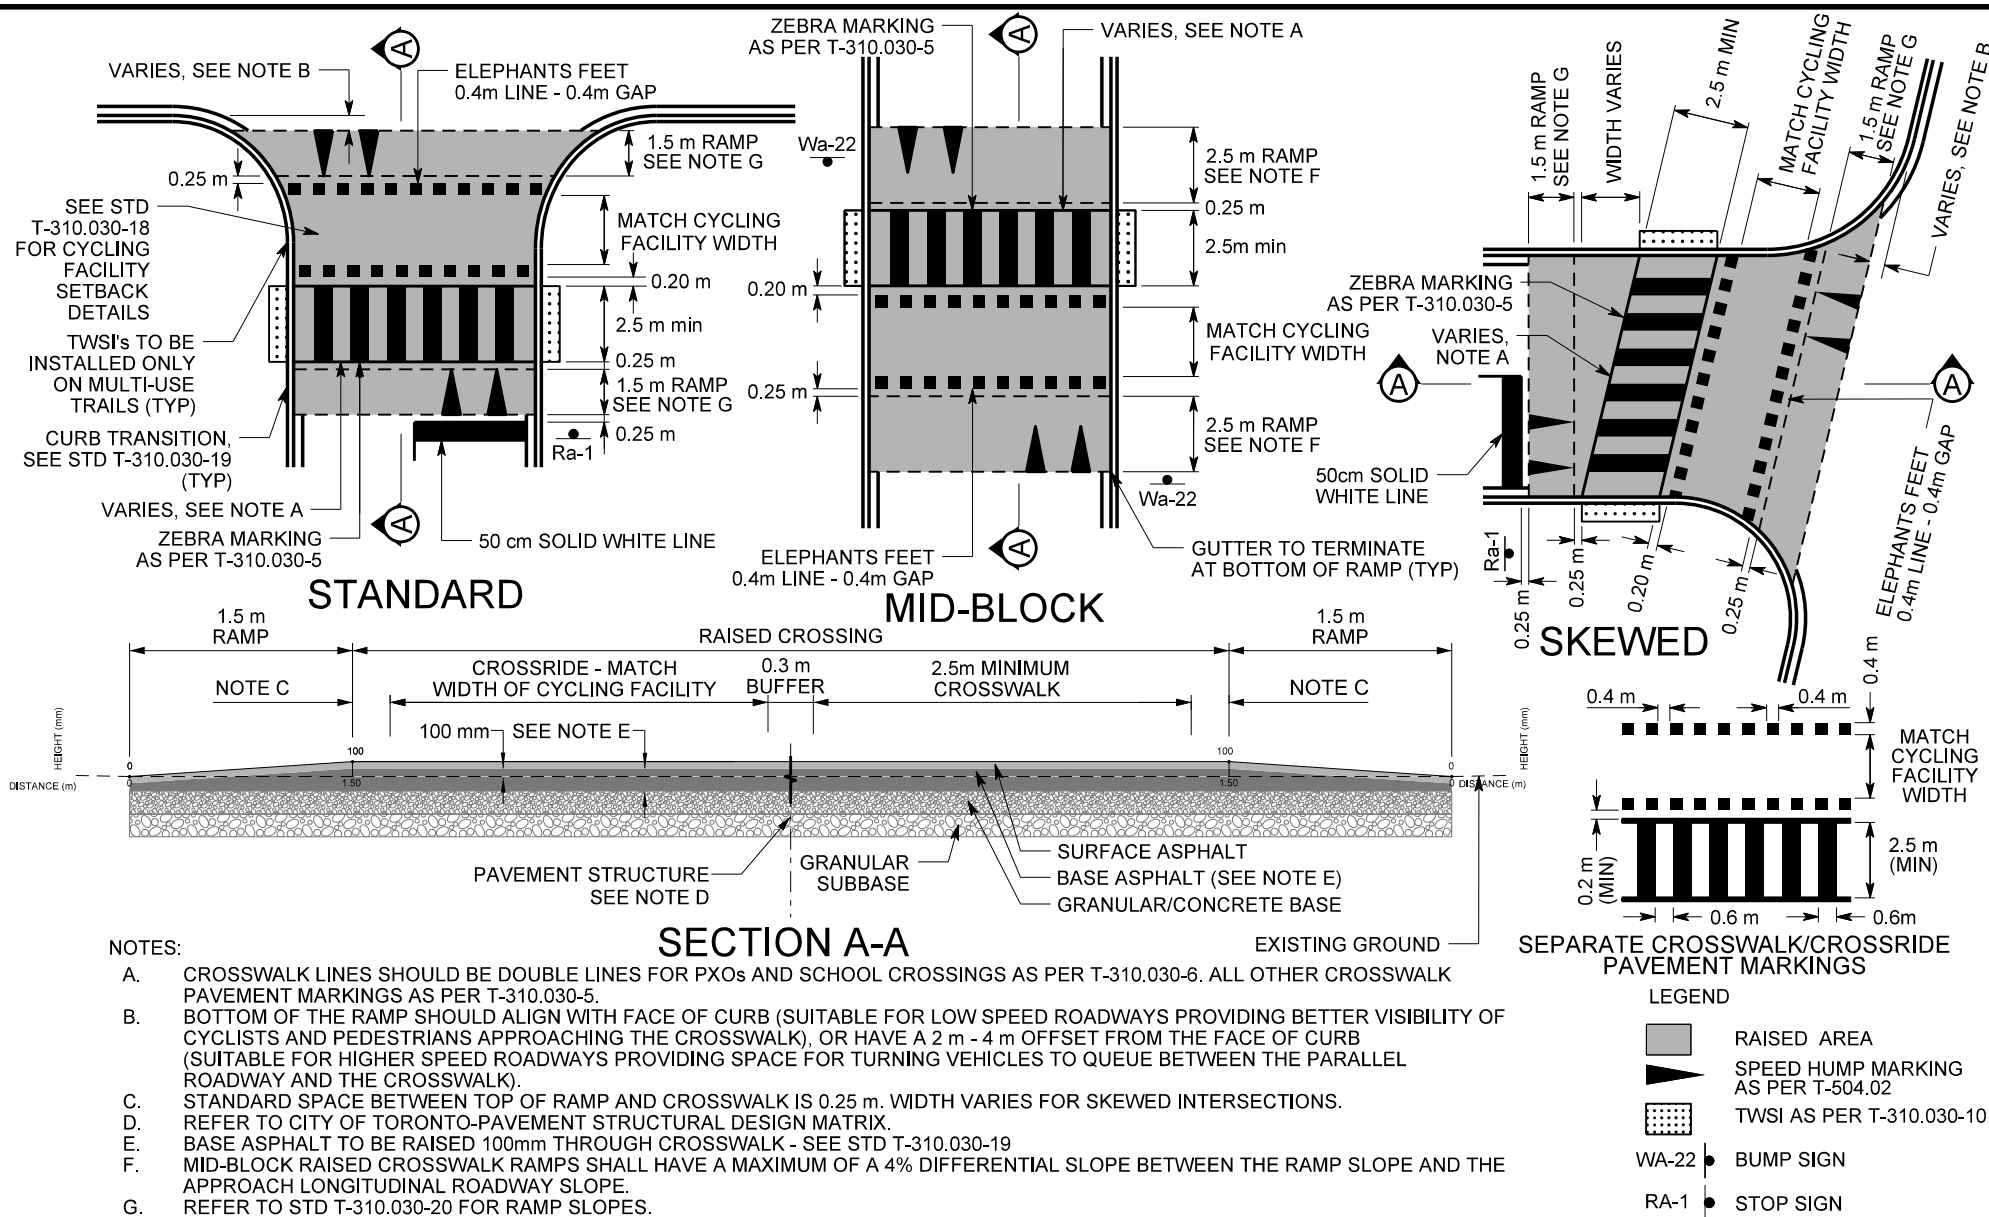

ENGINEERING & CONSTRUCTION SERVICES STANDARD DRAWING

REV 2 SEPT 2026

RAISED CROSSWALK AND CROSSRIDE

T-310.030-17

NTS SHEET 1