
TORONTO
Transportation Services

LEVEL 1 TYPE A
PEDESTRIAN CROSSOVER
AERIAL INSTALLATION

Traffic Systems Design

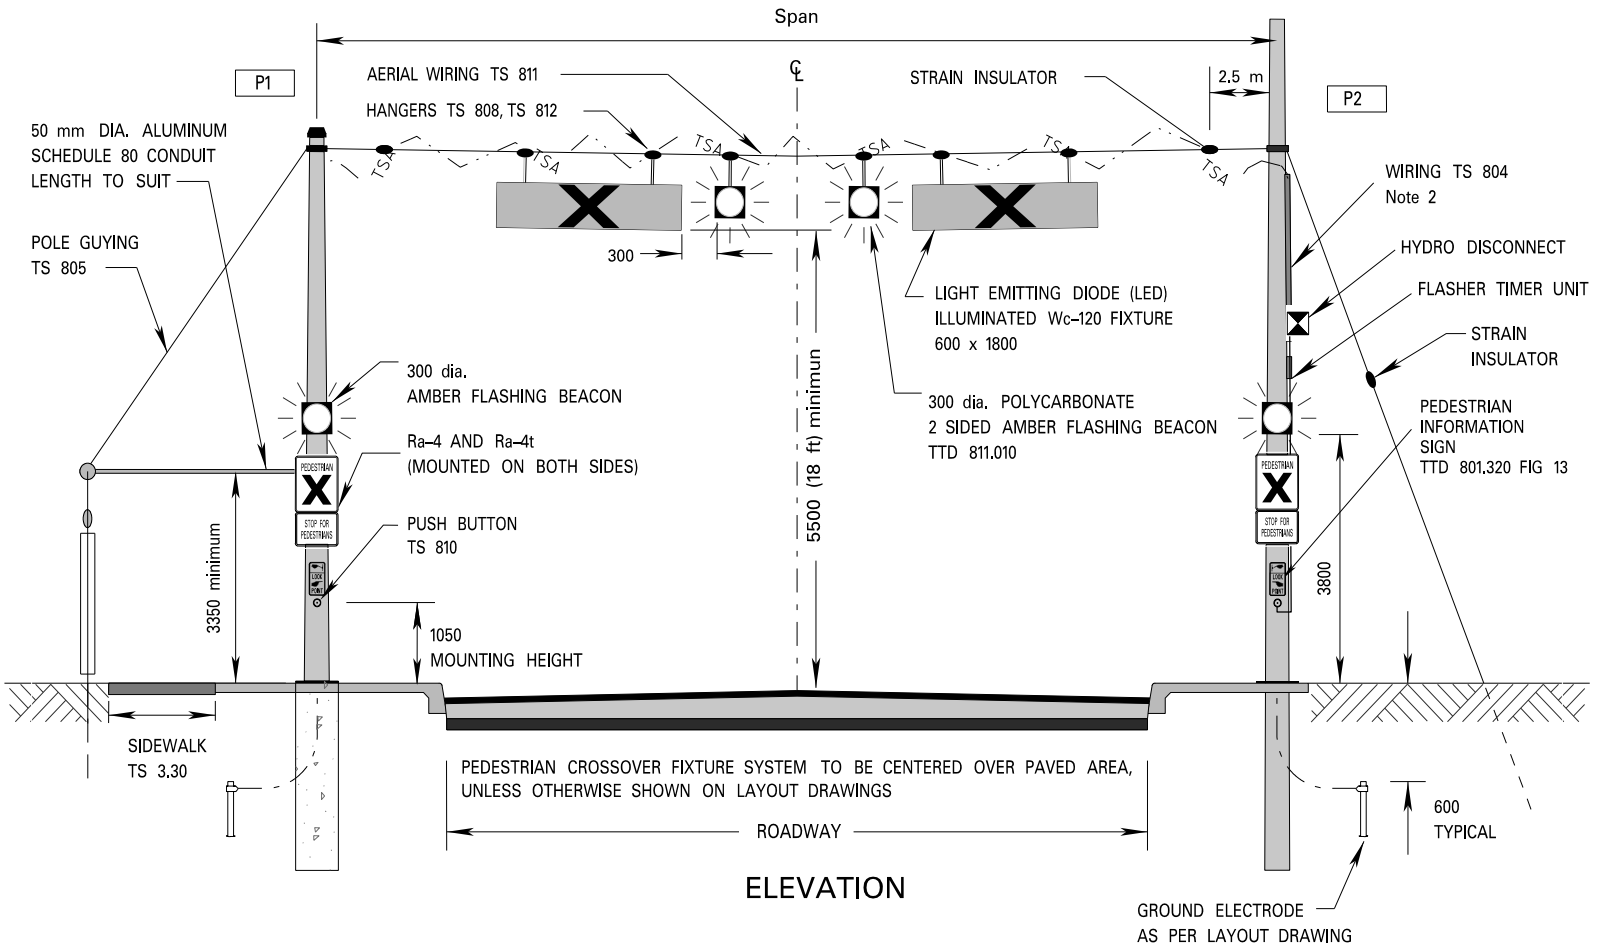

ELEVATION

NOT TO SCALE

1 Suspension cable shall be (3⁄8") dia. grade 180 steel strand cable.

2 For size and number of low voltage cables refer to layout and circuit drawings.

3 Attachment height is to be set to obtain the clearance height shown under CSA heavy loading conditions and allow for deviations between pavement elevation and finished grade elevation at the pole.

4 For pole locations, location of centre line of pedestrian crossover system and orientation of cable, refer to layout drawings.

5 Retension span wire after 1 month.

All dimensions are in millimetres unless otherwise shown.

APPROVED BY:	DRAWN BY:	SCALE
– –	PJS	NOT TO SCALE
	REVISION DATE	
	SEPTEMBER 2026	
PLAN No.		
812.001		