

# LEVEL 1 TYPE A SPLIT PEDESTRIAN CROSSOVER POLE MOUNTED INSTALLATION

Traffic Systems Design

APPROVED BY:

--

DRAWN BY:

PJS

SCALE


NOT TO SCALE

REVISION DATE

SEPTEMBER 2026

PLAN No.

**812.005**

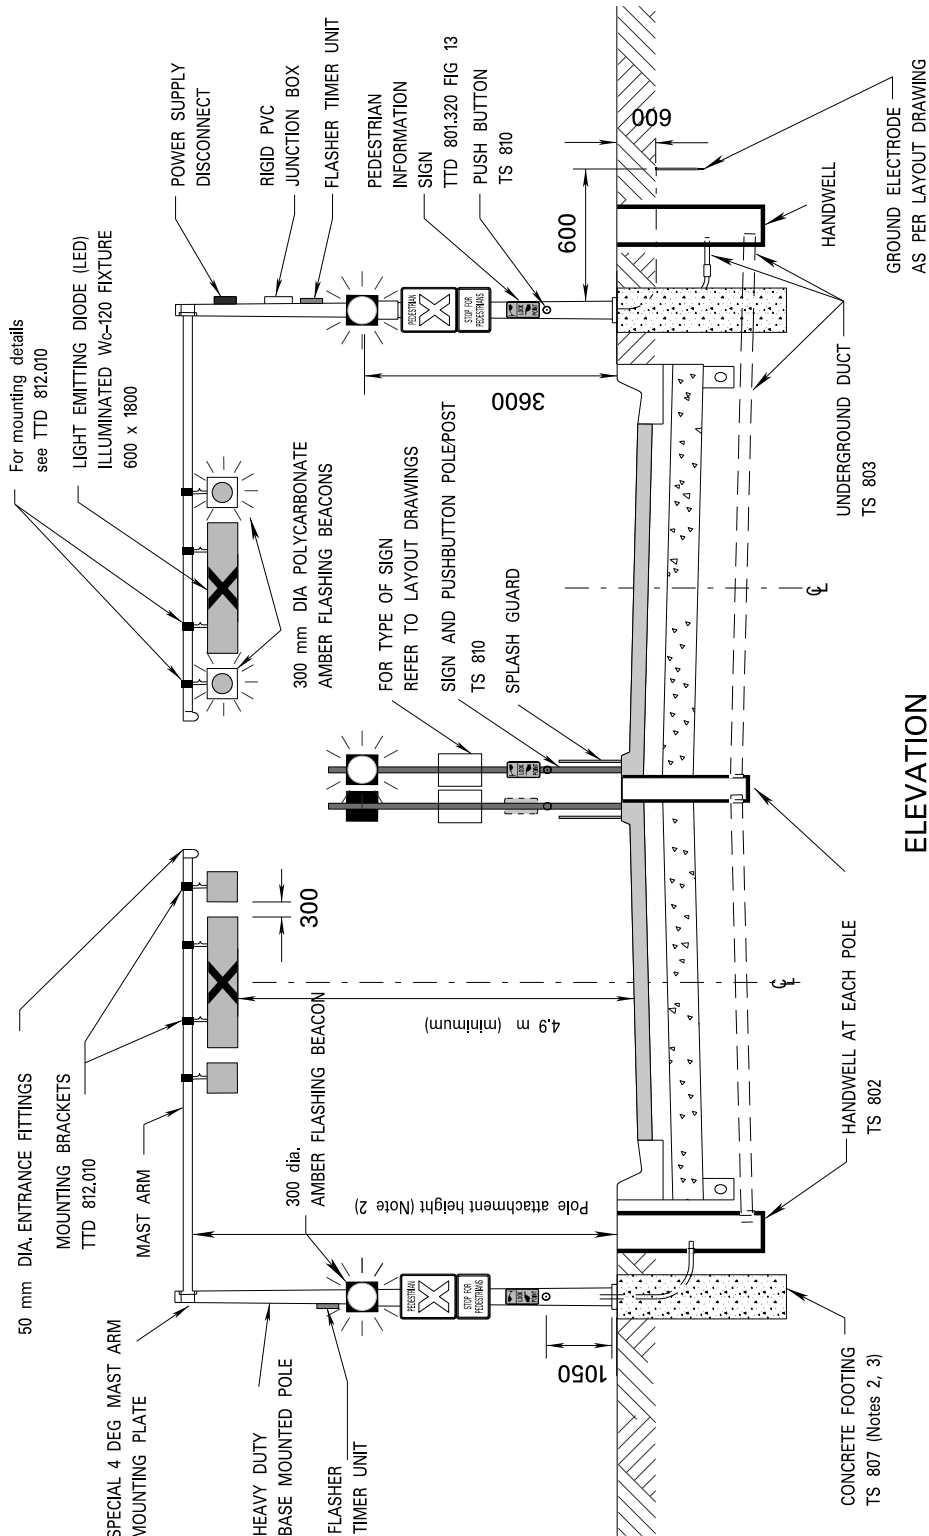

## NOTES

1. For size and number of low voltage cables refer to layout and circuit drawings.
2. Attachment height is to be set to obtain the clearance height shown under CSA heavy loading conditions and allow for deviations between pavement elevation and finished grade elevation at the pole.
3. For pole locations, location of centre line of pedestrian crossover system and orientation of cable, refer to layout drawings.
4. All dimensions are in millimetres or metres unless otherwise shown.