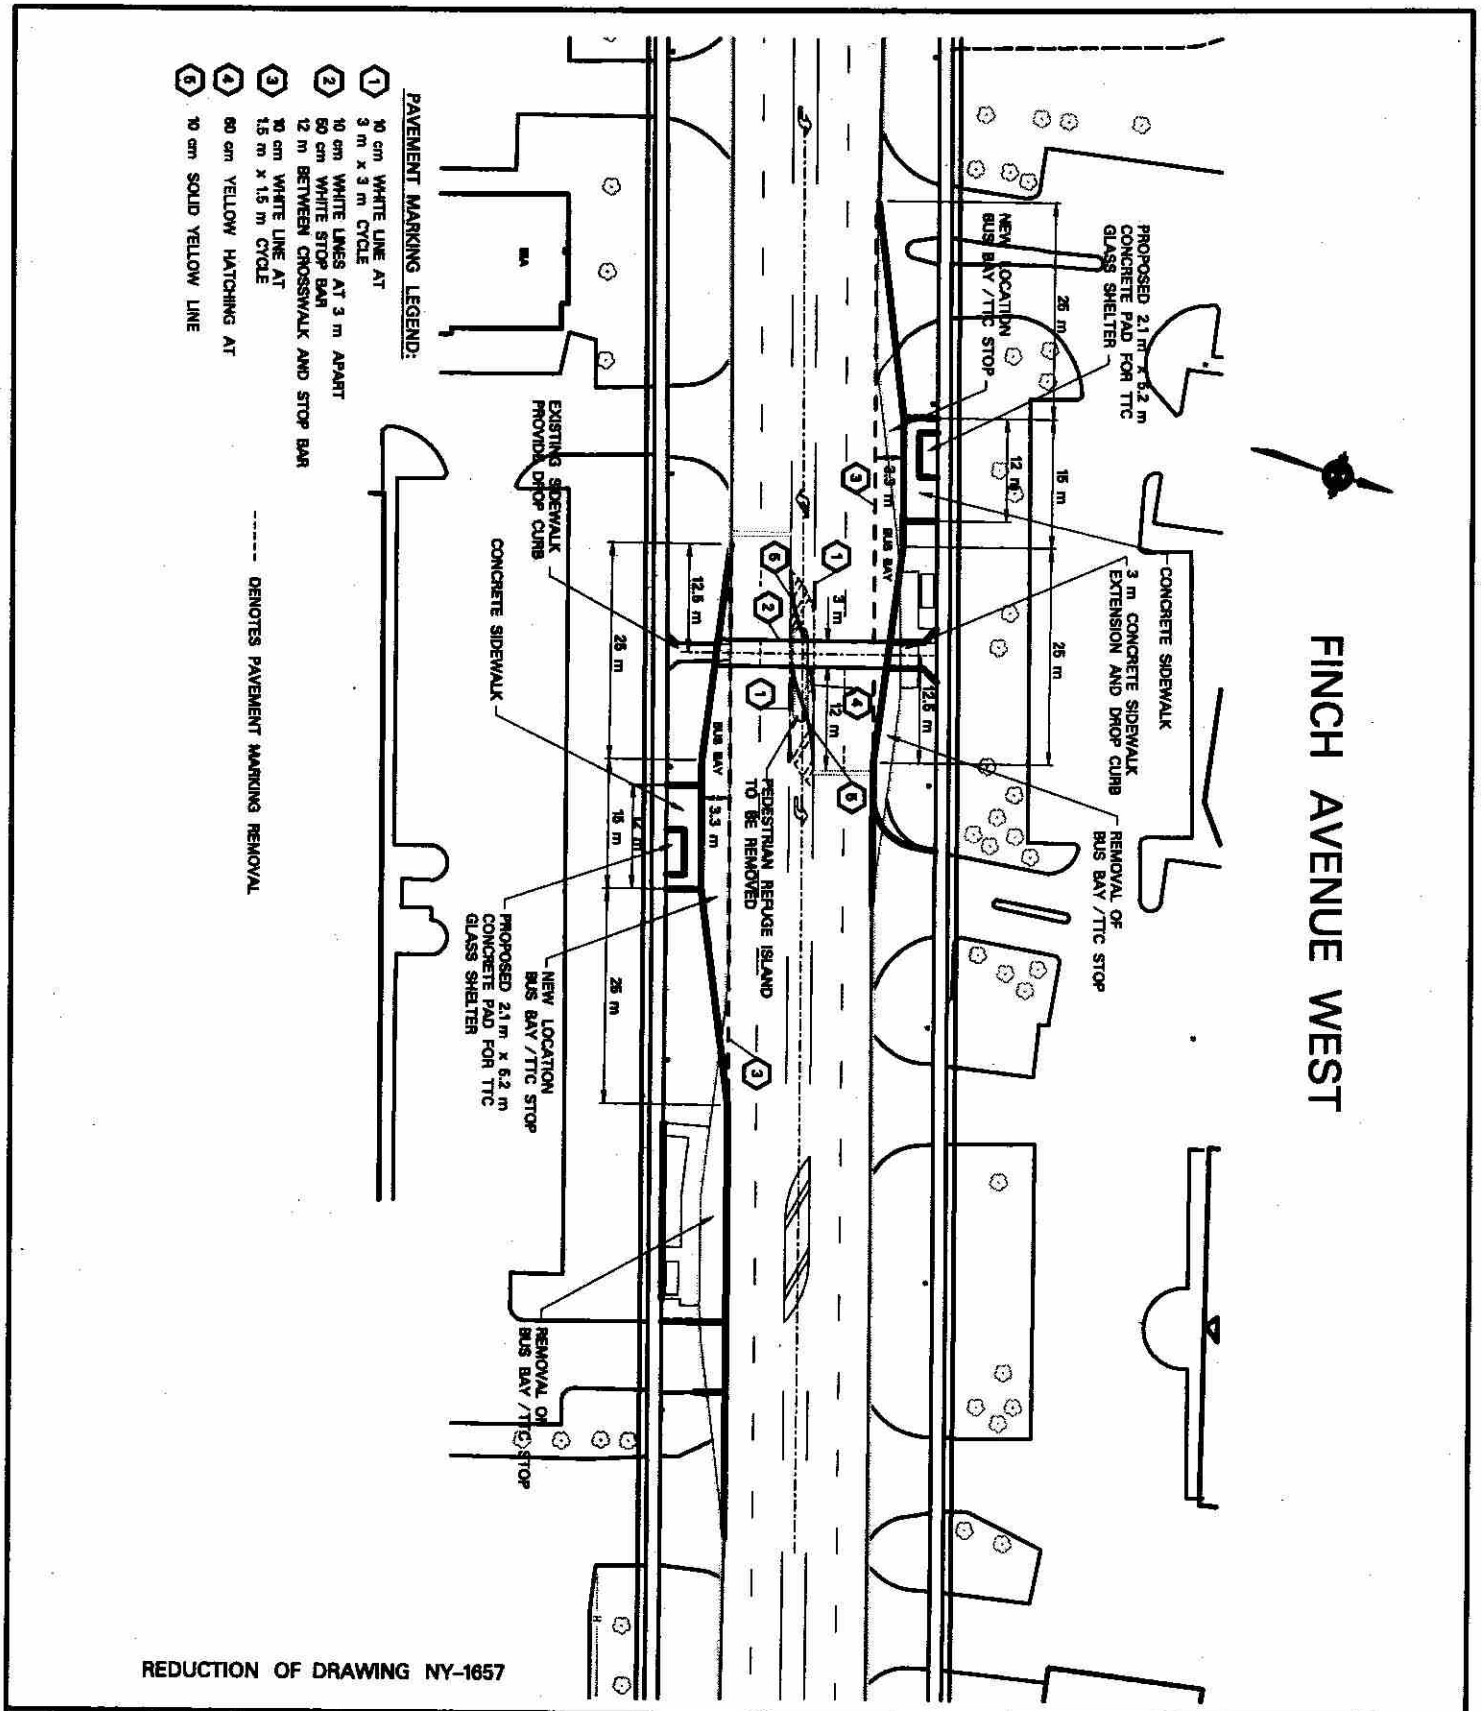

REDUCTION OF DRAWING NY-1657

TORONTO
Transportation Services

LOCATION
FINCH AVENUE WEST AT
APPROXIMATELY 200 m EAST OF CHESSWOOD DRIVE

PEDESTRIAN TRAFFIC CONTROL SIGNALS PLAN

TC1131B.DGN