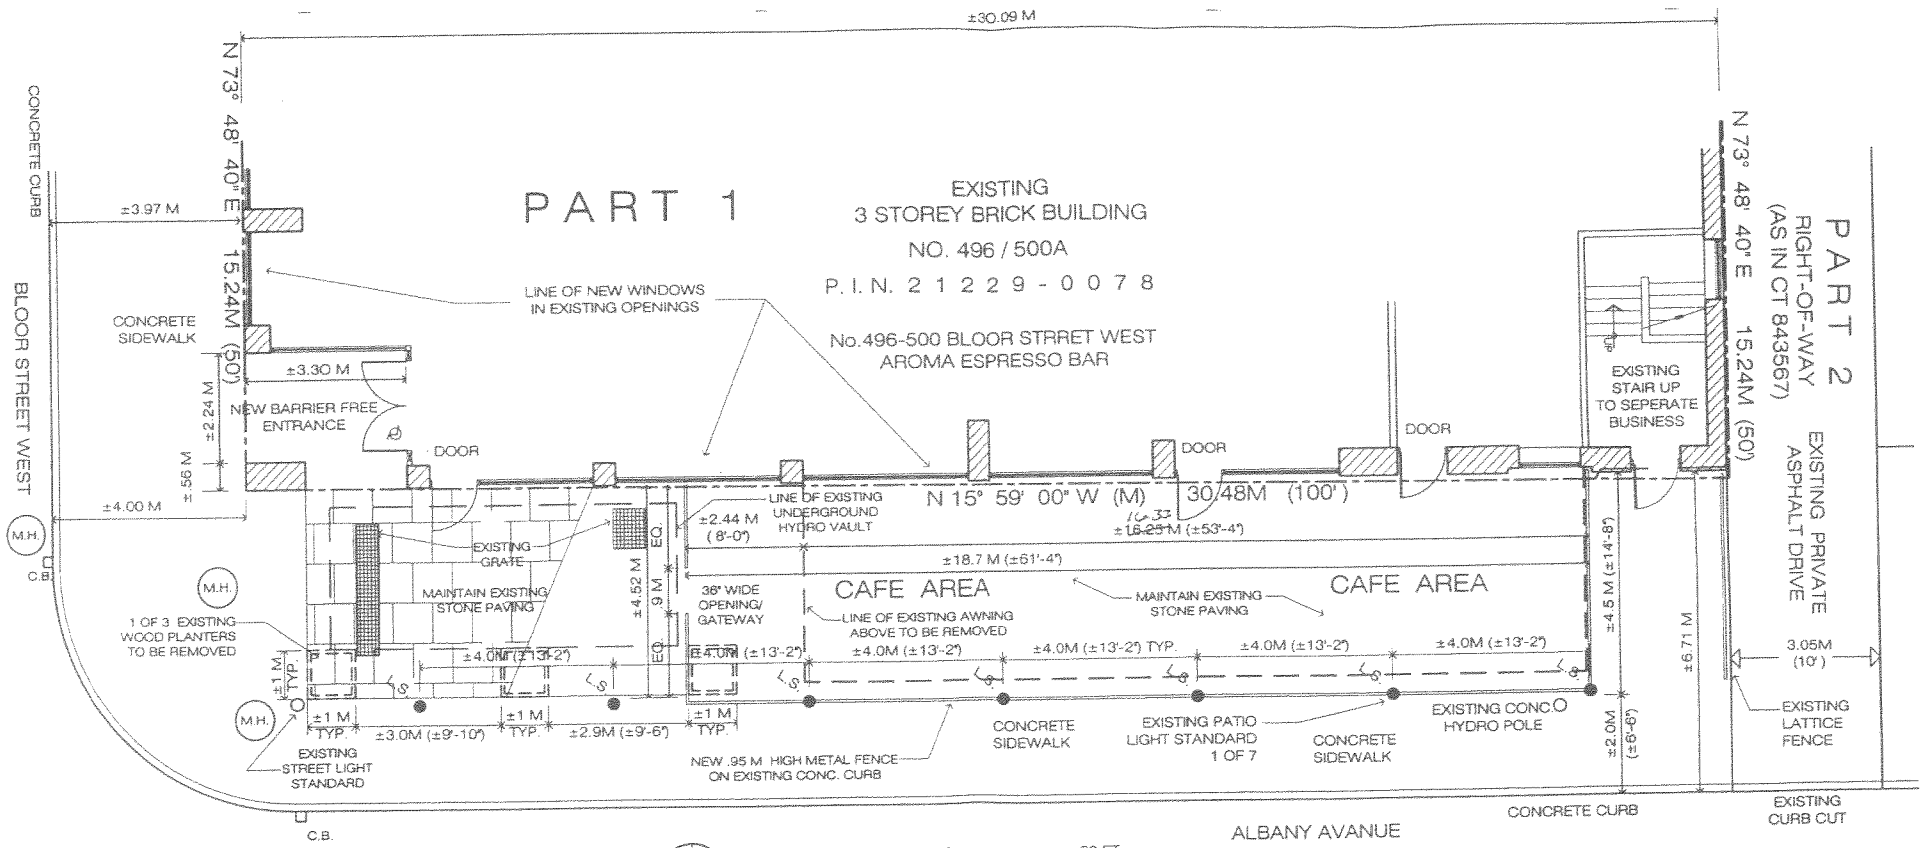

LEGEND:

M.H.	- MAN HOLE
C.B.	- CATCH BASIN
L.S.	- PATIO LIGHT STANDARD
RP	- REGISTERED PLAN 608 YORK
M	- MEASURED
P.I.N.	- PROPERTY IDENTIFIER No.
———	- PROPERTY LINE
▨	- BUILDING FACE

North

0 1 3 5 10 20 FT.

SCALE: 1/8" = 1'-0"
(±1:100 M)

SITE PLAN
APPLICATION FOR BOULEVARD CAFE
REVISED MAY 8/07

TOTAL PROPOSED CAFE AREA BELOW STREET LINE: ±84.5 M2

AROMA ESPRESSO BAR
NO. 496 / 500A
BLOOR STREET, WEST
TORONTO, ONTARIO

FORMERLY JD's GRILL HOUSE
PREVIOUSLY J.J. MUGGS RESTAURANT

T.1

EP 19 APR 07