ny08054_map03

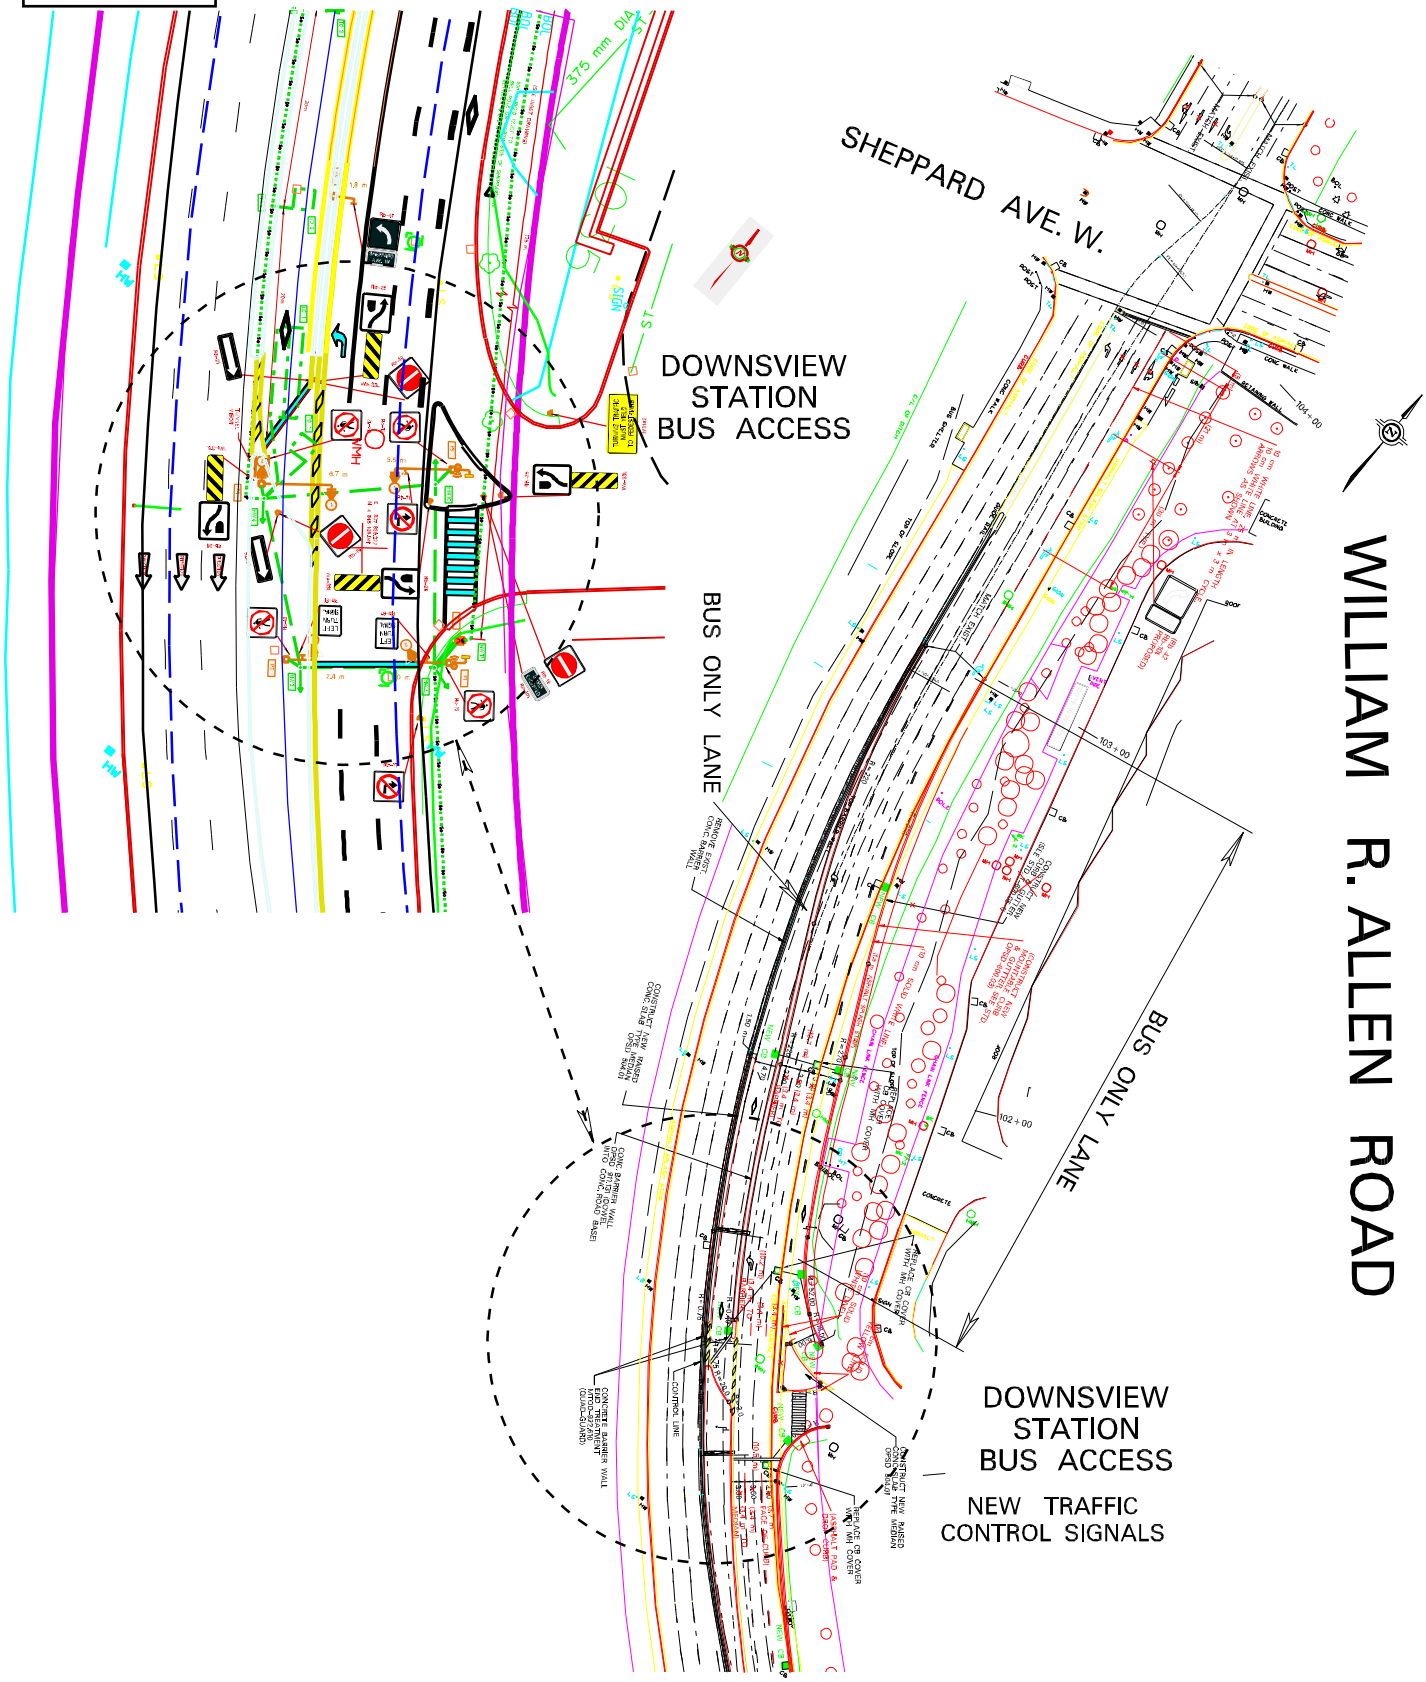

TORONTO
Transportation Services

LOCATION
WILLIAM R. ALLEN ROAD
DOWNSVIEW STATION BUS ACCESS
TO SHEPPARD AVENUE WEST
NEW TRAFFIC CONTROL SIGNALS AND BUS ONLY LANES