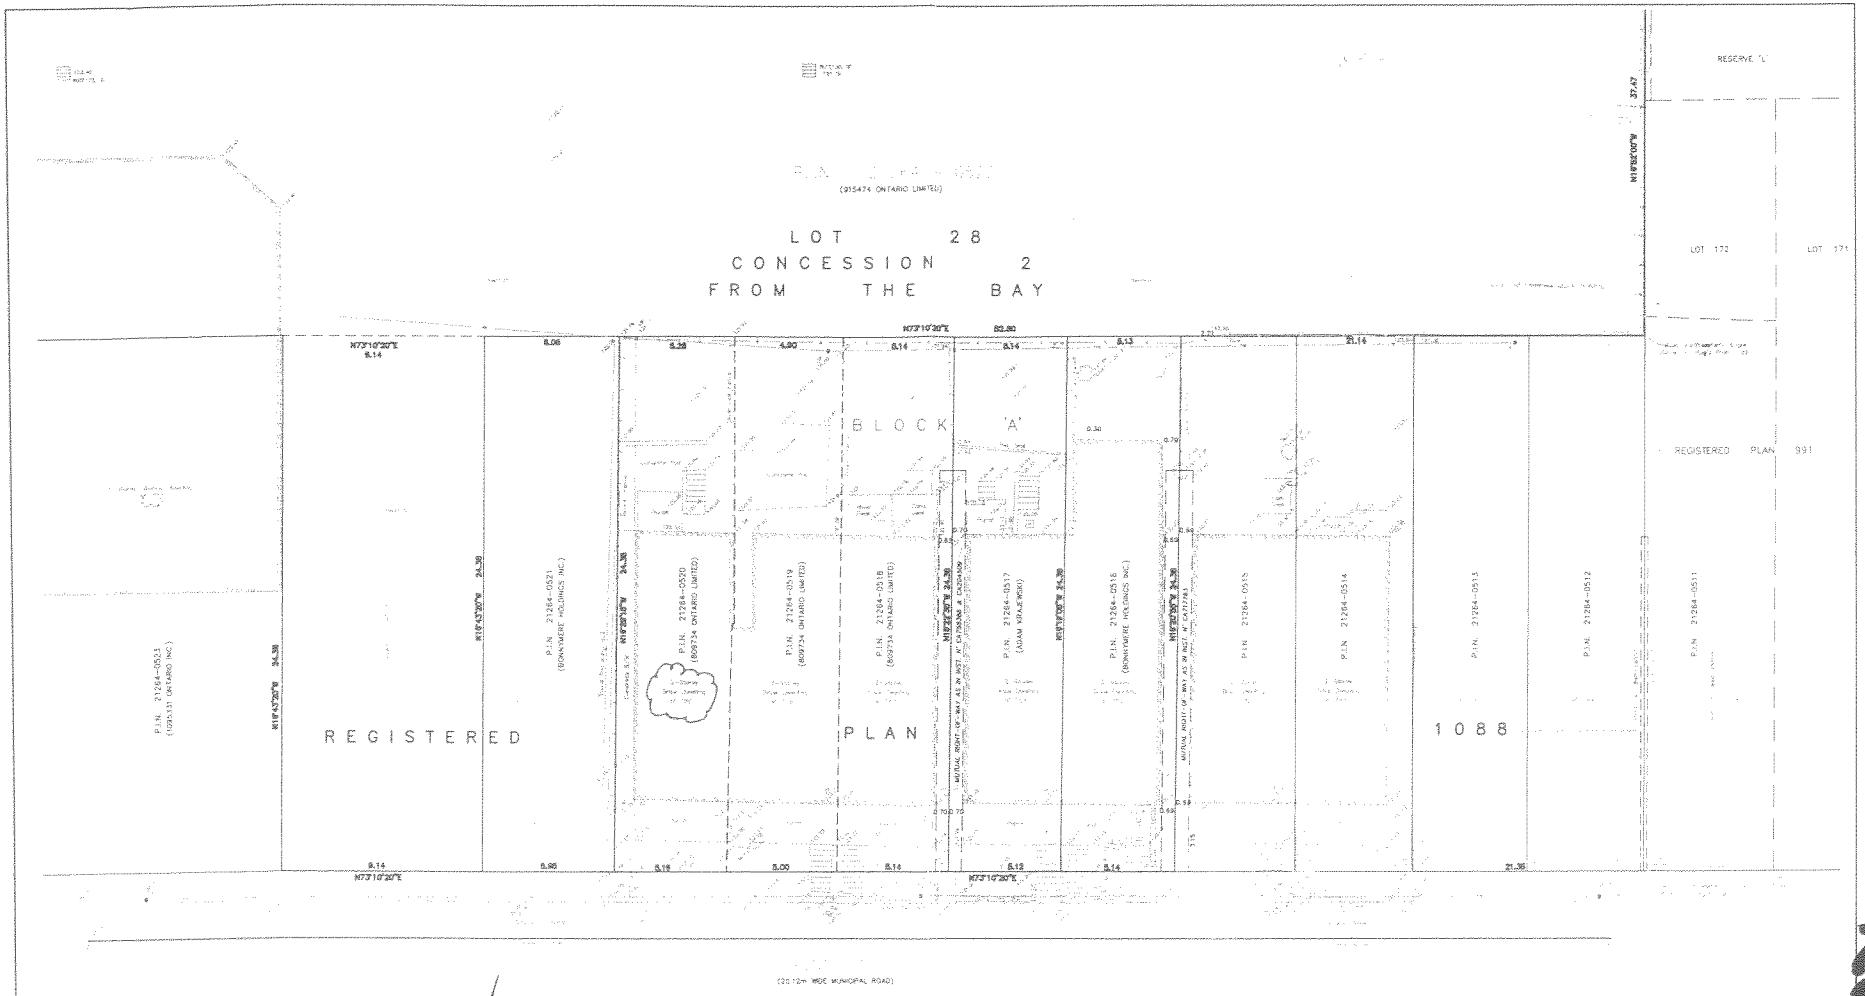

TOPOGRAPHIC SKETCH OF
PART OF LOT 28
CONCESSION 2 FROM THE BAY
(GEOGRAPHIC TOWNSHIP OF YORK)
AND
PART OF BLOCK 'A'
REGISTERED PLAN 1088
CITY OF TORONTO
SCALE 1 : 100

INTEGRATED SURVEY NOTE

DISTANCE NOTE

BOUNDARY NOTE

ELEVATION NOTE

TREE NOTE

METRIC NOTE

LEGEND

UNDERGROUND SERVICES NOTE

SURVEYOR'S NOTE

CUNNINGHAM McCONNELL LIMITED
ONTARIO LAND SURVEYORS
1305 SPEERS ROAD UNIT 3A
OAKVILLE, ONTARIO L6L 2X4
PHONE (905) 845-3461
FAX (905) 845-3719
209 MAIN STREET
MILTON, ONTARIO L9T 1N7
PHONE (905) 878-7913
FAX (905) 878-4672

CLIENT 915474 ONTARIO LIMITED
O.L.S. FILE W 28-28 (90-4)R

PLAN 96-05-2

© COPYRIGHT

Re: TE14.15