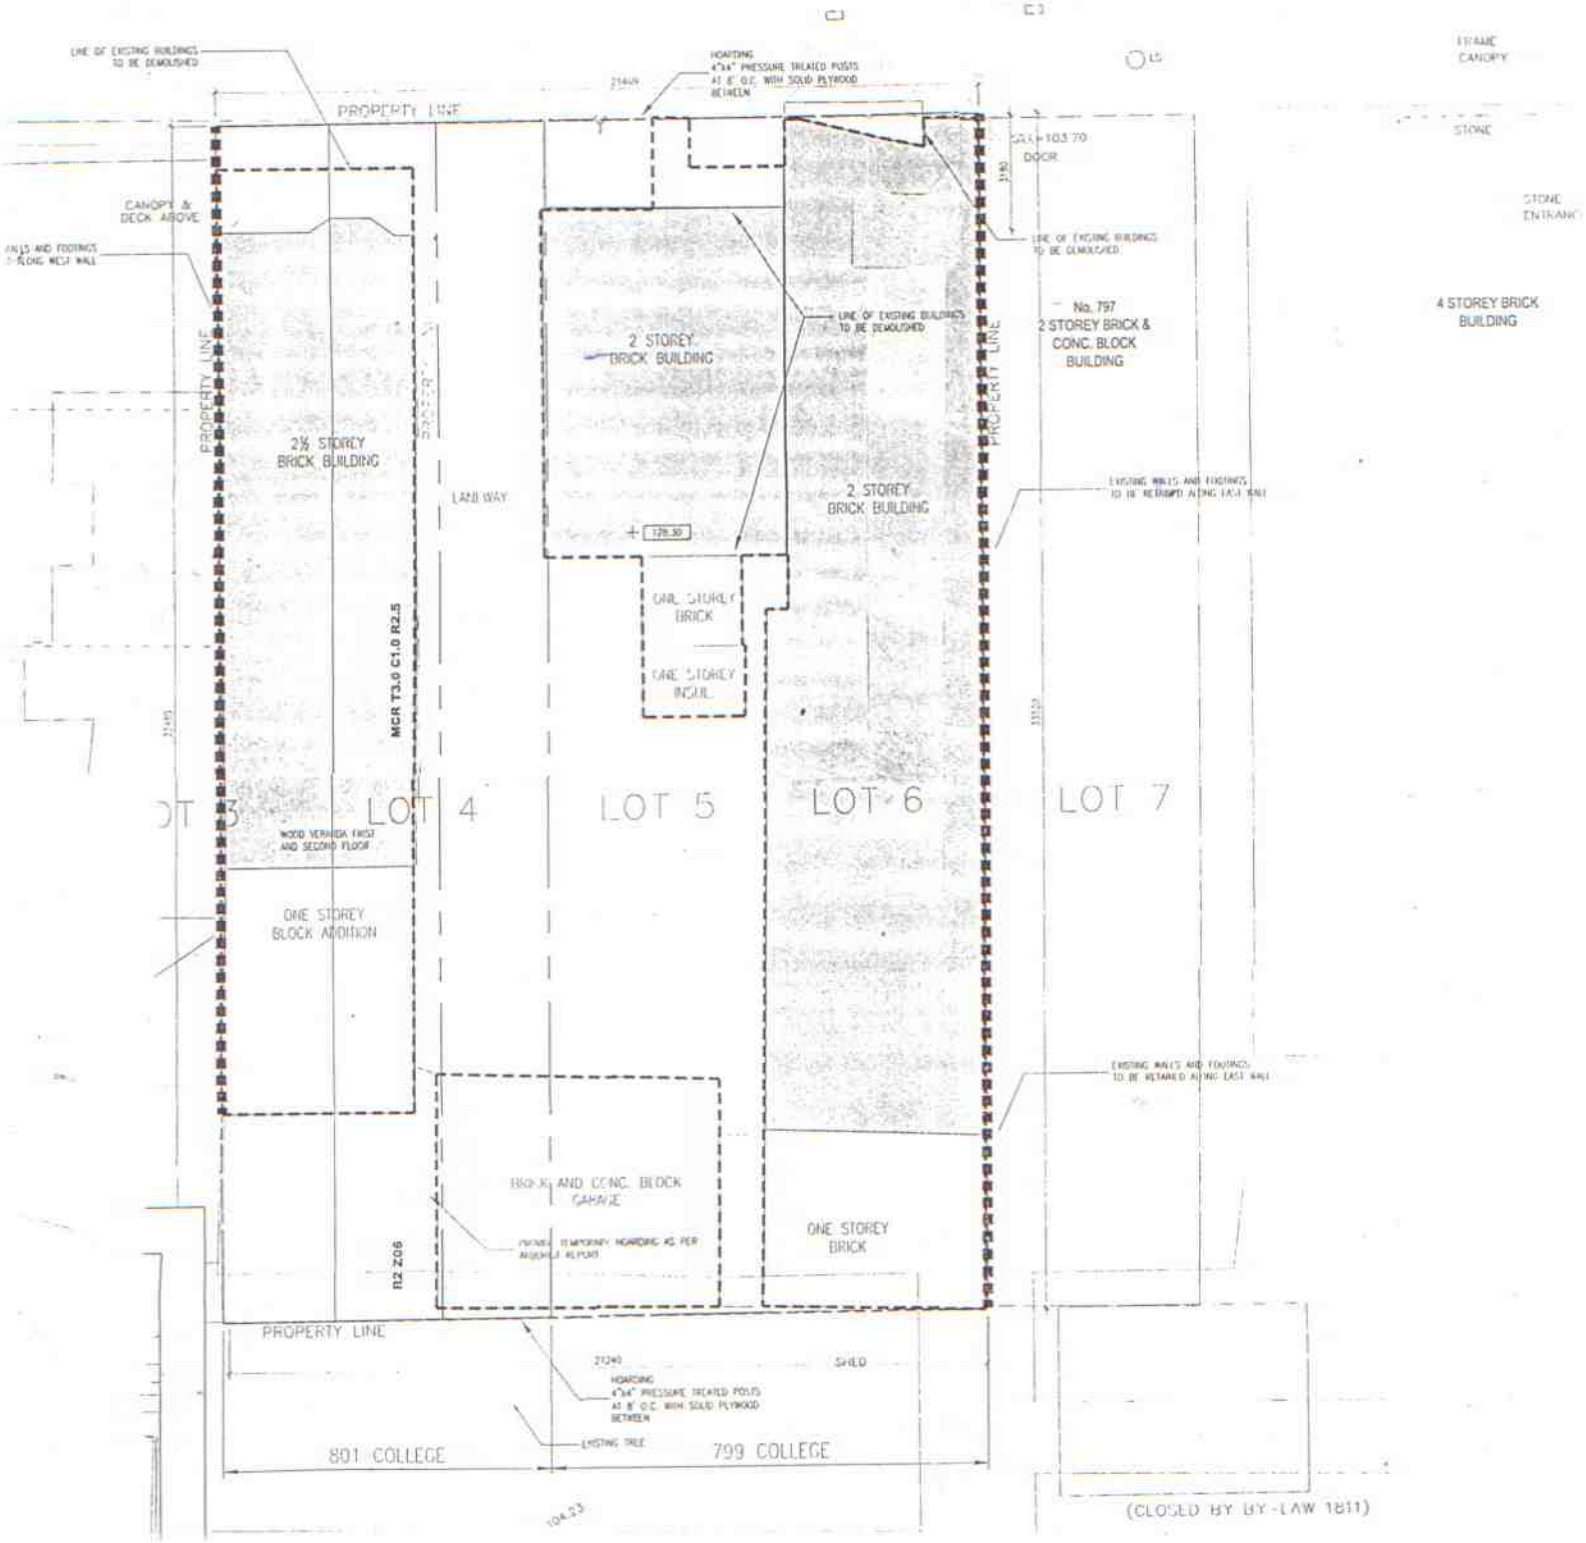COLLEGE STREET