WARREN ROAD

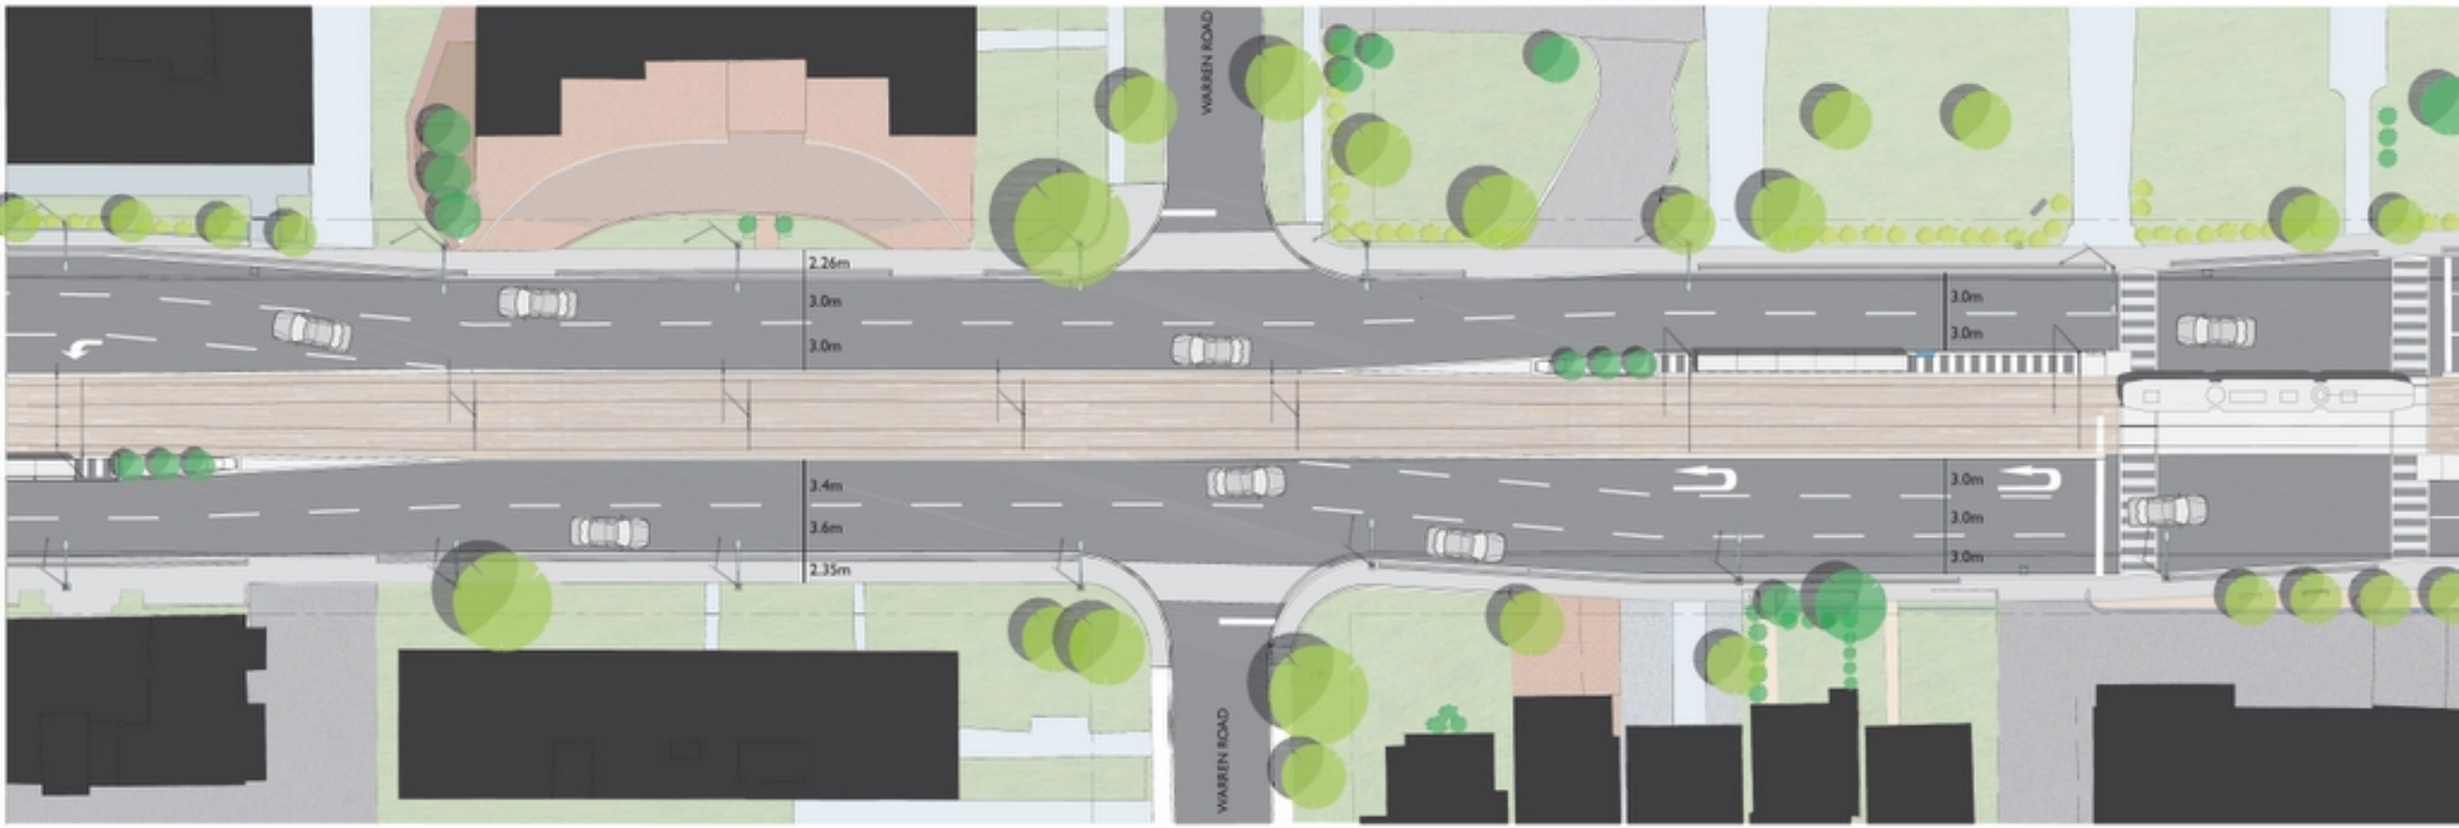

WARREN ROAD