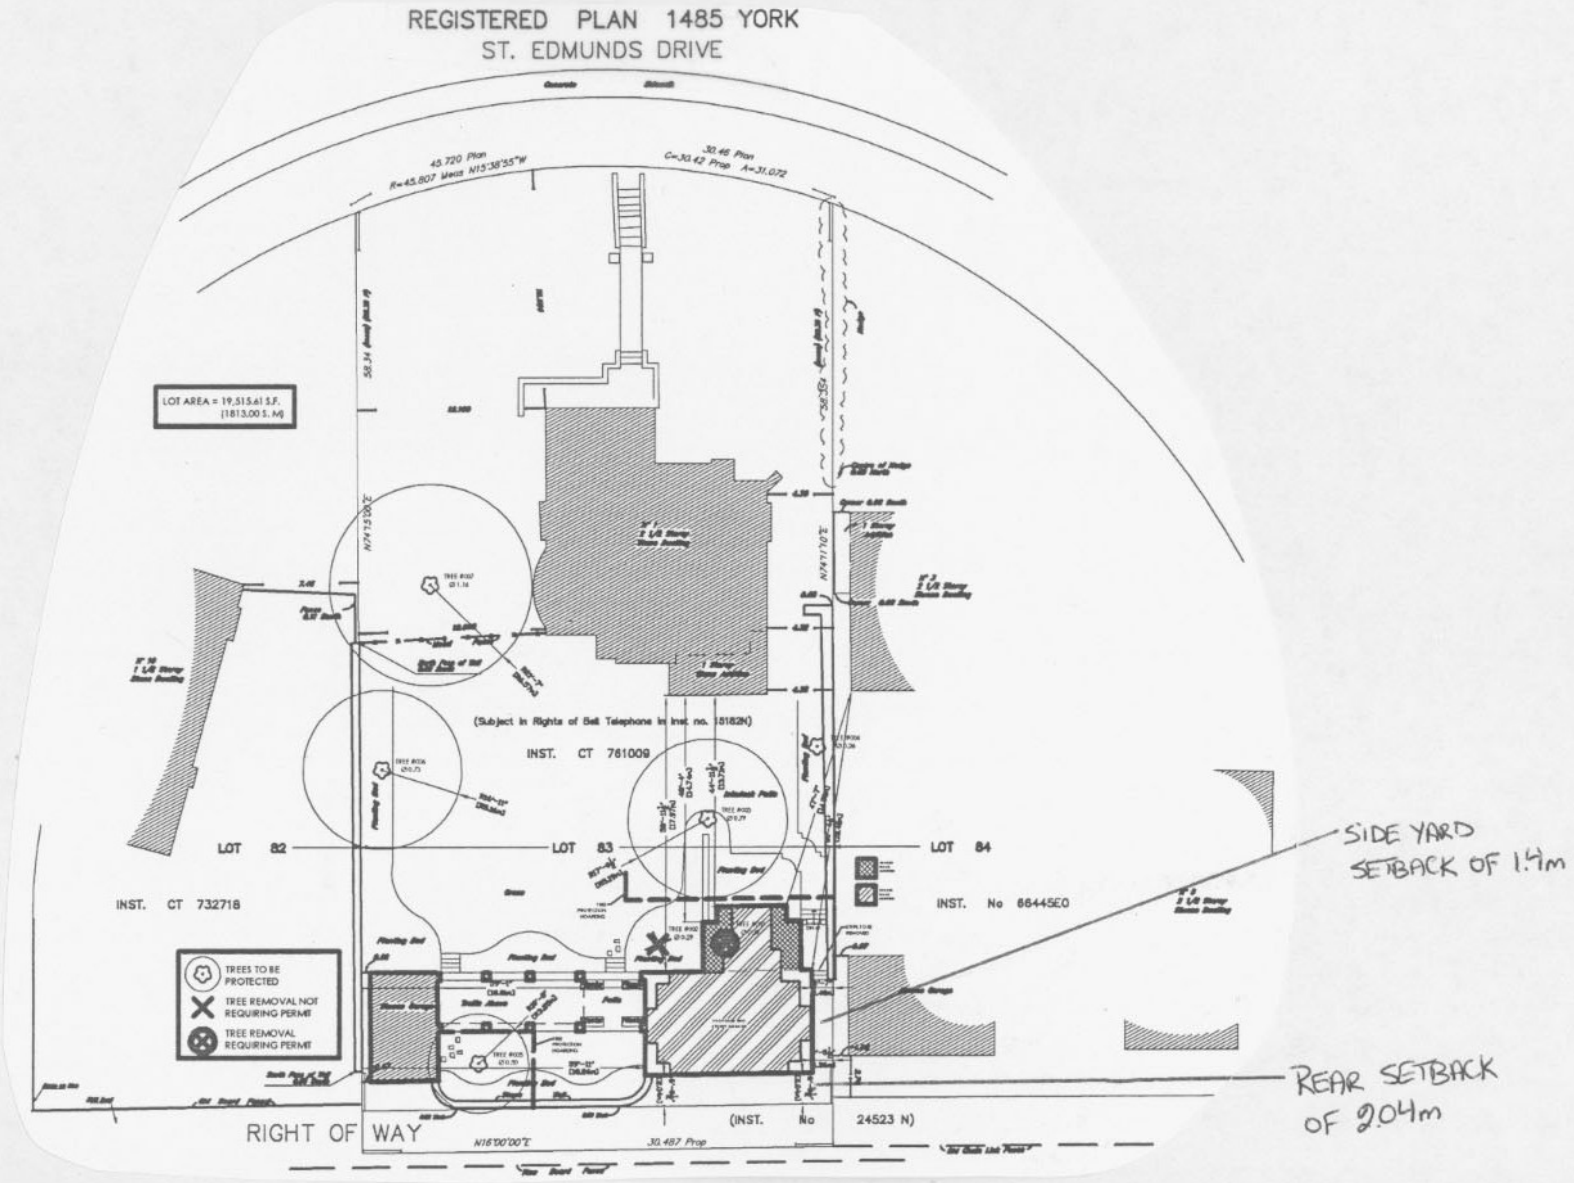COMMITTEE OF ADJUSTMENT (North York Civic Area)	File – A0715/08NY	North (PlansOnly)	TORONTO
Address: 1 ST EDMUND'S DRIVE