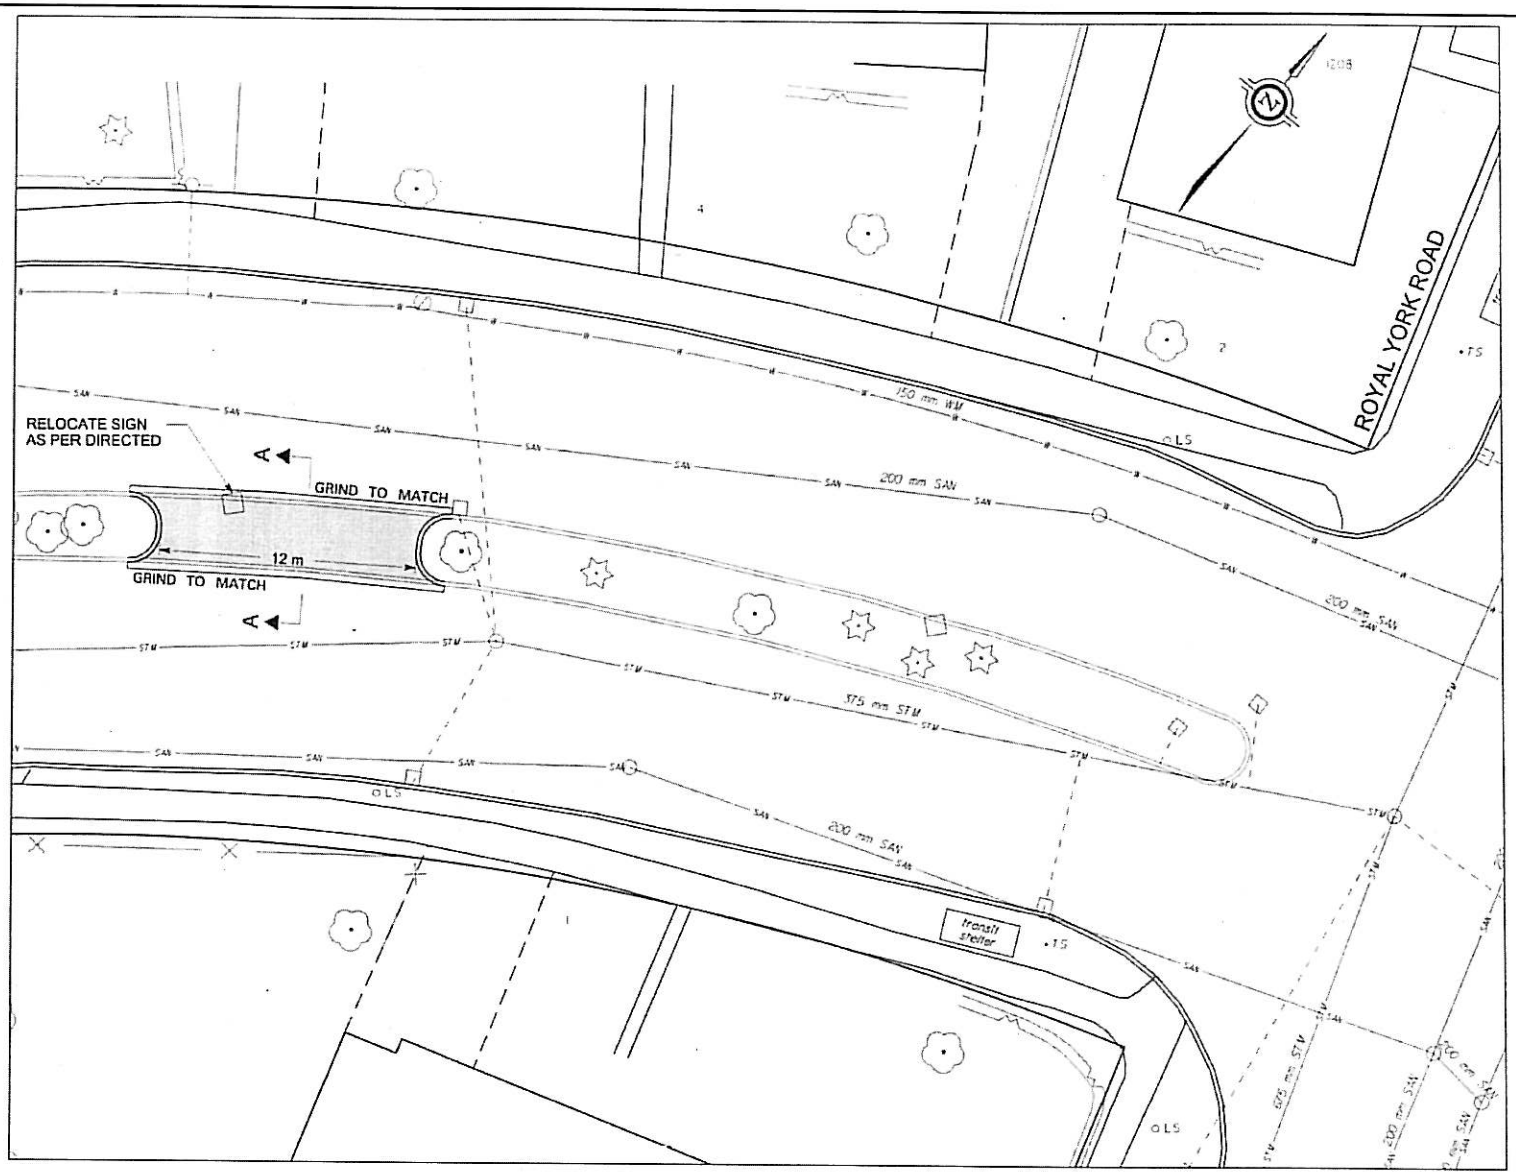

ANGLESEY BOULEVARD
CENTRE MEDIAN ISLAND OPENING

DWG. NO. EY11-102

MAY 2011

TRANSPORTATION SERVICES

ETOBICOKE YORK DISTRICT

ATTACHMENT 1