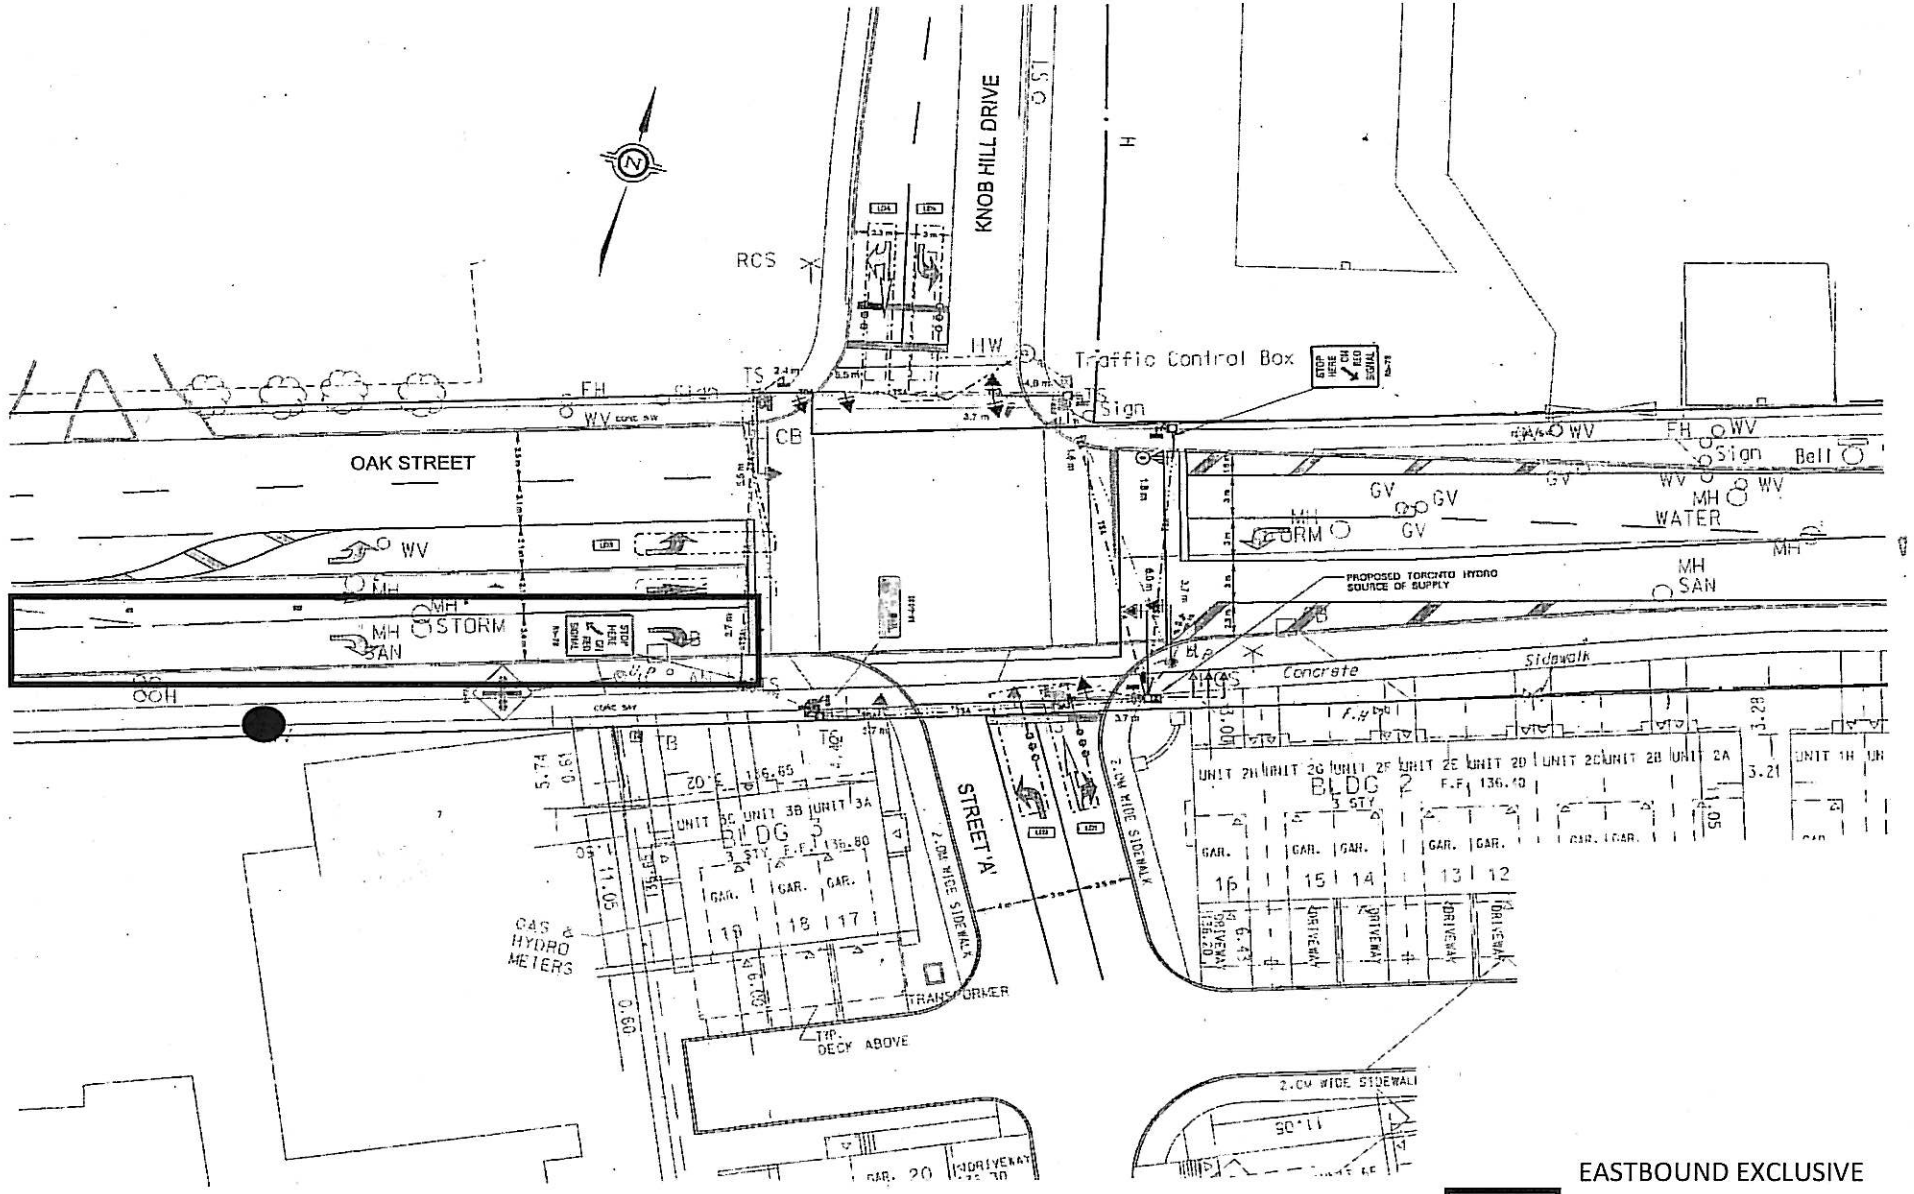

EASTBOUND EXCLUSIVE RIGHT TURN LANE (BUSES EXCEPTED)

RIGHT TURN ONLY BUSES EXCEPTED SIGN

TORONTO

OAK STREET LANE DESIGNATION

DWG. NO. EY-oak LS AUGUST 2011 TRANSPORTATION SERVICES ETOBICOKE YORK DISTRICT

ATTACHMENT #1