Appendix B

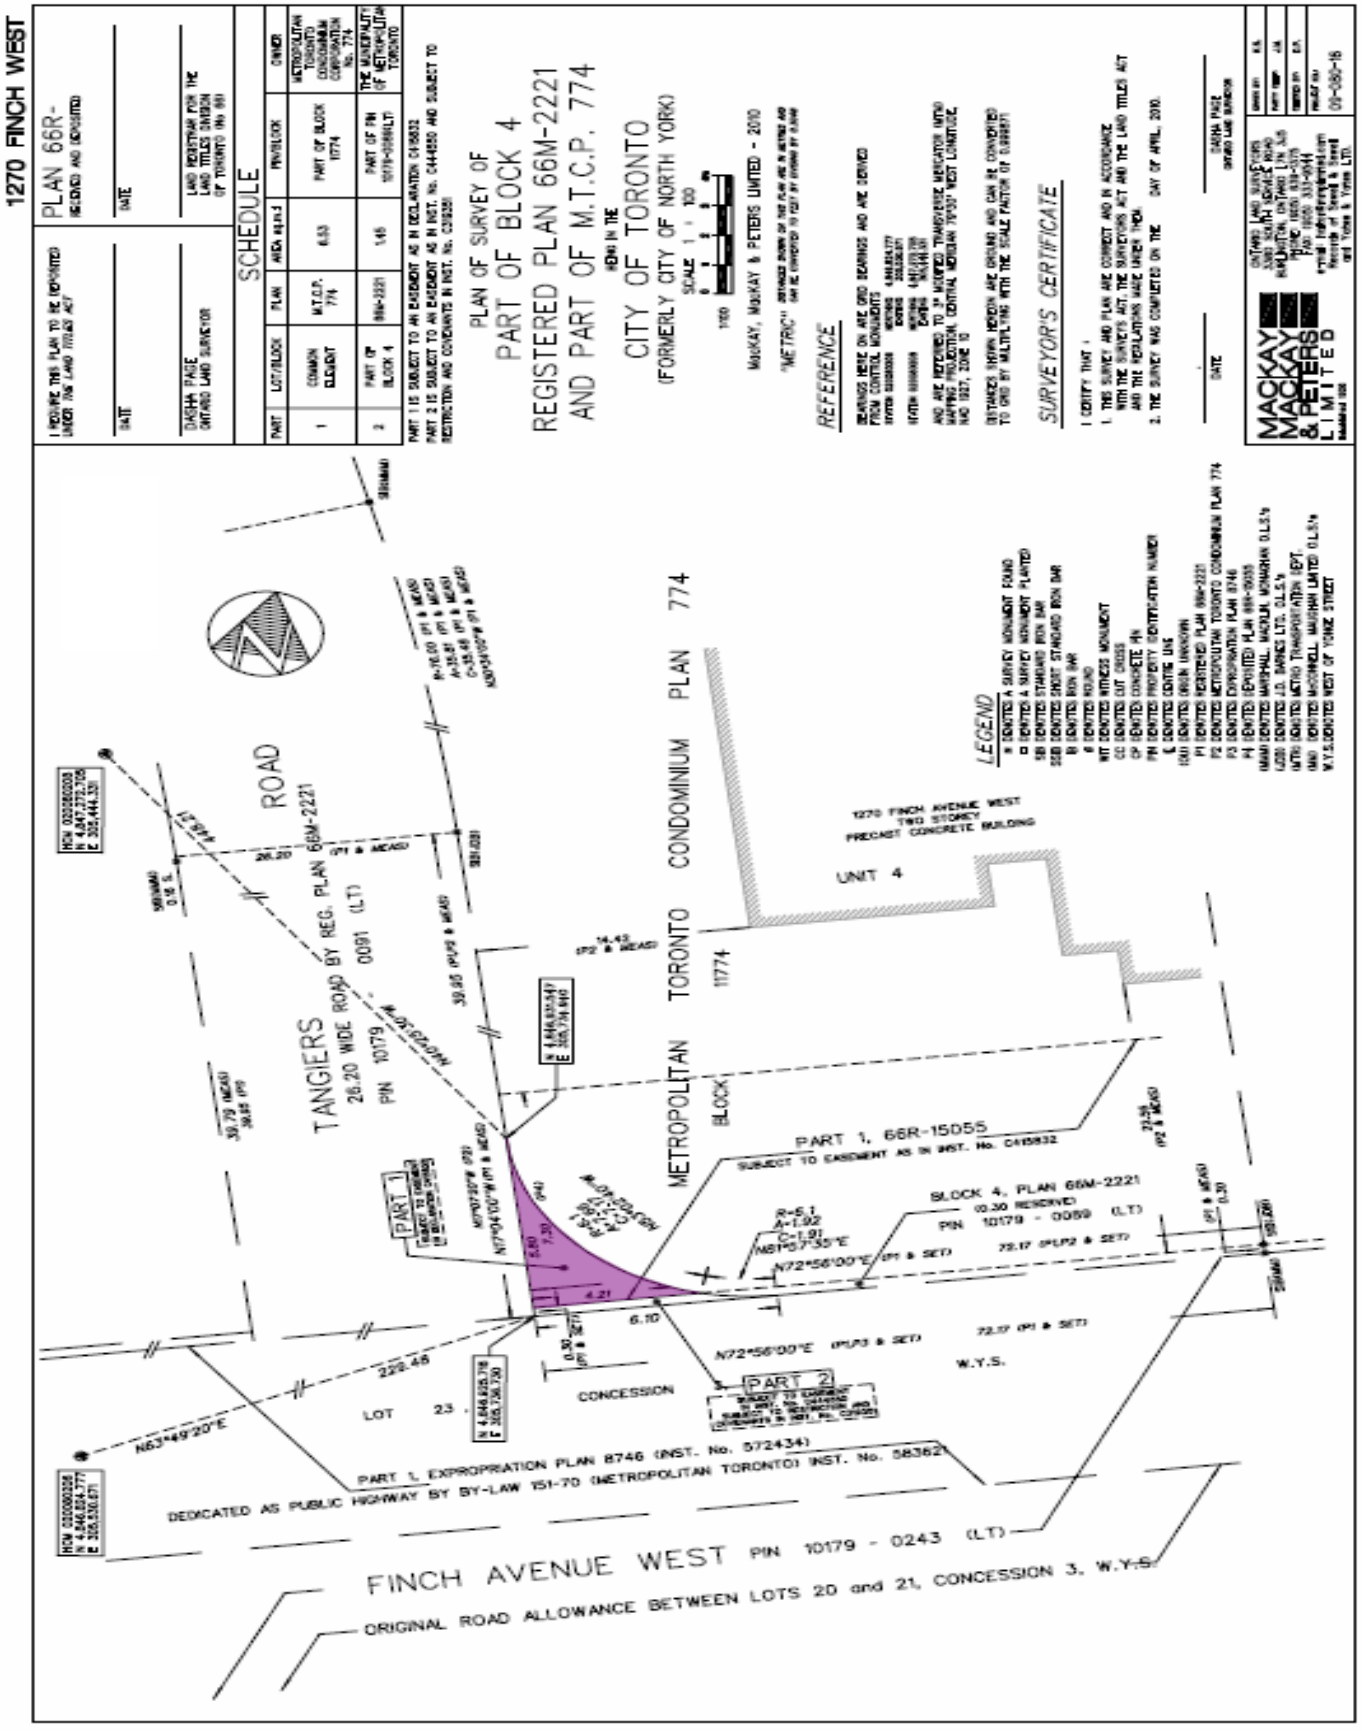
1270 FINCH WEST
PLAN 66R-
SCHEDULE
PLAN OF SURVEY OF
PART OF BLOCK 4
REGISTERED PLAN 66M-2221
AND PART OF M.T.C.P. 774
IN THE
CITY OF TORONTO
(FORMERLY CITY OF NORTH YORK)
REFERENCE
SURVEYOR'S CERTIFICATE
LEGEND
MACKAY
MACKAY
& PETERS
LIMITED
TANGIERS ROAD
26.20 WIDE ROAD BY REG. PLAN 66M-2221
PIN 10179 - 0091 (LT)
METROPOLITAN TORONTO CONDOMINIUM PLAN 774
BLOCK 11774
1270 FINCH AVENUE WEST
TWO STOREY
PRECAST CONCRETE BUILDING
UNIT 4
PART 1, 66R-15055
SUBJECT TO EASEMENT AS IN INST. No. C415832
BLOCK 4, PLAN 66M-2221
0.30 RESERVE
PIN 10179 - 0059 (LT)
PART 1
PART 2
CONCESSION
LOT 23
W.Y.S.
PART 1, EXPROPRIATION PLAN 8746 (INST. No. 572434)
DEDICATED AS PUBLIC HIGHWAY BY BY-LAW 151-70 (METROPOLITAN TORONTO) INST. No. 58362
FINCH AVENUE WEST PIN 10179 - 0243 (LT)
ORIGINAL ROAD ALLOWANCE BETWEEN LOTS 20 and 21, CONCESSION 3, W.Y.S.