FRONT YARD PARKING APPEAL - 321 WINONA DRIVE

APPENDIX ' A '

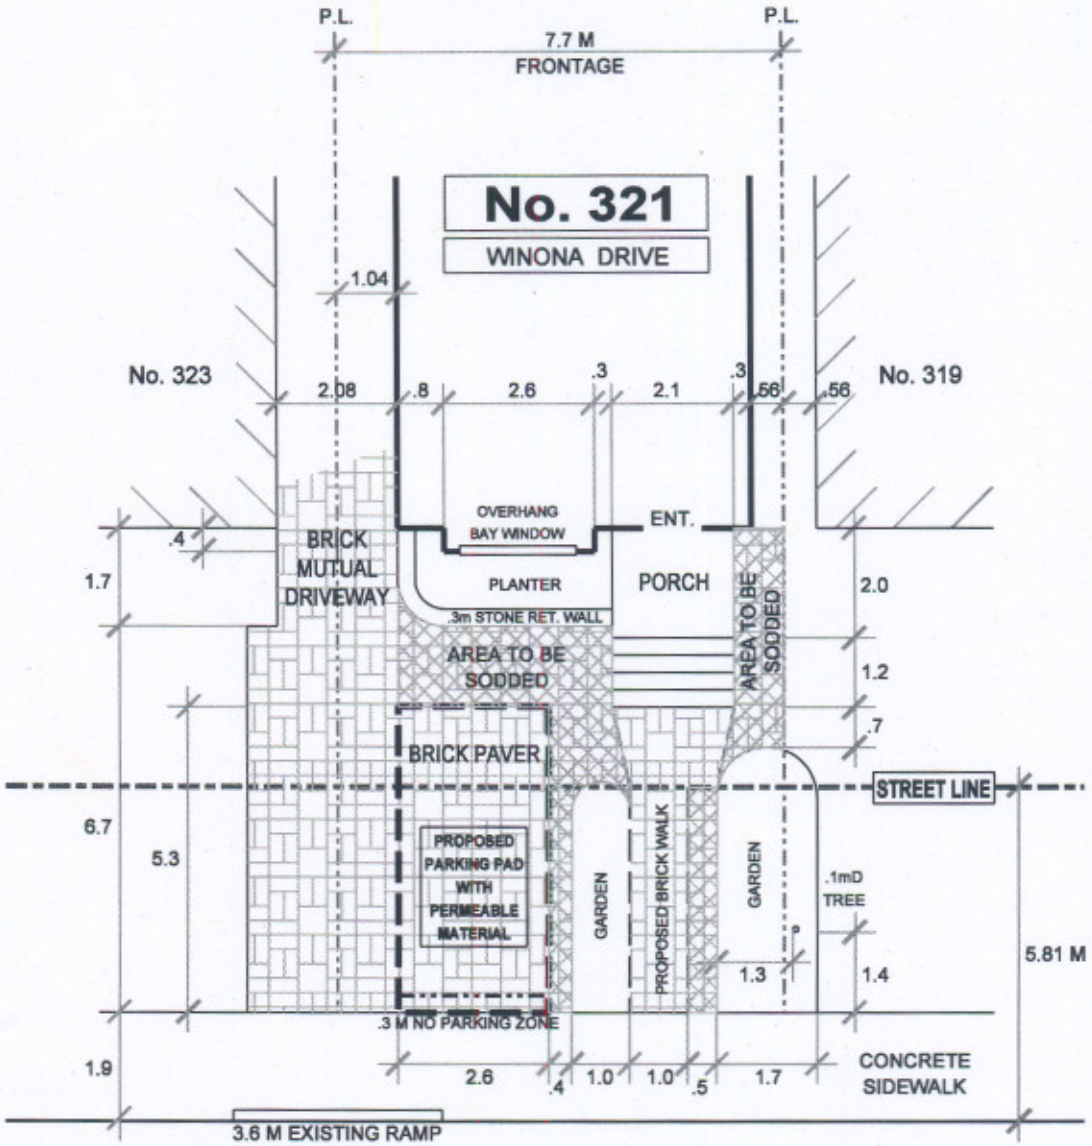

WINONA DRIVE

NOTE:
PERMIT PARKING ALTERNATE SIDES
NO LOSS OF PERMIT PARKING SPACE DUE TO USE OF EXISTING RAMP

TRANSPORTATION SERVICES DIVISION

TORONTO AND EAST YORK DISTRICT
RIGHT OF WAY MANAGEMENT – OFF STREET PARKING

NORTH

FRONT YARD PARKING **CHAPTER 918** **F.Y.P. - 92820**

TOTAL PARKING AREA ON STREET ALLOWANCE	10.1 M²	PRIVATE PROPERTY			STREET ALLOWANCE		
		AREA M²	%	CODE	AREA M²	%	CODE
TOTAL AREA		27.1	100		30.2	100	
LANDSCAPED OPEN SPACE		18.9	70	50% min.	16.0	53	50% min.
PAVED AREA		8.2	30	50% max.	14.2	47	50% max.
SOFT LANDSCAPING		15.0	79	75% min.	12.1	76	75% min.

DRAWN BY: R. MUNSON DATE: APRIL 13' 10 SCALE: 1:100

REVISIONS	
Date	By
OCT. 18' 10	R.A.M.

...\winona321(chapter918)V8.dgn 10/18/2010 8:26:11 AM