FRONT YARD PARKING APPEAL - 69 BERESFORD AVENUE

APPENDIX ' D '

No Change

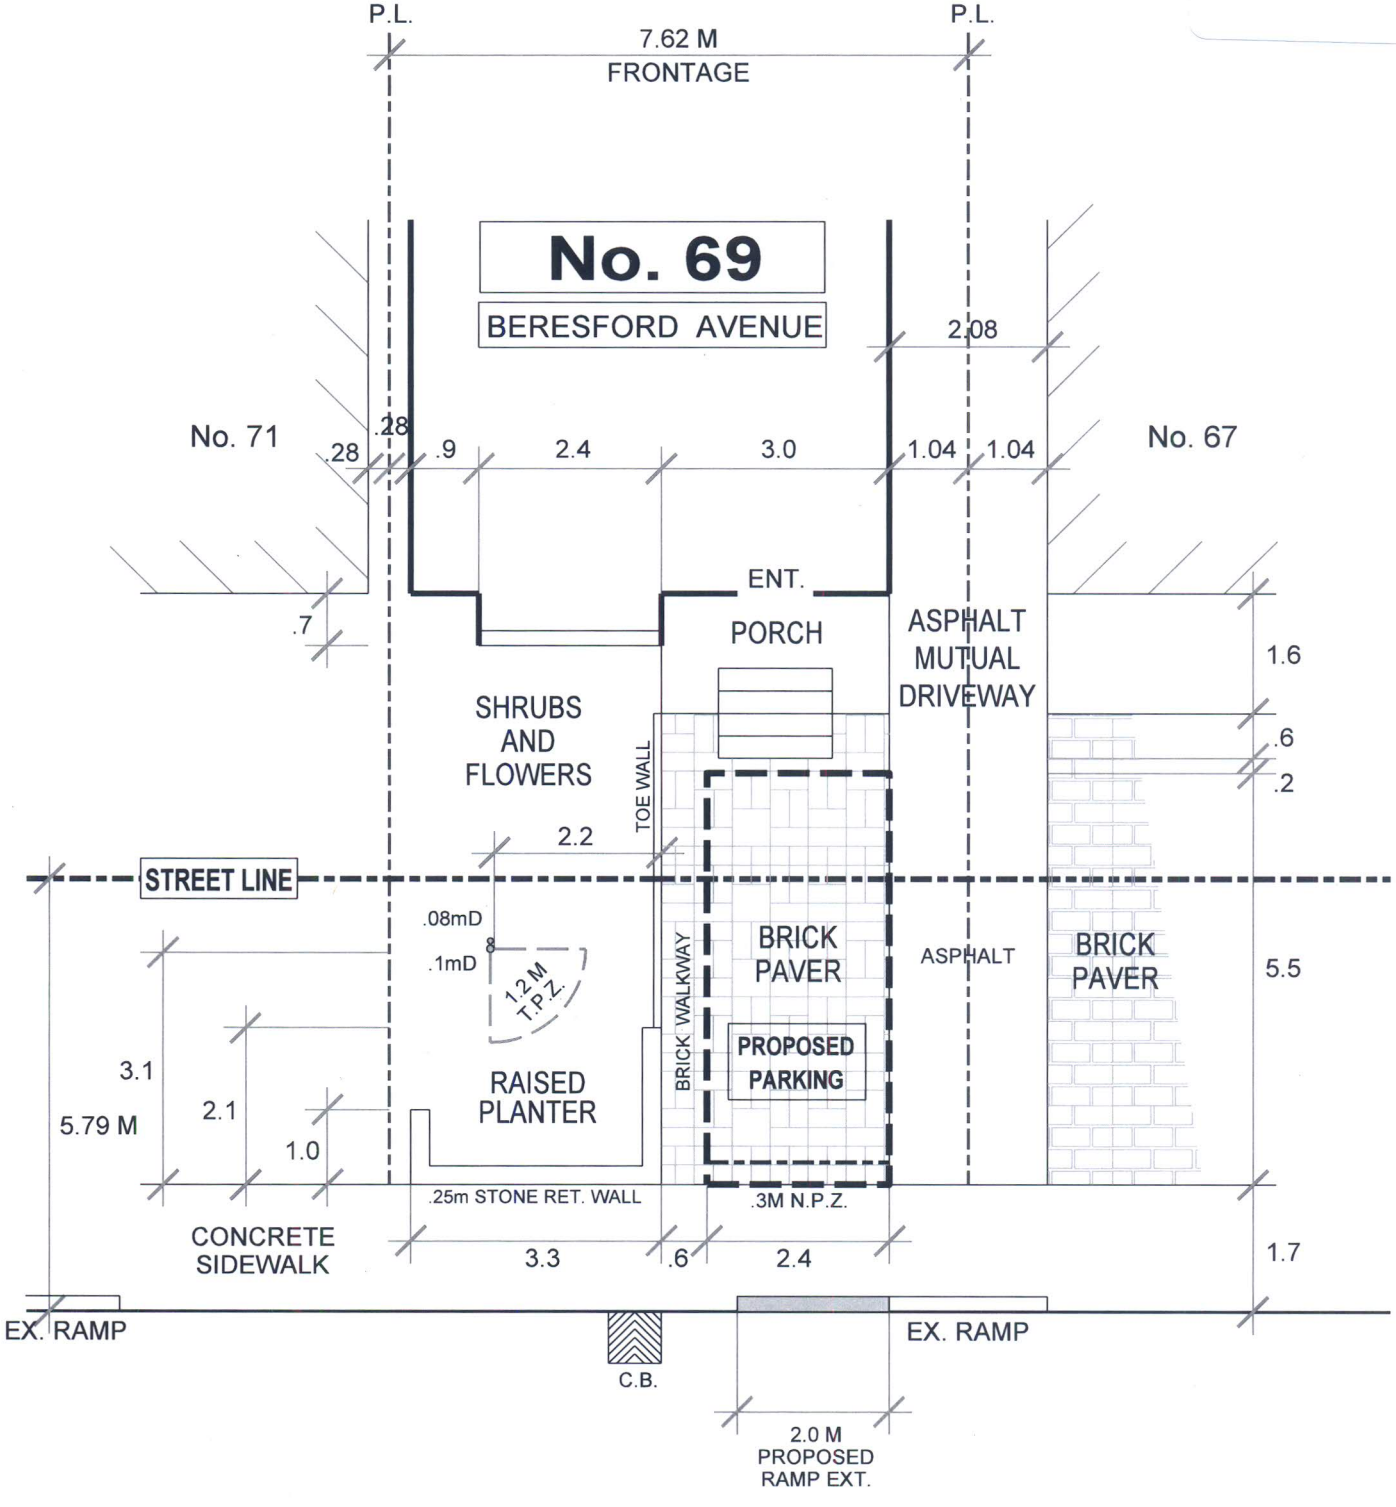

BERESFORD AVENUE