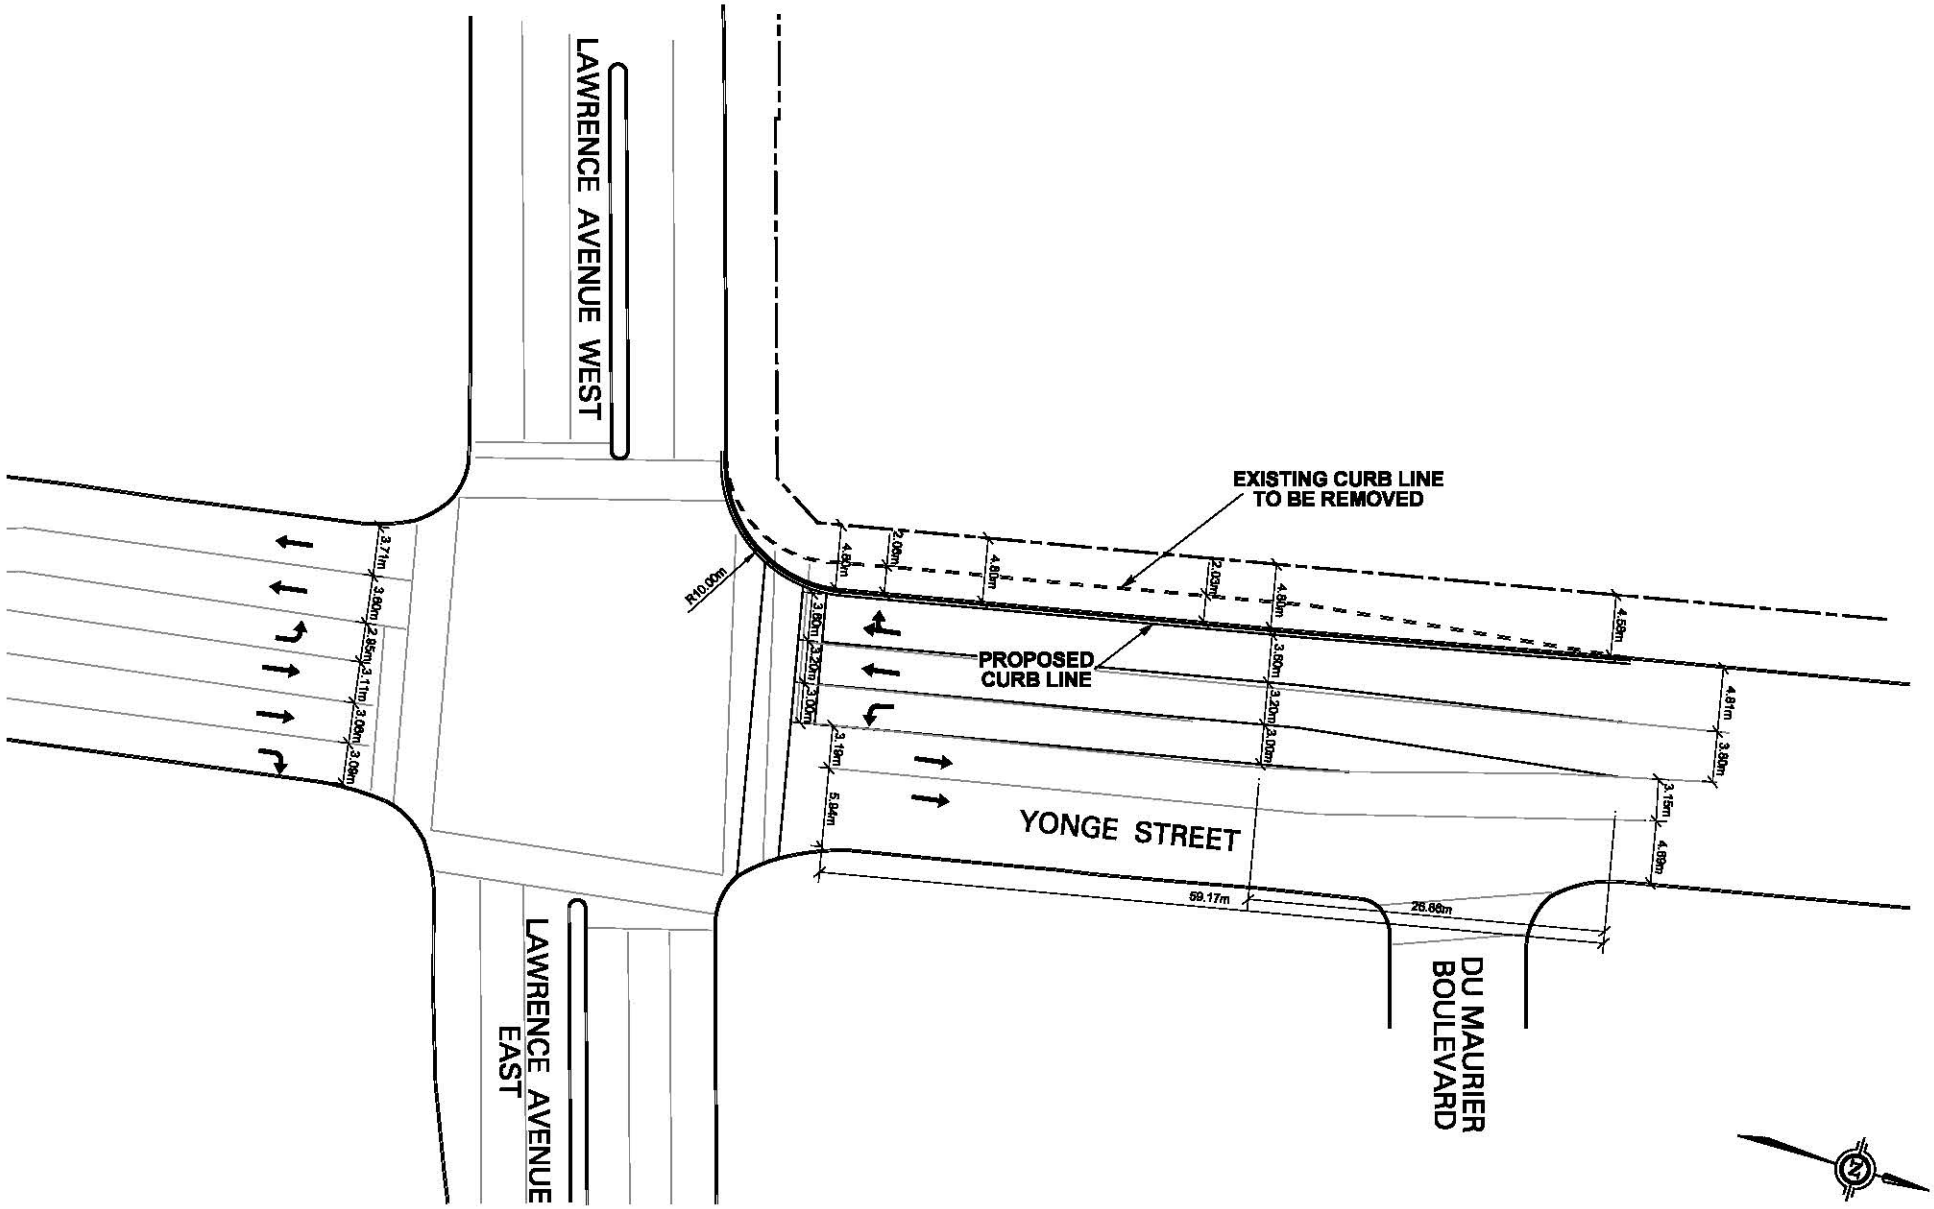


TORONTO

Transportation Services

North York District

SCALE: N. T. S.	YONGE STREET AT LAWRENCE AVENUE ROAD ALTERATION	FILE NUMBER: NYRD15 - 0051.DGN
DATE: AUG. 2015		ATTACHMENT 1 / WARD 16
DRAFTING: A. A.		