
FRONT YARD PARKING APPEAL - 417 WESTMOUNT AVENUE

APPENDIX ' E '

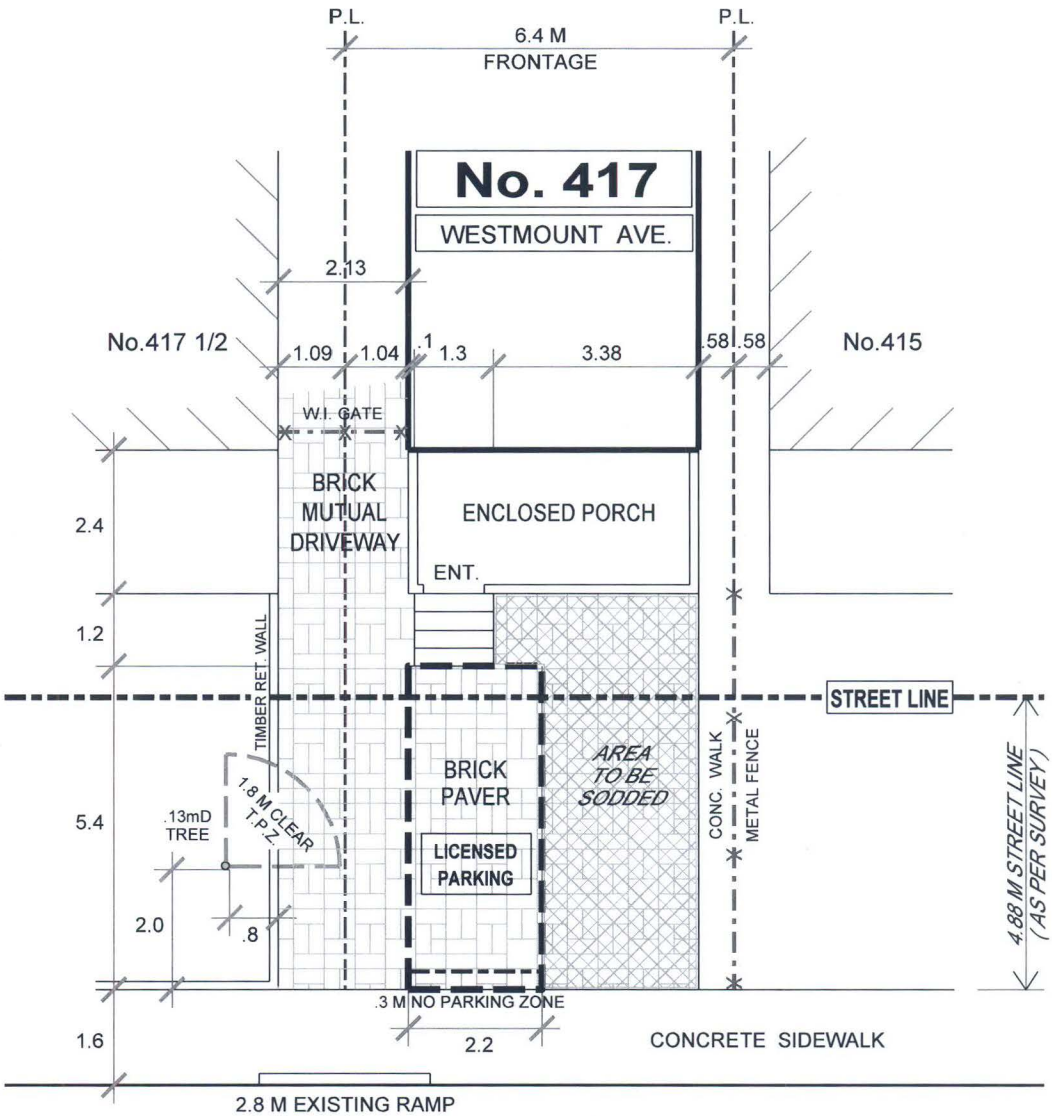

WESTMOUNT AVENUE

TORONTO

TRANSPORTATION SERVICES DIVISION

NORTH YORK DISTRICT

RIGHT OF WAY MANAGEMENT

FRONT YARD PARKING **CHAPTER 918** **F.Y.P. - 94850**

TOTAL PARKING AREA ON STREET ALLOWANCE	PRIVATE PROPERTY			STREET ALLOWANCE		
	AREA M^2	%	CODE	AREA M^2	%	CODE
TOTAL AREA						
LANDSCAPED OPEN SPACE						
PAVED AREA						
SOFT LANDSCAPING						

NORTH

REVISIONS	
Date	By
NOV.22'13	R.A.M.
JAN. 28' 15	R.A.M.

DRAWN BY: R. MUNSON DATE: AUGUST 06, 2013 SCALE: 1:100