Public Attachment 1

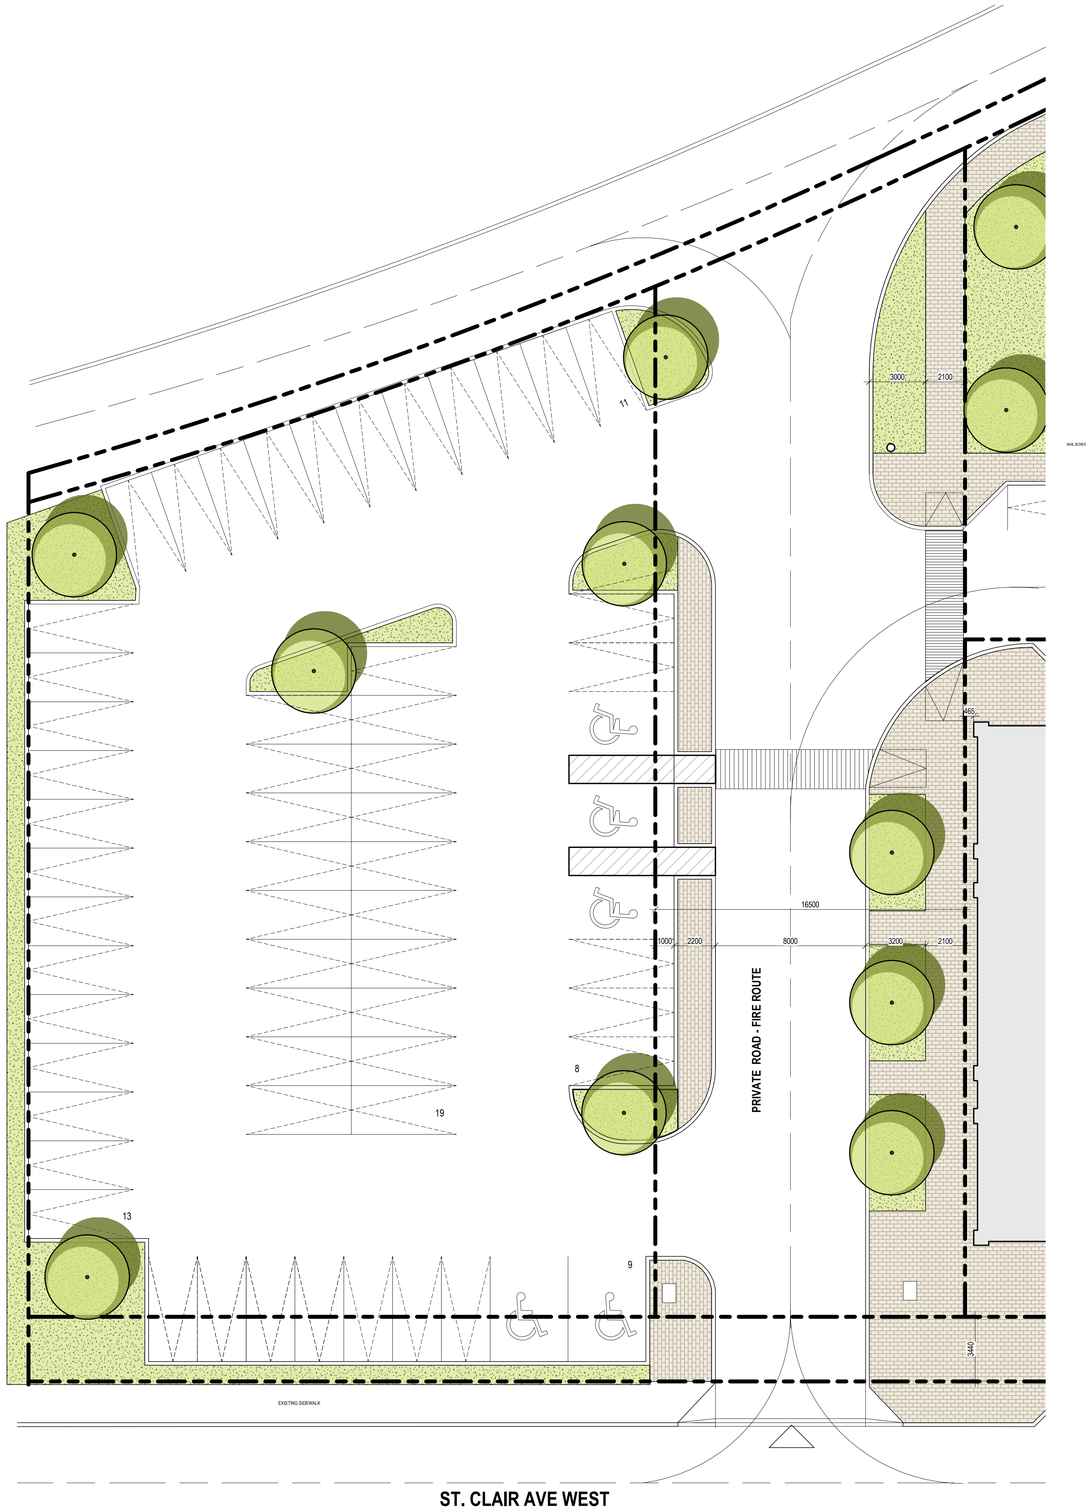


| No. | DESCRIPTION | DATE |
|---|---|---|

REVISION RECORD

| DESCRIPTION | DATE |
|---|---|

ISSUED RECORD

D

DUNPAR

BETTER BY DESIGN

MARKETING NAME

2650 ST.CLAIR AVE W.
TORONTO, ON

SCALE 1 : 150

NORTH

DRAWING TITLE

ROW PLAN

CLIENT

| | | |
|---|---|---|
| DRAWN BY | RB | PAGE NO. |
| CHECKED BY | WM | M-101 |
| DATE | 02/18/2021 | |