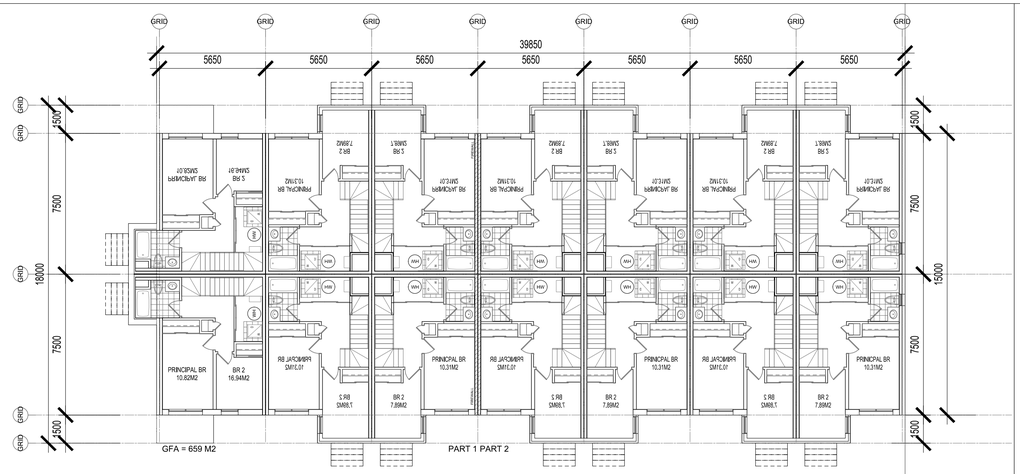

1 AB300 BLOCK B - FLOOR PLAN - LOWER LEVEL

SCALE: 1:150

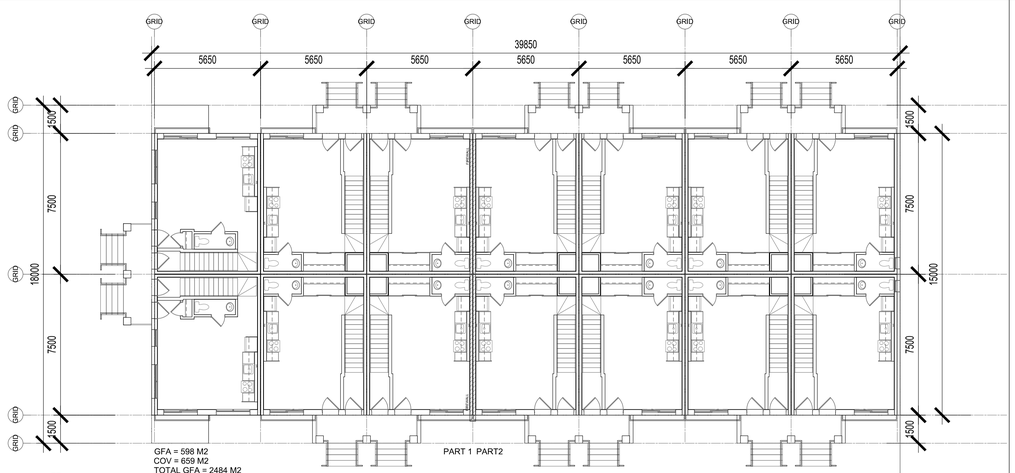

2 AB300 BLOCK B - FLOOR PLAN - GROUND FLOOR

SCALE: 1:150

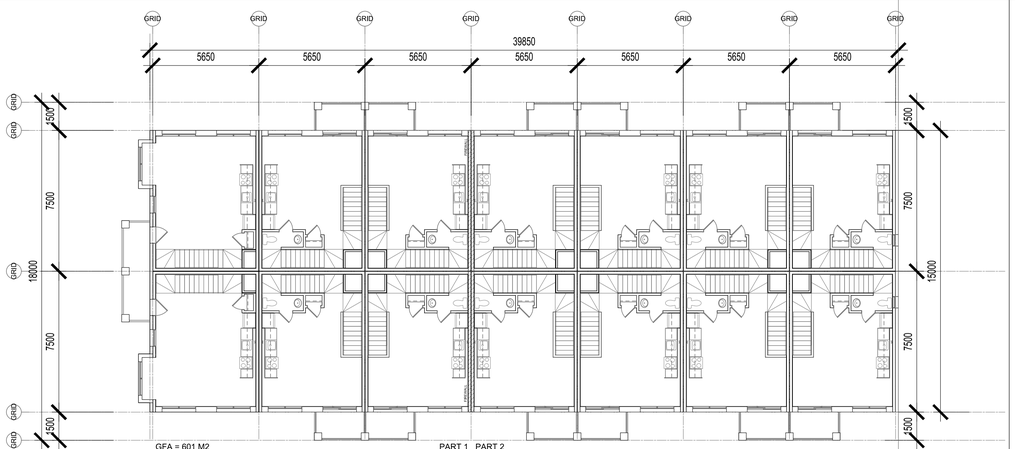

3 AB300 BLOCK B - FLOOR PLAN - SECOND FLOOR

SCALE: 1:150

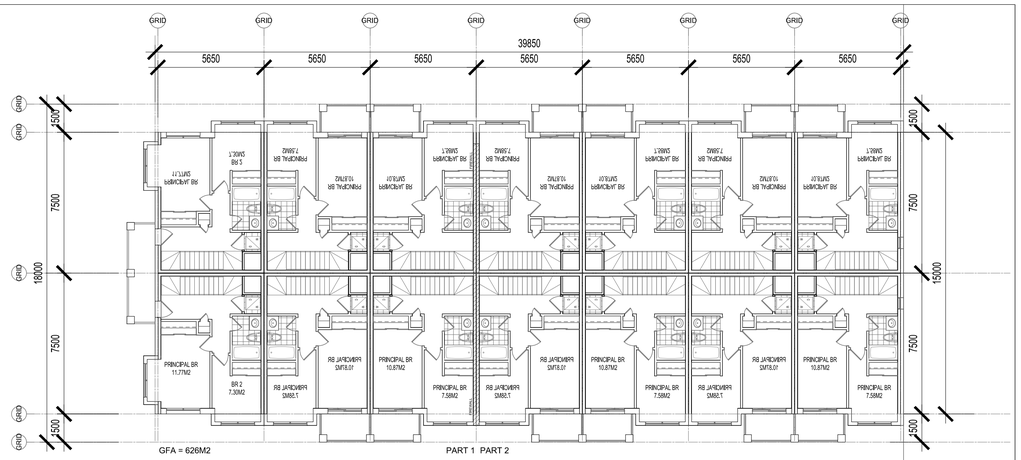

4 AB300 BLOCK B - FLOOR PLAN - THIRD FLOOR

SCALE: 1:150

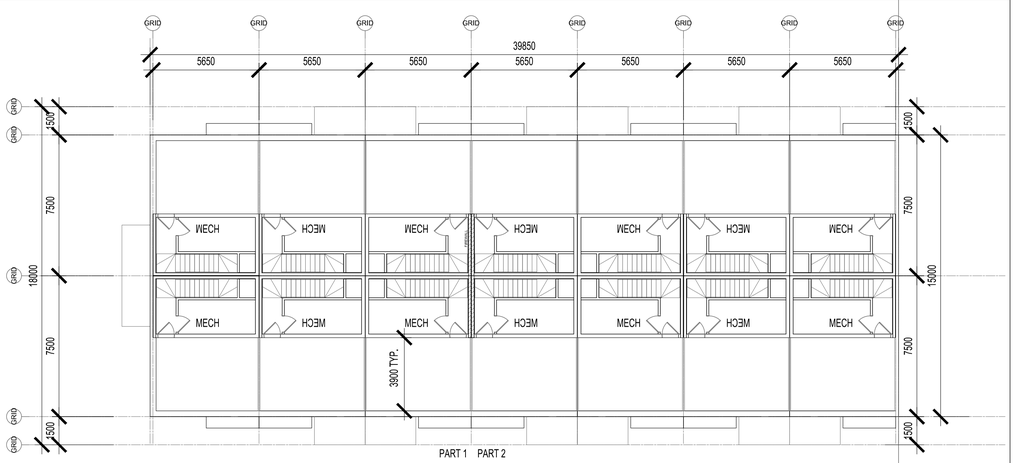

5 AB300 BLOCK B - FLOOR PLAN - ROOF LEVEL

SCALE: 1:150

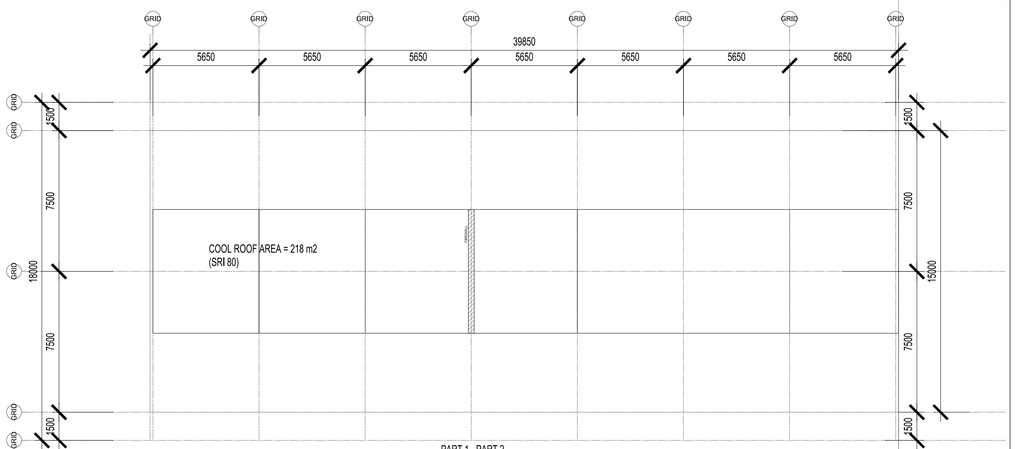

6 AB300 BLOCK B - FLOOR PLAN - MECH ROOF LEVEL

SCALE: 1:150

THESE DRAWINGS ARE NOT TO BE SCALED:
ALL DIMENSIONS MUST BE VERIFIED BY CONTRACTOR PRIOR TO COMMENCEMENT OF ANY WORK. ANY DISCREPANCIES MUST BE REPORTED DIRECTLY TO SRN ARCHITECTS INC.

NO:	DATE:	ISSUED FOR:
5	16JUL2021	ISSD FOR ZBL
6	17SEP2021	ISSD FOR ZBL-2
7	21APR2022	ISSD FOR CO-ORD
8	28APR2022	ISSD FOR SPA
9	06SEP2022	ISSD ELEVATOR STUDY
10	05OCT2022	ISSD ELEVATOR ZBL
11	17DEC2022	ISSD FOR CO-ORD
12	22DEC2022	ISSD FOR ZBL/SPA
13	15FEB2023	ISSD FOR STRUCT
14	28MAR2023	ISSD FOR ZBL/SPA

ADDITIONAL NOTES:

VOGUE

Wydiffe

NO:	DATE:	REVISION COMMENT:
1	17SEP2021	TGS REV

VINCENT J. SANTAMAURA, ARCHITECT INC.
23 PARNELL CRESCENT
WHITBY, ONTARIO. L1R 2L4
PHONE/FAX: (905) 668-9207
email:info@vjsarch.ca

ONTARIO ASSOCIATION OF ARCHITECTS
NOT FOR CONSTRUCTION
VINCENT J. SANTAMAURA
LICENCE 4238

COPYRIGHT V. J. SANTAMAURA, ARCHITECT INC. 2022

NORTH

CLIENT:
WYCLIFFE VOGUE (RENFORTH) LTD
1118 CENTRE STREET, SUITE 208
THORNHILL, ONTARIO. L3J 7R9
TEL.: (905) 886-8500

PROJECT:
RESIDENTIAL DEVELOPMENT
596 RENFORTH DRIVE
TORONTO (ETOBICOKE), ONTARIO.

DRAWING TITTLE:
BLOCK B FLOOR PLANS

DATE: 28MAR2023	SCALE: 1:150
DRAWN BY: VJS	CHECKED BY: VJS
PROJECT NUMBER: 2021-03	DRAWING NUMBER: AB300

File:C:\Users\vincent\AppData\Local\Temp\AcPublish_26520\2021-03-BLOCK B-MD.dwg Plotted: Mar 27, 2023 By:vincent

1 AB400 BLOCK B - WEST ELEVATION
SCALE: 1:100

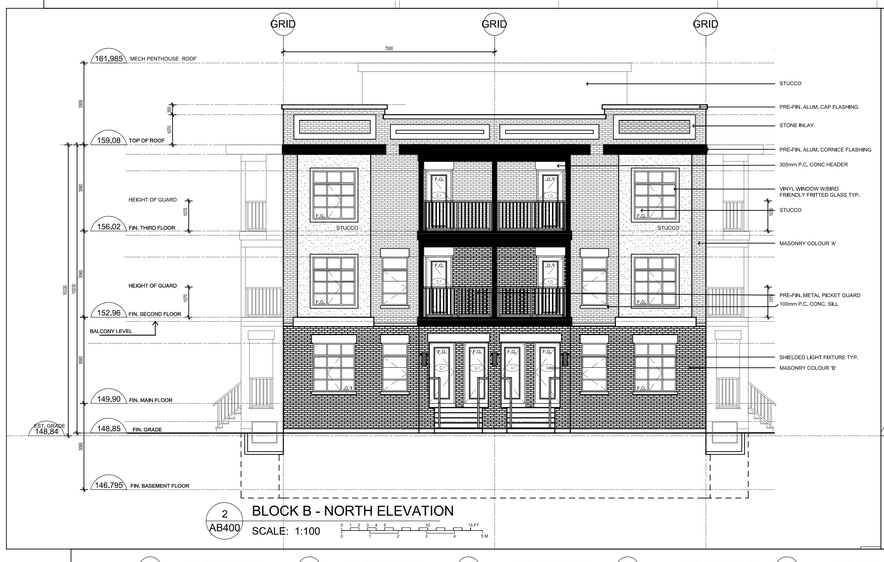

2 AB400 BLOCK B - NORTH ELEVATION
SCALE: 1:100

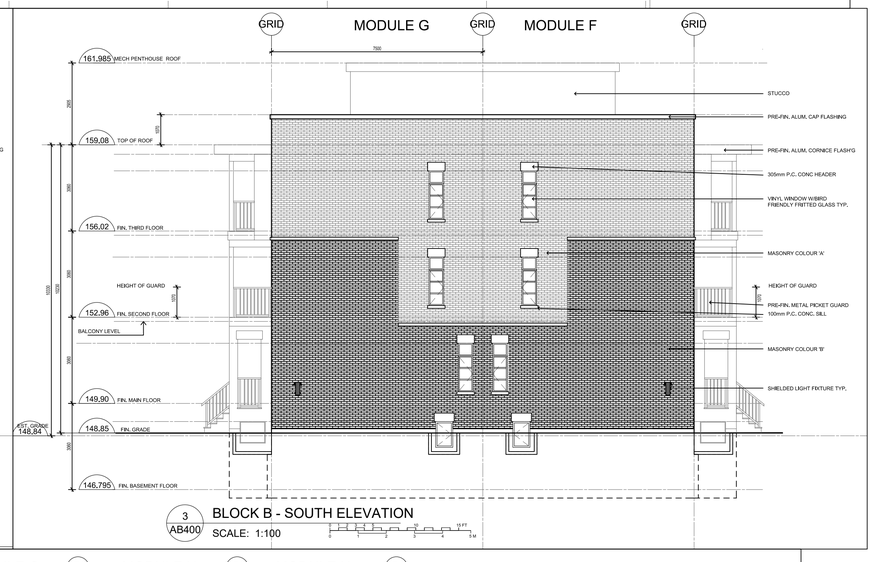

3 AB400 BLOCK B - SOUTH ELEVATION
SCALE: 1:100

4 AB400 BLOCK B - EAST ELEVATION
SCALE: 1:100

THESE DRAWINGS ARE NOT TO BE SCALED:
ALL DIMENSIONS MUST BE VERIFIED BY CONTRACTOR PRIOR TO COMMENCEMENT OF ANY WORK. ANY DISCREPANCIES MUST BE REPORTED DIRECTLY TO SRN ARCHITECTS INC.

NO:	DATE:	ISSUED FOR:
6	17SEP2021	ISSD FOR ZBL-2
7	21APR2022	ISSD FOR CO-ORD
8	28APR2022	ISSD FOR SPA
9	06SEP2022	ISSD ELEVATOR STUDY
10	05OCT2022	ISSD ELEVATOR ZBL
11	17DEC2022	ISSD FOR CO-ORD
12	22DEC2022	ISSD FOR ZBL/SPA
13	15FEB2023	ISSD FOR STRUCT
14	28MAR2023	ISSD FOR ZBL/SPA
15	15MAY2023	ISSD FOR ZBL/SPA-3

ADDITIONAL NOTES:

VOGUE

Wydliffe

NO:	DATE:	REVISION COMMENT:
1	17SEP2021	TGS REV

VINCENT J. SANTAMAURA, ARCHITECT INC.
23 PARNELL CRESCENT
WHITBY, ONTARIO. L1R 2L4
PHONE/FAX: (905) 668-9207
email:info@vjsarch.ca

ONTARIO ASSOCIATION OF ARCHITECTS
NOT FOR CONSTRUCTION
VINCENT J. SANTAMAURA
LICENCE 4238
VINCENT J. SANTAMAURA, ARCHITECT INC. 2022

NORTH

CLIENT:
WYCLIFFE VOGUE (RENFORTH) LTD
1118 CENTRE STREET, SUITE 208
THORNHILL, ONTARIO. L3J 7R9
TEL.: (905) 886-8500

PROJECT:
RESIDENTIAL DEVELOPMENT
596 RENFORTH DRIVE
TORONTO (ETOBICOKE), ONTARIO.

DRAWING TITTLE:
BLOCK B ELEVATIONS

DATE: 26SEP2023	SCALE: 1:100
DRAWN BY: VJS	CHECKED BY: VJS
PROJECT NUMBER: 2021-03	DRAWING NUMBER: AB400

File:C:\Users\vincent\AppData\Local\Temp\AcPublish_12532\2021-03-BLOCK B-WD.dwg Plotted: Sep 26, 2023 By:vincent

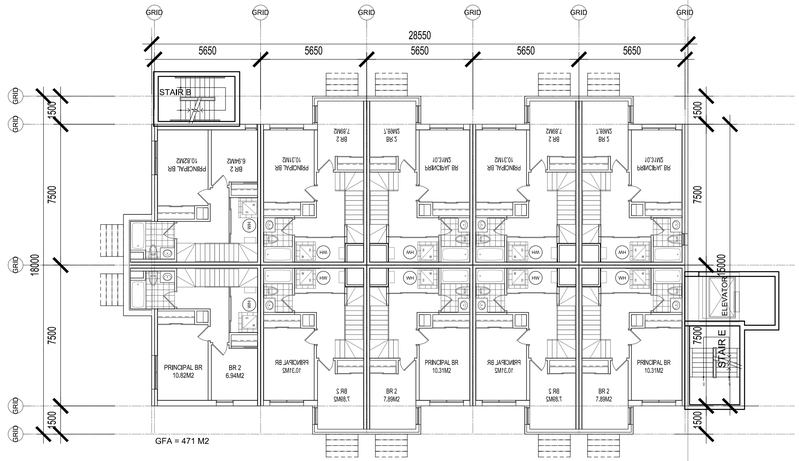

1 AC300 BLOCK C - FLOOR PLAN - LOWER LEVEL
SCALE: 1:150

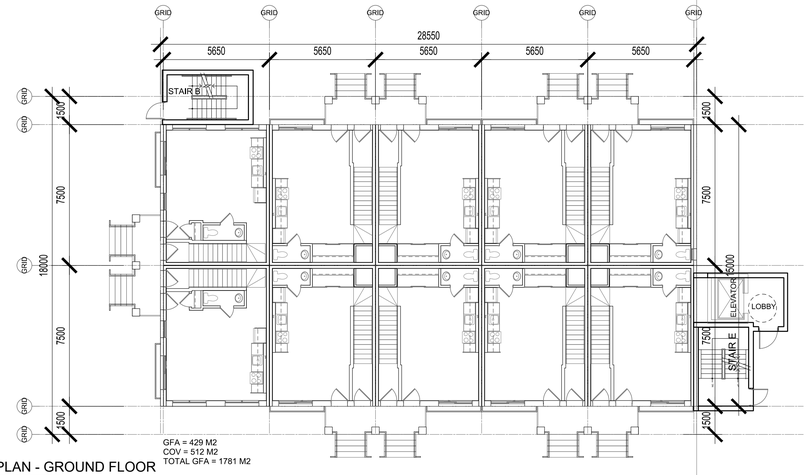

2 AC300 BLOCK C - FLOOR PLAN - GROUND FLOOR
SCALE: 1:150

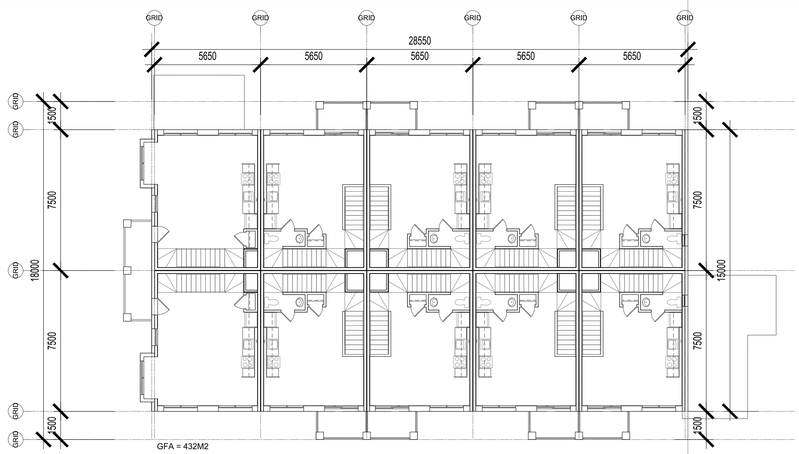

3 AC300 BLOCK C - FLOOR PLAN - SECOND FLOOR
SCALE: 1:150

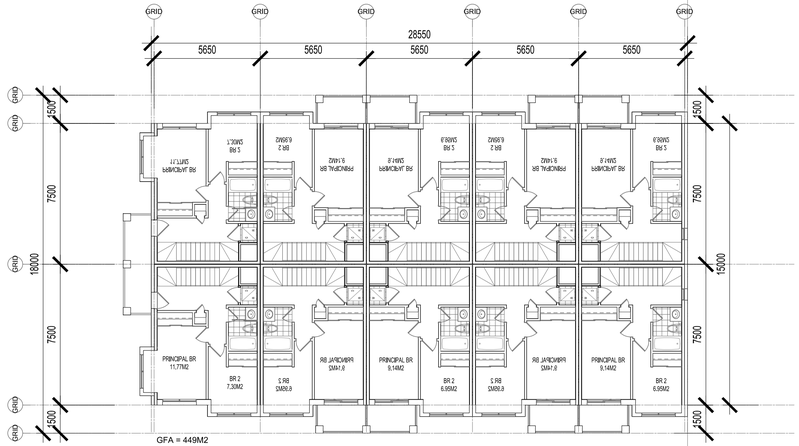

4 AC300 BLOCK C - FLOOR PLAN - THIRD FLOOR
SCALE: 1:150

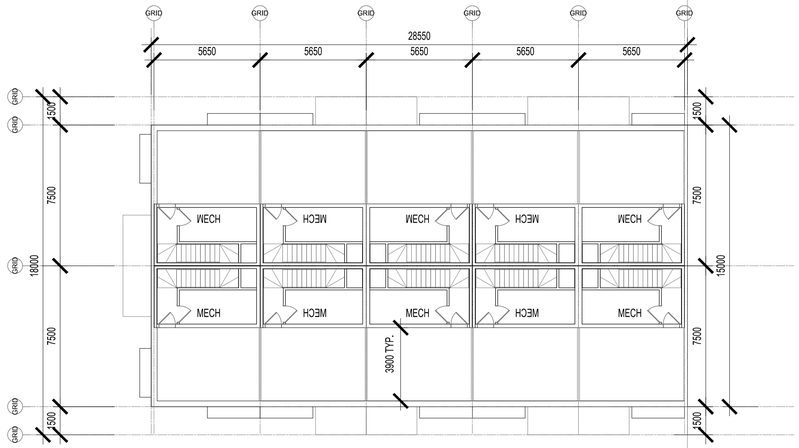

5 AC300 BLOCK C - FLOOR PLAN - ROOF LEVEL
SCALE: 1:150

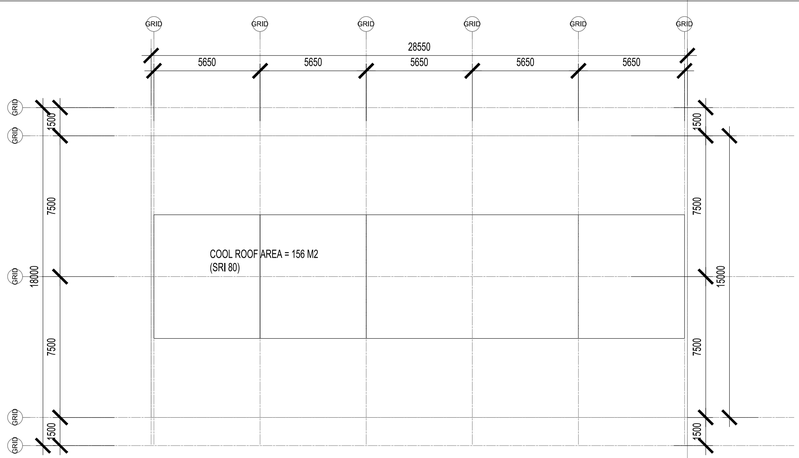

6 AC300 BLOCK C - FLOOR PLAN - MECH ROOF LEVEL
SCALE: 1:150

THESE DRAWINGS ARE NOT TO BE SCALED:
ALL DIMENSIONS MUST BE VERIFIED BY CONTRACTOR PRIOR TO COMMENCEMENT OF ANY WORK. ANY DISCREPANCIES MUST BE REPORTED DIRECTLY TO SRN ARCHITECTS INC.

NO:	DATE:	ISSUED FOR:
5	16JUL2021	ISSD FOR ZBL
6	17SEP2021	ISSD FOR ZBL-2
7	21APR2022	ISSD FOR CO-ORD
8	28APR2022	ISSD FOR SPA
9	06SEP2022	ISSD ELEVATOR STUDY
10	05OCT2022	ISSD ELEVATOR ZBL
11	17DEC2022	ISSD FOR CO-ORD
12	22DEC2022	ISSD FOR ZBL/SPA
13	15FEB2023	ISSD FOR STRUCT
14	28MAR2023	ISSD FOR ZBL/SPA

ADDITIONAL NOTES:

VOGUE

Wycliffe

NO:	DATE:	REVISION COMMENT:
1	17SEP2021	TGS REV

VINCENT J. SANTAMAURA, ARCHITECT INC.
23 PARNELL CRESCENT
WHITBY, ONTARIO. L1R 2L4
PHONE/FAX: (905) 668-9207
email:info@vjsarch.ca

ONTARIO ASSOCIATION OF ARCHITECTS
NOT FOR CONSTRUCTION
VINCENT J. SANTAMAURA
LICENCE
4238
© VINCENT J. SANTAMAURA, ARCHITECT INC. 2022

NORTH

CLIENT:
WYCLIFFE VOGUE (RENFORTH) LTD
1118 CENTRE STREET, SUITE 208
THORNHILL, ONTARIO. L3J 7R9
TEL.: (905) 886-8500

PROJECT:
RESIDENTIAL DEVELOPMENT
596 RENFORTH DRIVE
TORONTO (ETOBICOKE), ONTARIO.

DRAWING TITTLE:
BLOCK C FLOOR PLANS

DATE: 28MAR2023	SCALE: 1:150
DRAWN BY: VJS	CHECKED BY: VJS
PROJECT NUMBER: 2021-03	DRAWING NUMBER: AC300

File E:\Back up 15Mar2020\Documents\03 Projects\06 2021 Projects\2021-03-Vogue-Wycliffe-596 Renforth Toronto-SSTH\19-ACAD Drawings\01 DESIGN\2021-03-BLOCK C-WD.dwg Plotted: Mar 27, 2023 By:vincent

1 AB400 BLOCK C - WEST ELEVATION
SCALE: 1:100

2 AB400 BLOCK C - NORTH ELEVATION
SCALE: 1:100

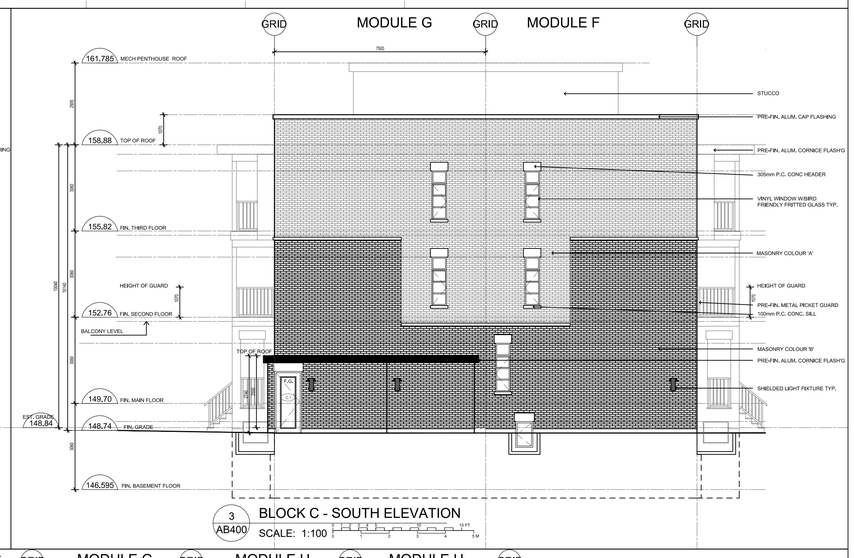

3 AB400 BLOCK C - SOUTH ELEVATION
SCALE: 1:100

4 AB400 BLOCK C - EAST ELEVATION
SCALE: 1:100

THESE DRAWINGS ARE NOT TO BE SCALED:
ALL DIMENSIONS MUST BE VERIFIED BY CONTRACTOR PRIOR TO COMMENCEMENT OF ANY WORK. ANY DISCREPANCIES MUST BE REPORTED DIRECTLY TO SRN ARCHITECTS INC.

NO:	DATE:	ISSUED FOR:
6	17SEP2021	ISSD FOR ZBL-2
7	21APR2022	ISSD FOR CO-ORD
8	28APR2022	ISSD FOR SPA
9	06SEP2022	ISSD ELEVATOR STUDY
10	05OCT2022	ISSD ELEVATOR ZBL
11	17DEC2022	ISSD FOR CO-ORD
12	22DEC2022	ISSD FOR ZBL/SPA
13	15FEB2023	ISSD FOR STRUCT
14	28MAR2023	ISSD FOR ZBL/SPA
15	15MAY2023	ISSD FOR ZBL/SPA-3

ADDITIONAL NOTES:

VOGUE

Wydliffe

NO:	DATE:	REVISION COMMENT:
1	17SEP2021	TGS REV

VINCENT J. SANTAMAURA, ARCHITECT INC.
23 PARNELL CRESCENT
WHITBY, ONTARIO. L1R 2L4
PHONE/FAX: (905) 668-9207
email:info@vjsarch.ca

ONTARIO ASSOCIATION OF ARCHITECTS
NOT FOR CONSTRUCTION
VINCENT J. SANTAMAURA
LICENCE
4238
VINCENT J. SANTAMAURA, ARCHITECT INC. 2022

NORTH

CLIENT:
WYCLIFFE VOGUE (RENFORTH) LTD
1118 CENTRE STREET, SUITE 208
THORNHILL, ONTARIO. L3J 7R9
TEL.: (905) 886-8500

PROJECT:
RESIDENTIAL DEVELOPMENT
596 RENFORTH DRIVE
TORONTO (ETOBICOKE), ONTARIO.

DRAWING TITTLE:
BLOCK C ELEVATIONS

DATE: 26SEP2023	SCALE: 1:100
DRAWN BY: VJS	CHECKED BY: VJS
PROJECT NUMBER: 2021-03	DRAWING NUMBER: AC400

File:C:\Users\vincent\AppData\Local\Temp\AcPublish_12532\2021-03-BLOCK C-WD.dwg Plotted: Sep 26, 2023 By:vincent

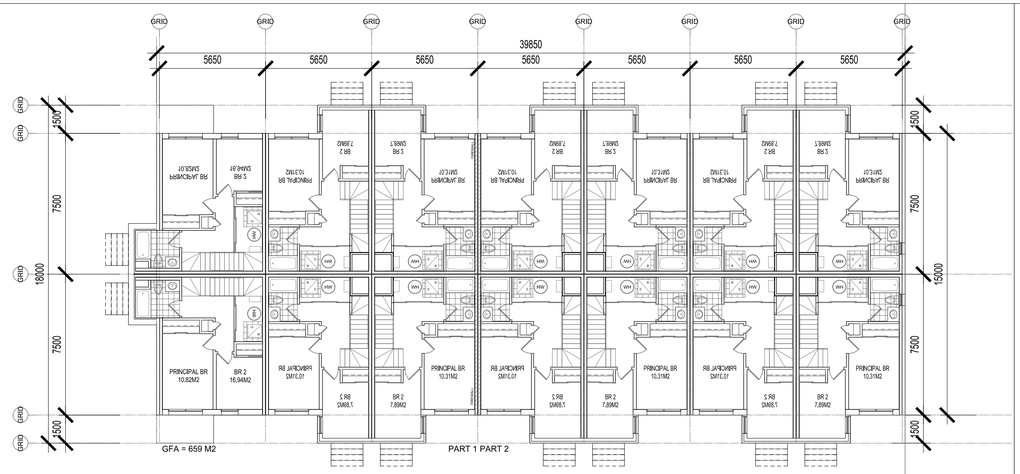

1 AD300 BLOCK D - FLOOR PLAN - LOWER LEVEL
SCALE: 1:150

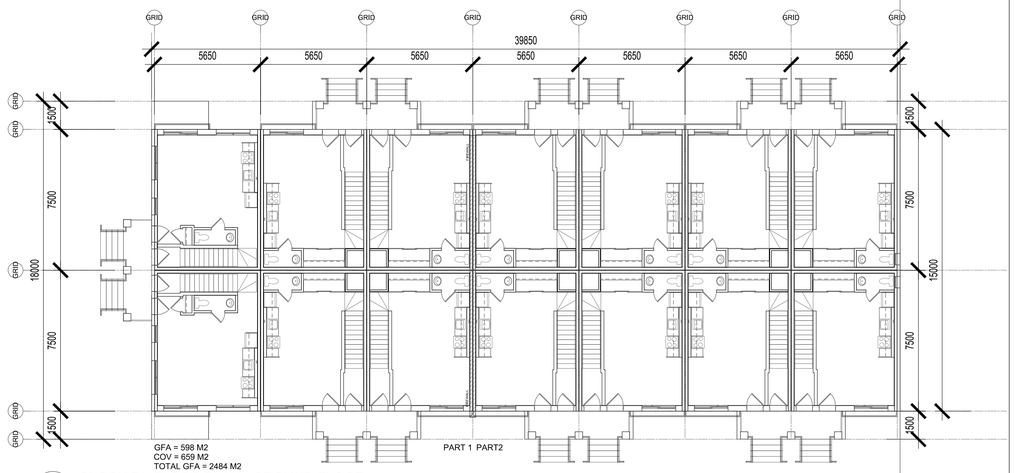

2 AD300 BLOCK D - FLOOR PLAN - GROUND FLOOR
SCALE: 1:150

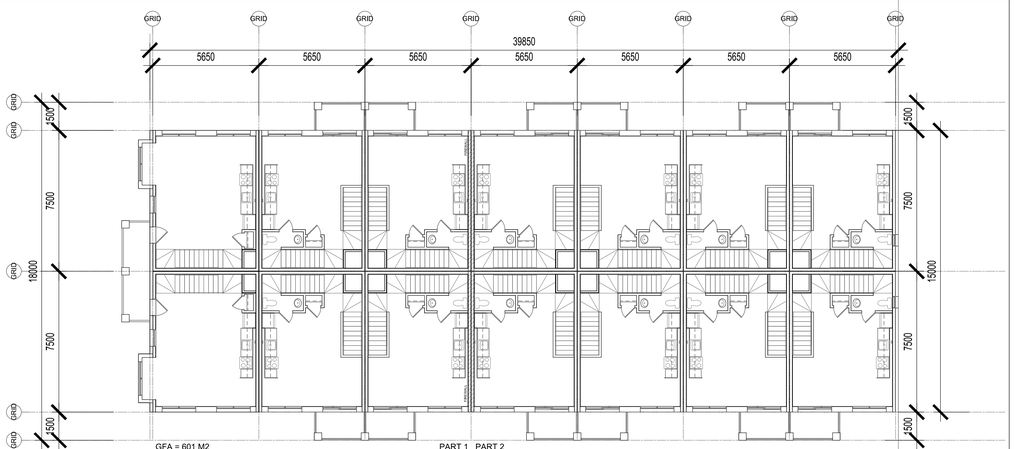

3 AD300 BLOCK D - FLOOR PLAN - SECOND FLOOR
SCALE: 1:150

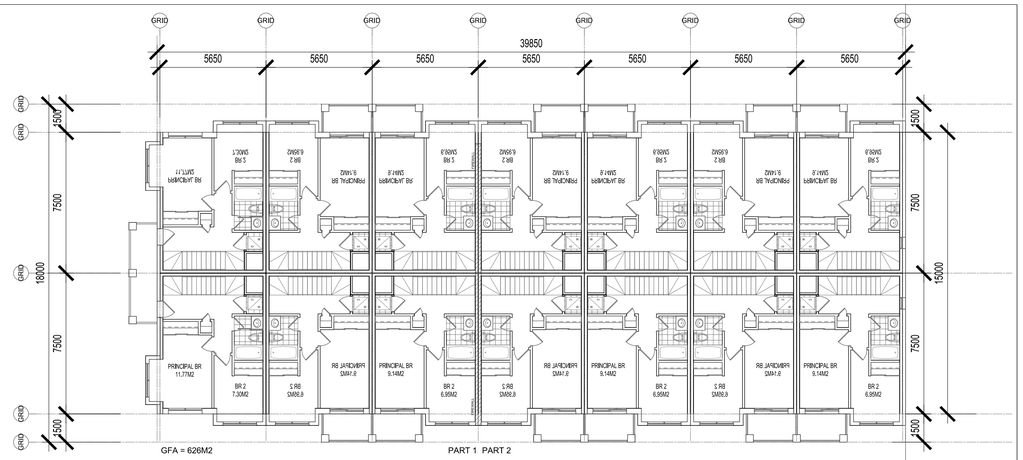

4 AD300 BLOCK D - FLOOR PLAN - THIRD FLOOR
SCALE: 1:150

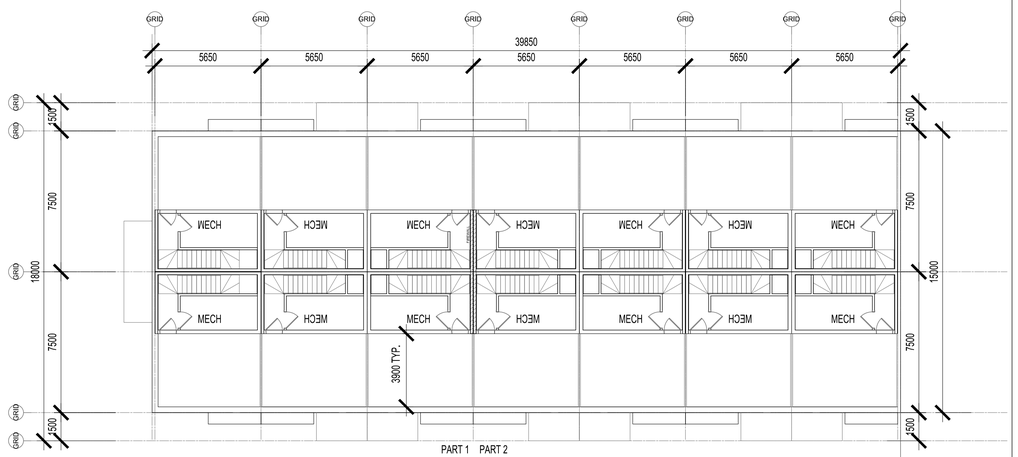

5 AD300 BLOCK D - FLOOR PLAN - ROOF LEVEL
SCALE: 1:150

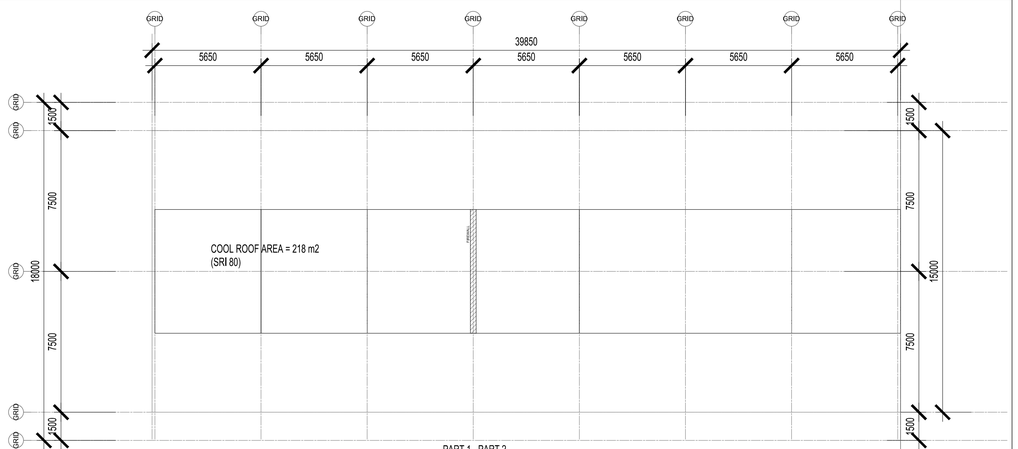

6 AD300 BLOCK D - FLOOR PLAN - MECH ROOF LEVEL
SCALE: 1:150

THESE DRAWINGS ARE NOT TO BE SCALED:
ALL DIMENSIONS MUST BE VERIFIED BY CONTRACTOR PRIOR TO COMMENCEMENT OF ANY WORK. ANY DISCREPANCIES MUST BE REPORTED DIRECTLY TO SRN ARCHITECTS INC.

NO:	DATE:	ISSUED FOR:
5	16JUL2021	ISSD FOR ZBL
6	17SEP2021	ISSD FOR ZBL-2
7	21APR2022	ISSD FOR CO-ORD
8	28APR2022	ISSD FOR SPA
9	06SEP2022	ISSD ELEVATOR STUDY
10	05OCT2022	ISSD ELEVATOR ZBL
11	17DEC2022	ISSD FOR CO-ORD
12	22DEC2022	ISSD FOR ZBL/SPA
13	15FEB2023	ISSD FOR STRUCT
14	28MAR2023	ISSD FOR ZBL/SPA

ADDITIONAL NOTES:

VOGUE

Wycliffe

NO:	DATE:	REVISION COMMENT:
1	17SEP2021	TGS REV

VINCENT J. SANTAMAURA, ARCHITECT INC.
23 PARNELL CRESCENT
WHITBY, ONTARIO. L1R 2L4
PHONE/FAX: (905) 668-9207
email:info@vjsarch.ca

ONTARIO ASSOCIATION OF ARCHITECTS
NOT FOR CONSTRUCTION
VINCENT J. SANTAMAURA
LICENCE
4238

© VINCENT J. SANTAMAURA, ARCHITECT INC. 2022

NORTH

CLIENT:
WYCLIFFE VOGUE (RENFORTH) LTD
1118 CENTRE STREET, SUITE 208
THORNHILL, ONTARIO. L3J 7R9
TEL.: (905) 886-8500

PROJECT:
RESIDENTIAL DEVELOPMENT
596 RENFORTH DRIVE
TORONTO (ETOBICOKE), ONTARIO.

DRAWING TITTLE:
BLOCK D FLOOR PLANS

DATE: 28MAR2023	SCALE: 1:150
DRAWN BY: VJS	CHECKED BY: VJS
PROJECT NUMBER: 2021-03	DRAWING NUMBER: AD300

File C:\Users\vincent\AppData\Local\Temp\AcPublish_23348\2021-03-BLOCK D-WD.dwg Plotted: Mar 27, 2023 By:vincent

1 AD400 BLOCK D - WEST ELEVATION
SCALE: 1:100

2 AD400 BLOCK D - NORTH ELEVATION
SCALE: 1:100

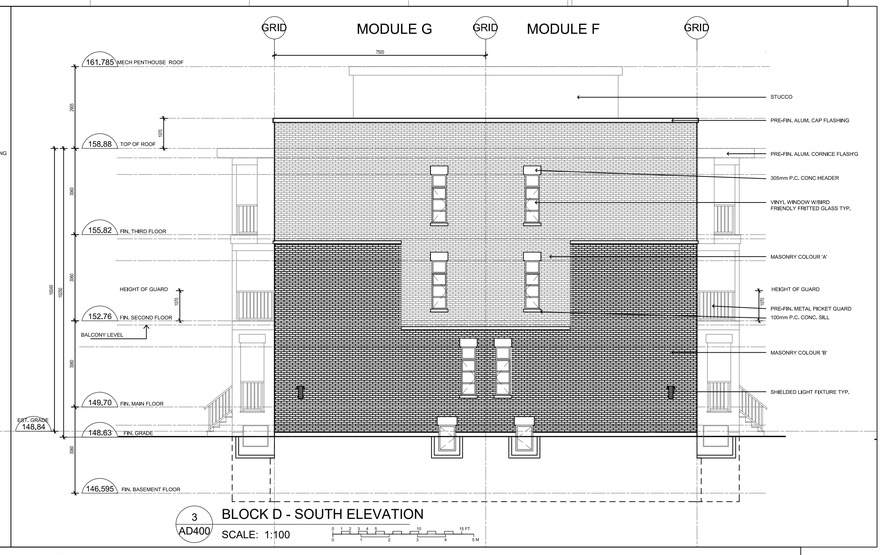

3 AD400 BLOCK D - SOUTH ELEVATION
SCALE: 1:100

4 AD400 BLOCK D - EAST ELEVATION
SCALE: 1:100

THESE DRAWINGS ARE NOT TO BE SCALED:
ALL DIMENSIONS MUST BE VERIFIED BY CONTRACTOR PRIOR TO COMMENCEMENT OF ANY WORK. ANY DISCREPANCIES MUST BE REPORTED DIRECTLY TO SRN ARCHITECTS INC.

NO:	DATE:	ISSUED FOR:
6	17SEP2021	ISSD FOR ZBL-2
7	21APR2022	ISSD FOR CO-ORD
8	28APR2022	ISSD FOR SPA
9	06SEP2022	ISSD ELEVATOR STUDY
10	05OCT2022	ISSD ELEVATOR ZBL
11	17DEC2022	ISSD FOR CO-ORD
12	22DEC2022	ISSD FOR ZBL/SPA
13	15FEB2023	ISSD FOR STRUCT
14	28MAR2023	ISSD FOR ZBL/SPA
15	15MAY2023	ISSD FOR ZBL/SPA-3

ADDITIONAL NOTES:

VOGUE

Wydliffe

NO:	DATE:	REVISION COMMENT:
1	17SEP2021	TGS REV

VJS ARCHITECT
VINCENT J. SANTAMAURA, ARCHITECT INC.
23 PARNELL CRESCENT
WHITBY, ONTARIO. L1R 2L4
PHONE/FAX: (905) 668-9207
email:info@vjsarch.ca

ONTARIO ASSOCIATION OF ARCHITECTS
NOT FOR CONSTRUCTION
VINCENT J. SANTAMAURA
LICENCE 4238
VINCENT J. SANTAMAURA, ARCHITECT INC. 2022

NORTH

CLIENT:
WYCLIFFE VOGUE (RENFORTH) LTD
1118 CENTRE STREET, SUITE 208
THORNHILL, ONTARIO. L3J 7R9
TEL.: (905) 886-8500

PROJECT:
RESIDENTIAL DEVELOPMENT
596 RENFORTH DRIVE
TORONTO (ETOBICOKE), ONTARIO.

DRAWING TITTLE:
BLOCK D ELEVATIONS

DATE: 26SEP2023	SCALE: 1:100
DRAWN BY: VJS	CHECKED BY: VJS
PROJECT NUMBER: 2021-03	DRAWING NUMBER: AD400

File:E:\Back up 15Mar2020\Documents\03 Projects\06 2021 Projects\2021-03 Vogue Wydliffe-596 Renforth Toronto-SST+TI\ACAD Drawings\01 DESIGN\2021-03-BLOCK D.WD.dwg Plotted: Sep 26, 2023 By:vincent

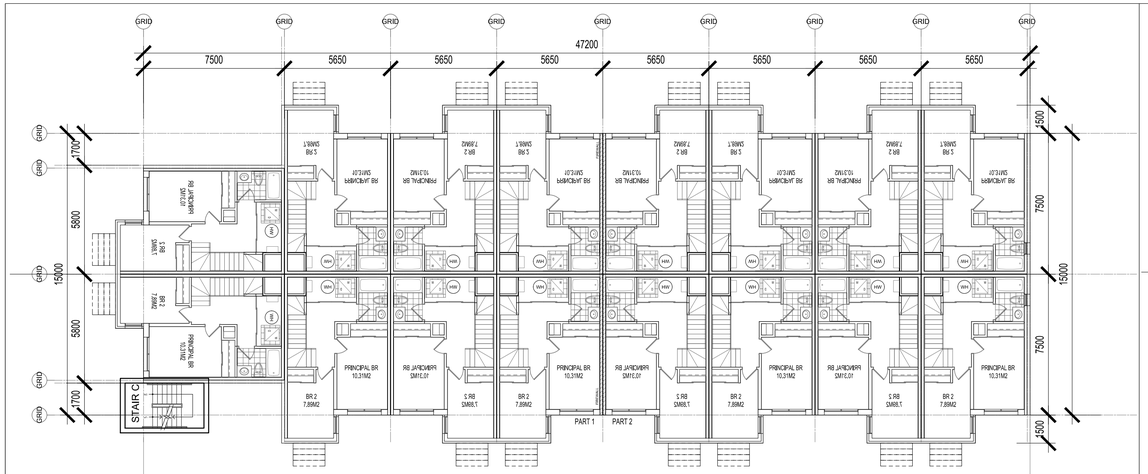

1 AE300 BLOCK E - FLOOR PLAN - LOWER LEVEL

SCALE: 1:150

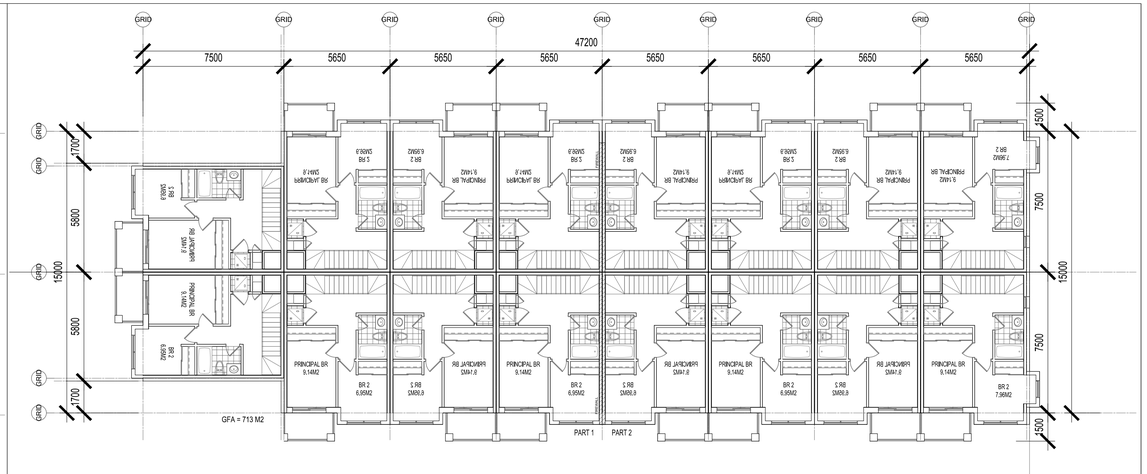

4 AE300 BLOCK E - FLOOR PLAN - THIRD FLOOR

SCALE: 1:150

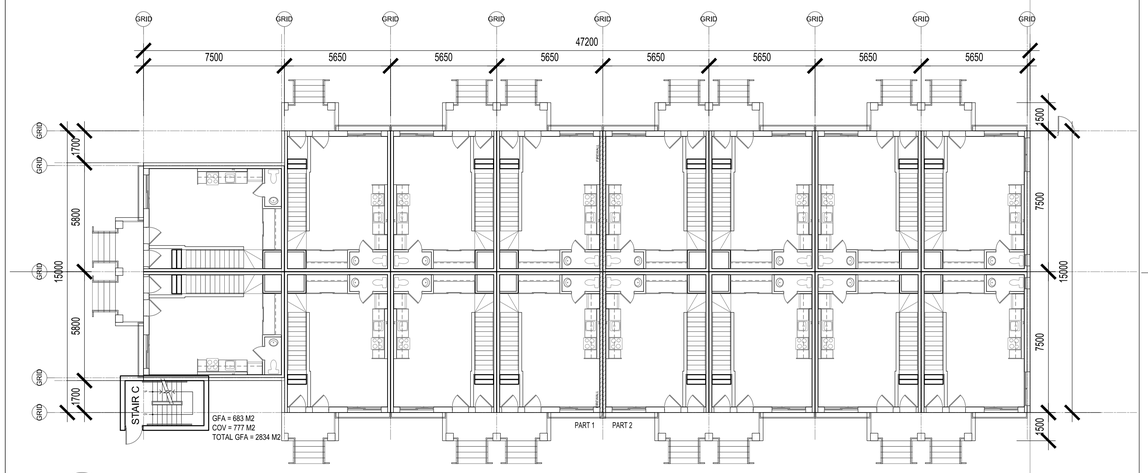

2 AE300 BLOCK E - FLOOR PLAN - GROUND FLOOR

SCALE: 1:150

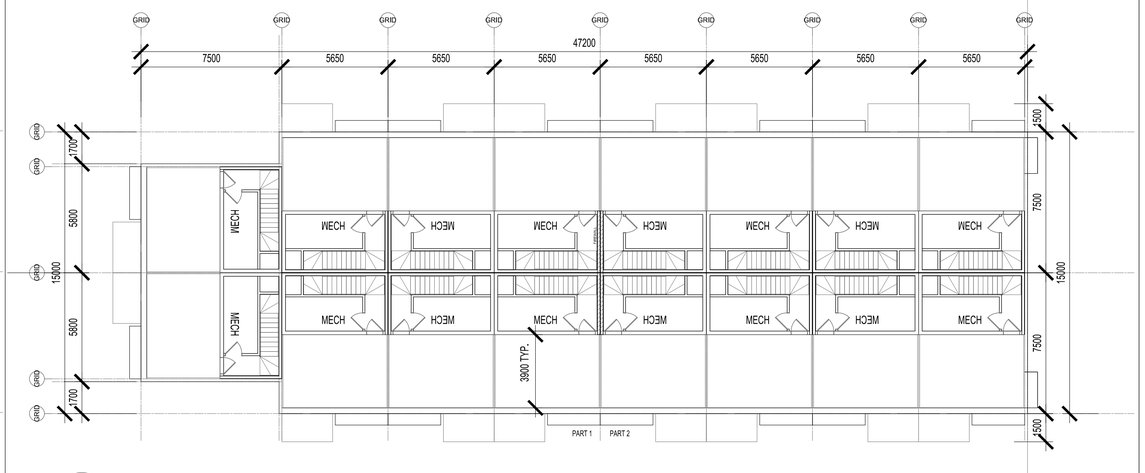

5 AE300 BLOCK E - FLOOR PLAN - ROOF LEVEL

SCALE: 1:150

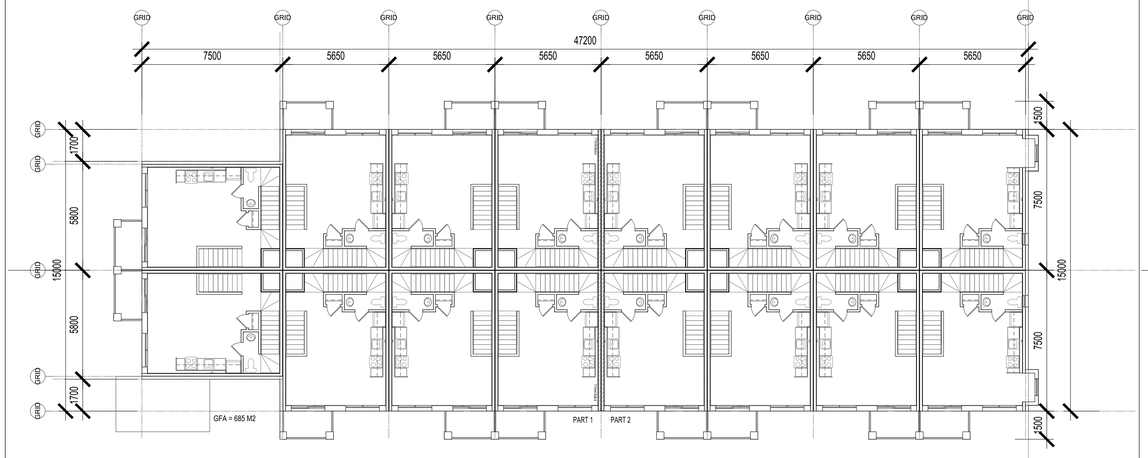

3 AE300 BLOCK E - FLOOR PLAN - SECOND FLOOR

SCALE: 1:150

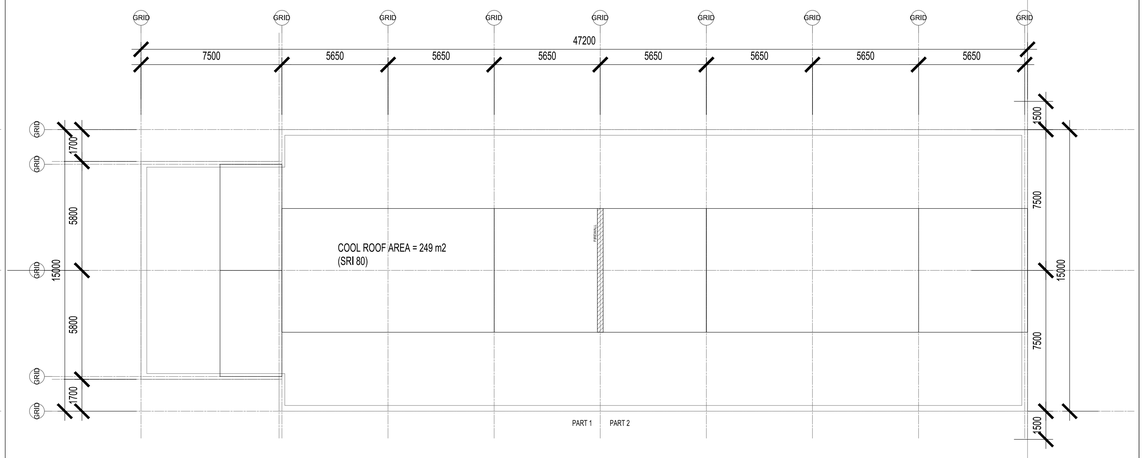

6 AE300 BLOCK E - FLOOR PLAN - MECH ROOF LEVEL

SCALE: 1:150

THESE DRAWINGS ARE NOT TO BE SCALED:
ALL DIMENSIONS MUST BE VERIFIED BY CONTRACTOR PRIOR TO COMMENCEMENT OF ANY WORK. ANY DISCREPANCIES MUST BE REPORTED DIRECTLY TO SRN ARCHITECTS INC.

NO:	DATE:	ISSUED FOR:
5	16JUL2021	ISSD FOR ZBL
6	17SEP2021	ISSD FOR ZBL-2
7	21APR2022	ISSD FOR CO-ORD
8	28APR2022	ISSD FOR SPA
9	06SEP2022	ISSD ELEVATOR STUDY
10	05OCT2022	ISSD ELEVATOR ZBL
11	17DEC2022	ISSD FOR CO-ORD
12	22DEC2022	ISSD FOR ZBL/SPA
13	15FEB2023	ISSD FOR STRUCT
14	28MAR2023	ISSD FOR ZBL/SPA

ADDITIONAL NOTES:

VOGUE

Wydliffe

NO:	DATE:	REVISION COMMENT:
1	17SEP2021	TGS REV

VINCENT J. SANTAMAURA, ARCHITECT INC.
23 PARNELL CRESCENT
WHITBY, ONTARIO. L1R 2L4
PHONE/FAX: (905) 668-9207
email:info@vjsarch.ca

ONTARIO ASSOCIATION OF ARCHITECTS
NOT FOR CONSTRUCTION
VINCENT J. SANTAMAURA
LICENCE
4238

©VINCENT J. SANTAMAURA, ARCHITECT INC. 2022

NORTH

CLIENT:
WYCLIFFE VOGUE (RENFORTH) LTD
1118 CENTRE STREET, SUITE 208
THORNHILL, ONTARIO. L3J 7R9
TEL.: (905) 886-8500

PROJECT:
RESIDENTIAL DEVELOPMENT
596 RENFORTH DRIVE
TORONTO (ETOBICOKE), ONTARIO.

DRAWING TITTLE:
BLOCK E FLOOR PLANS

DATE: 28MAR2023	SCALE: 1:150
DRAWN BY: VJS	CHECKED BY: VJS
PROJECT NUMBER: 2021-03	DRAWING NUMBER: AE300

File:C:\Users\vincent\AppData\Local\Temp\AcPublish_26520\2021-03-BLOCK E-WD.dwg Plotted: Mar 27, 2023 By:vincent

1 AE400 BLOCK E - WEST ELEVATION
SCALE: 1:150

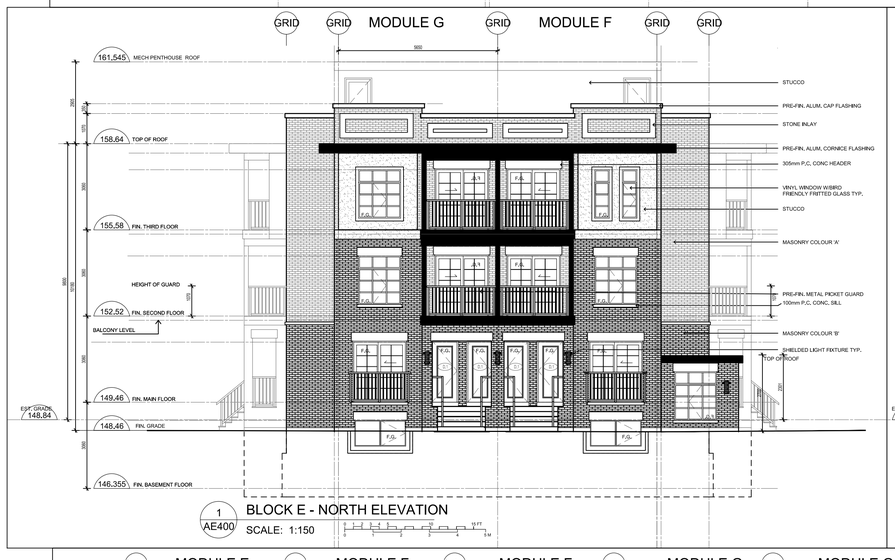

1 AE400 BLOCK E - NORTH ELEVATION
SCALE: 1:150

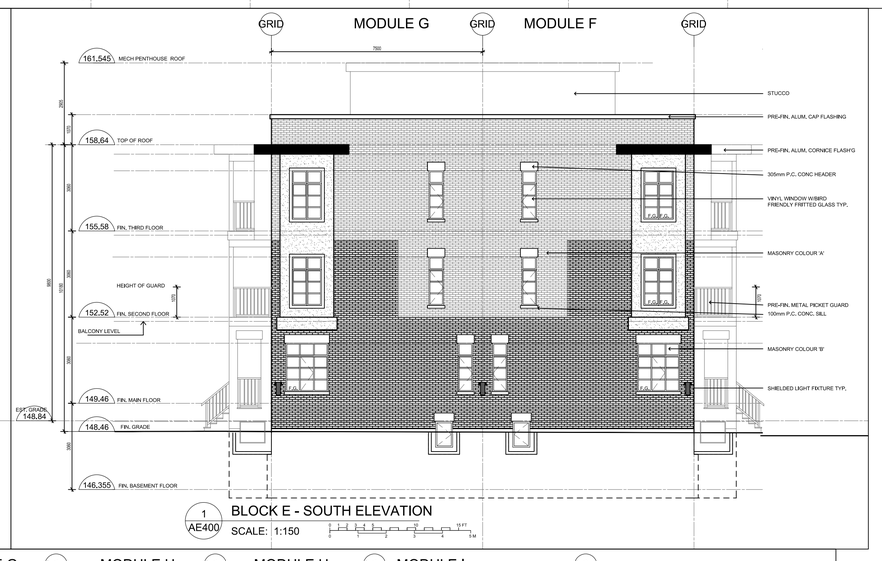

1 AE400 BLOCK E - SOUTH ELEVATION
SCALE: 1:150

1 AE400 BLOCK E - EAST ELEVATION
SCALE: 1:150

THESE DRAWINGS ARE NOT TO BE SCALED:
ALL DIMENSIONS MUST BE VERIFIED BY CONTRACTOR PRIOR TO COMMENCEMENT OF ANY WORK. ANY DISCREPANCIES MUST BE REPORTED DIRECTLY TO SRN ARCHITECTS INC.

NO:	DATE:	ISSUED FOR:
6	17SEP2021	ISSD FOR ZBL-2
7	21APR2022	ISSD FOR CO-ORD
8	28APR2022	ISSD FOR SPA
9	06SEP2022	ISSD ELEVATOR STUDY
10	05OCT2022	ISSD ELEVATOR ZBL
11	17DEC2022	ISSD FOR CO-ORD
12	22DEC2022	ISSD FOR ZBL/SPA
13	15FEB2023	ISSD FOR STRUCT
14	28MAR2023	ISSD FOR ZBL/SPA
15	15MAY2023	ISSD FOR ZBL/SPA-3

ADDITIONAL NOTES:

VOGUE

Wydiffe

NO:	DATE:	REVISION COMMENT:
1	17SEP2021	TGS REV

VJS ARCHITECT
VINCENT J. SANTAMAURA, ARCHITECT INC.
23 PARNELL CRESCENT
WHITBY, ONTARIO. L1R 2L4
PHONE/FAX: (905) 668-9207
email:info@vjsarch.ca

ONTARIO ASSOCIATION OF ARCHITECTS
NOT FOR CONSTRUCTION
VINCENT J. SANTAMAURA
LICENCE
4238
© VINCENT J. SANTAMAURA, ARCHITECT INC. 2022

NORTH

CLIENT:
WYCLIFFE VOGUE (RENFORTH) LTD
1118 CENTRE STREET, SUITE 208
THORNHILL, ONTARIO. L3J 7R9
TEL.: (905) 886-8500

PROJECT:
RESIDENTIAL DEVELOPMENT
596 RENFORTH DRIVE
TORONTO (ETOBICOKE), ONTARIO.

DRAWING TITTLE:
BLOCK E ELEVATIONS

DATE: 26SEP2023	SCALE: 1:100
DRAWN BY: VJS	CHECKED BY: VJS
PROJECT NUMBER: 2021-03	DRAWING NUMBER: AE400

File:E:\Back up 15May2020\Documents\03 Projects\06.2021 Projects\2021-03 Vogue-Wyciffe-596 Renforth Toronto-SSTH\TEACAD Drawings\01 DESIGN\2021-03-BLOCK E-WD.dwg Plotted: Sep 26, 2023 By:vincent