

NOTES:

- 
- Toronto**



			☐	
			☒	
			☐	
			☐	

			☒	





Toronto

--	--

EXPLANATION FOR THE LOT AREA CALCULATION:
 $1 \text{ ACRE} = 4,046.879 \text{ M}^2$ $\frac{1,961.80 \text{ M}^2}{4,046.879 \text{ M}^2} = 0.4848 \text{ ACRE}$ $\frac{0.4848 \text{ ACRE}}{2.47104 \text{ ACRES}} = 0.1962 \text{ HA}$
 $1 \text{ HA} = 2.47104 \text{ ACRES}$


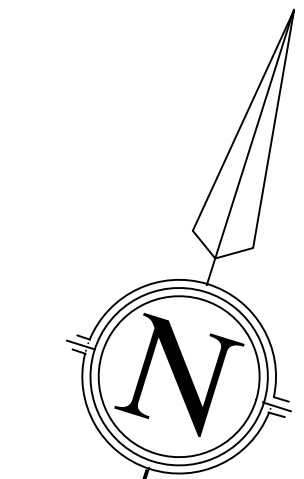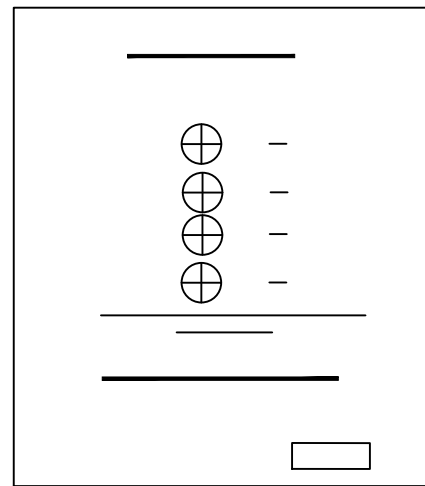

No. 423
1 STOREY
BRICK
BUILDING
ROOF = 147.2
EAVE = 147.0
DOOR SILL = 140.6

3.05 M WIDENING BY
INST. No. 220843

BUILDING DATA			
	IMPERIAL	METRIC	
N# 419 - PN 07456--0048			
N# 417 - PN 07456--0049			
LOT AREA			
(0.1962 HA OR 0.4848 ACRE)	21,117 FT ²	1,962.55 M ²	
BUILDING AREA:	10,299 FT ²	957.14 M ²	
LOT COVERAGE	$\frac{957.14}{19,625} = 48.77\%$		
GFA OF BUILDING:	32,040.14 FT ²	2,977.70 M ²	
FLOOR SPACE INDEX (FSI):	1.518		
BUILDING SETBACKS			
FRONT YARD SETBACK-	17.60-25.11 FT	5.363-7.653 M	
REAR YARD SETBACK-	24.18-27.87 FT	7.37-7.58 M	
WEST YARD SETBACK-	19.69 FT	6.00 M	
EAST YARD SETBACK-	19.69 FT	6.00 M	
DRIVEWAY+PARKING (7.64%)	1,614 FT ²	149.90 M ²	
BUILDINGS' AREA (UNDER ROOF)	(48.77%) 10,299 FT ²	957.14 M ²	
LANDSCAPED			
OPEN SPACE (43.59%)	9,027 FT ²	855.51 M ²	
LOT AREA (100.00%)	21,117 FT ²	1,962.55 M ²	
PROVIDED PARKING SPACE:			
FOR RESIDENTIAL UNITS		18	△△
FOR VISITOR (0.25x18=4.5)		3	△

Lot frontage: 33.61 M

GFA OF BLOCK (A)							
LOT #	1ST FLOOR	2ND FLOOR	3RD FLOOR	ROOF TOP FL.	GFA/LOT/F ²	GFA/LOT/M ²	
LOT 1	596.82 F ²	596.82 F ²	575.24 F ²	83.60 F ²	1,852.48 F ²	172.16 M ²	
LOT 2	563.27 F ²	563.27 F ²	543.15 F ²	83.60 F ²	1,753.29 F ²	162.95 M ²	
LOT 3	563.27 F ²	563.27 F ²	543.15 F ²	83.60 F ²	1,753.29 F ²	162.95 M ²	
LOT 4	563.27 F ²	563.27 F ²	543.15 F ²	83.60 F ²	1,753.29 F ²	162.95 M ²	
LOT 5	571.68 F ²	571.68 F ²	547.37 F ²	83.60 F ²	1,774.33 F ²	164.90 M ²	
LOT 6	571.68 F ²	571.68 F ²	547.37 F ²	83.60 F ²	1,774.33 F ²	164.90 M ²	
LOT 7	563.27 F ²	563.27 F ²	543.15 F ²	83.60 F ²	1,753.29 F ²	162.95 M ²	
LOT 8	563.27 F ²	563.27 F ²	543.15 F ²	83.60 F ²	1,753.29 F ²	162.95 M ²	
LOT 9	596.82 F ²	596.82 F ²	575.24 F ²	83.60 F ²	1,852.48 F ²	172.16 M ²	
LOT 10	596.82 F ²	596.82 F ²	575.24 F ²	83.60 F ²	1,852.48 F ²	172.16 M ²	
LOT 11	563.27 F ²	563.27 F ²	543.15 F ²	83.60 F ²	1,753.29 F ²	162.95 M ²	
LOT 12	563.27 F ²	563.27 F ²	543.15 F ²	83.60 F ²	1,753.29 F ²	162.95 M ²	
LOT 13	563.27 F ²	563.27 F ²	543.15 F ²	83.60 F ²	1,753.29 F ²	162.95 M ²	
LOT 14	571.68 F ²	571.68 F ²	547.37 F ²	83.60 F ²	1,774.33 F ²	164.90 M ²	
LOT 15	571.68 F ²	571.68 F ²	547.37 F ²	83.60 F ²	1,774.33 F ²	164.90 M ²	
LOT 16	563.27 F ²	563.27 F ²	543.15 F ²	83.60 F ²	1,753.29 F ²	162.95 M ²	
LOT 17	563.27 F ²	563.27 F ²	543.15 F ²	83.60 F ²	1,753.29 F ²	162.95 M ²	
LOT 18	596.82 F ²	596.82 F ²	575.24 F ²	83.60 F ²	1,852.48 F ²	172.16 M ²	
TOTAL	10,306.70 F ²	10,306.70 F ²	9,921.94 F ²	1,504.80 F ²	32,400.14 F ²	2,977.70 M ²	

11	REVISED FOR –ZONING APPROVAL					DEC. 05/2024	OP		
10	REVISED FOR –ZONING APPROVAL					DEC. 03/2024	OP		
9	REVISED FOR –ZONING APPROVAL					NOV. 28/2024	OP		
8	REVISED FOR –REAR YARD VISITORS PARKING					NOV. 27/2024	OP		
7	REVISED FOR –REAR YARD VISITORS PARKING					OCT. 30/2024	OP		
6	REVISED FOR –REAR YARD VISITORS PARKING					OCT. 08/2024	OP		
5	REVISED FOR –TURNAROUND AT VISITORS PARKING					JULY 11/2024	OP		
4	REVISED FOR –CHECKLIST–TORONTO GREEN STANDARD					JUN. 26/2024	OP		
3	ISSUED FOR REVIEW OF GRADING					MAY. 17/2024	OP		
2	ISSUED FOR REVIEW					JAN. 18/2024	OP		
1	ISSUED FOR REVIEW					DEC. 12/2021	OP		
NO			REVISIONS			DATE	BY.		

CONTRACTOR SHALL CHECK AND VERIFY ALL DIMENSIONS AND REPORT ANY DISCREPANCIES TO THE DESIGNER BEFORE PROCEEDING WITH THE WORK
DO NOT SCALE THE DRAWINGS

PROJECT	417,419 BURNHAMTHORPE ROAD Toronto, Ontario
---------	--


SCALE 1:200

DRAWING TITLE

DEVELOPER	
-----------	--

6-202A Oakdale Road, unit 6
North York, Ontario
M3N 2S5

DESIGNED AND PREPARED BY	O P ottopalfy@outlook.com	PROJECT NO	2021-12
CHECKED BY	J Di Ciano		
DATE	JAN. 18 / 2024	DRAWING NO	
ISSUED	DEC. 05 / 2024	PROT 71	

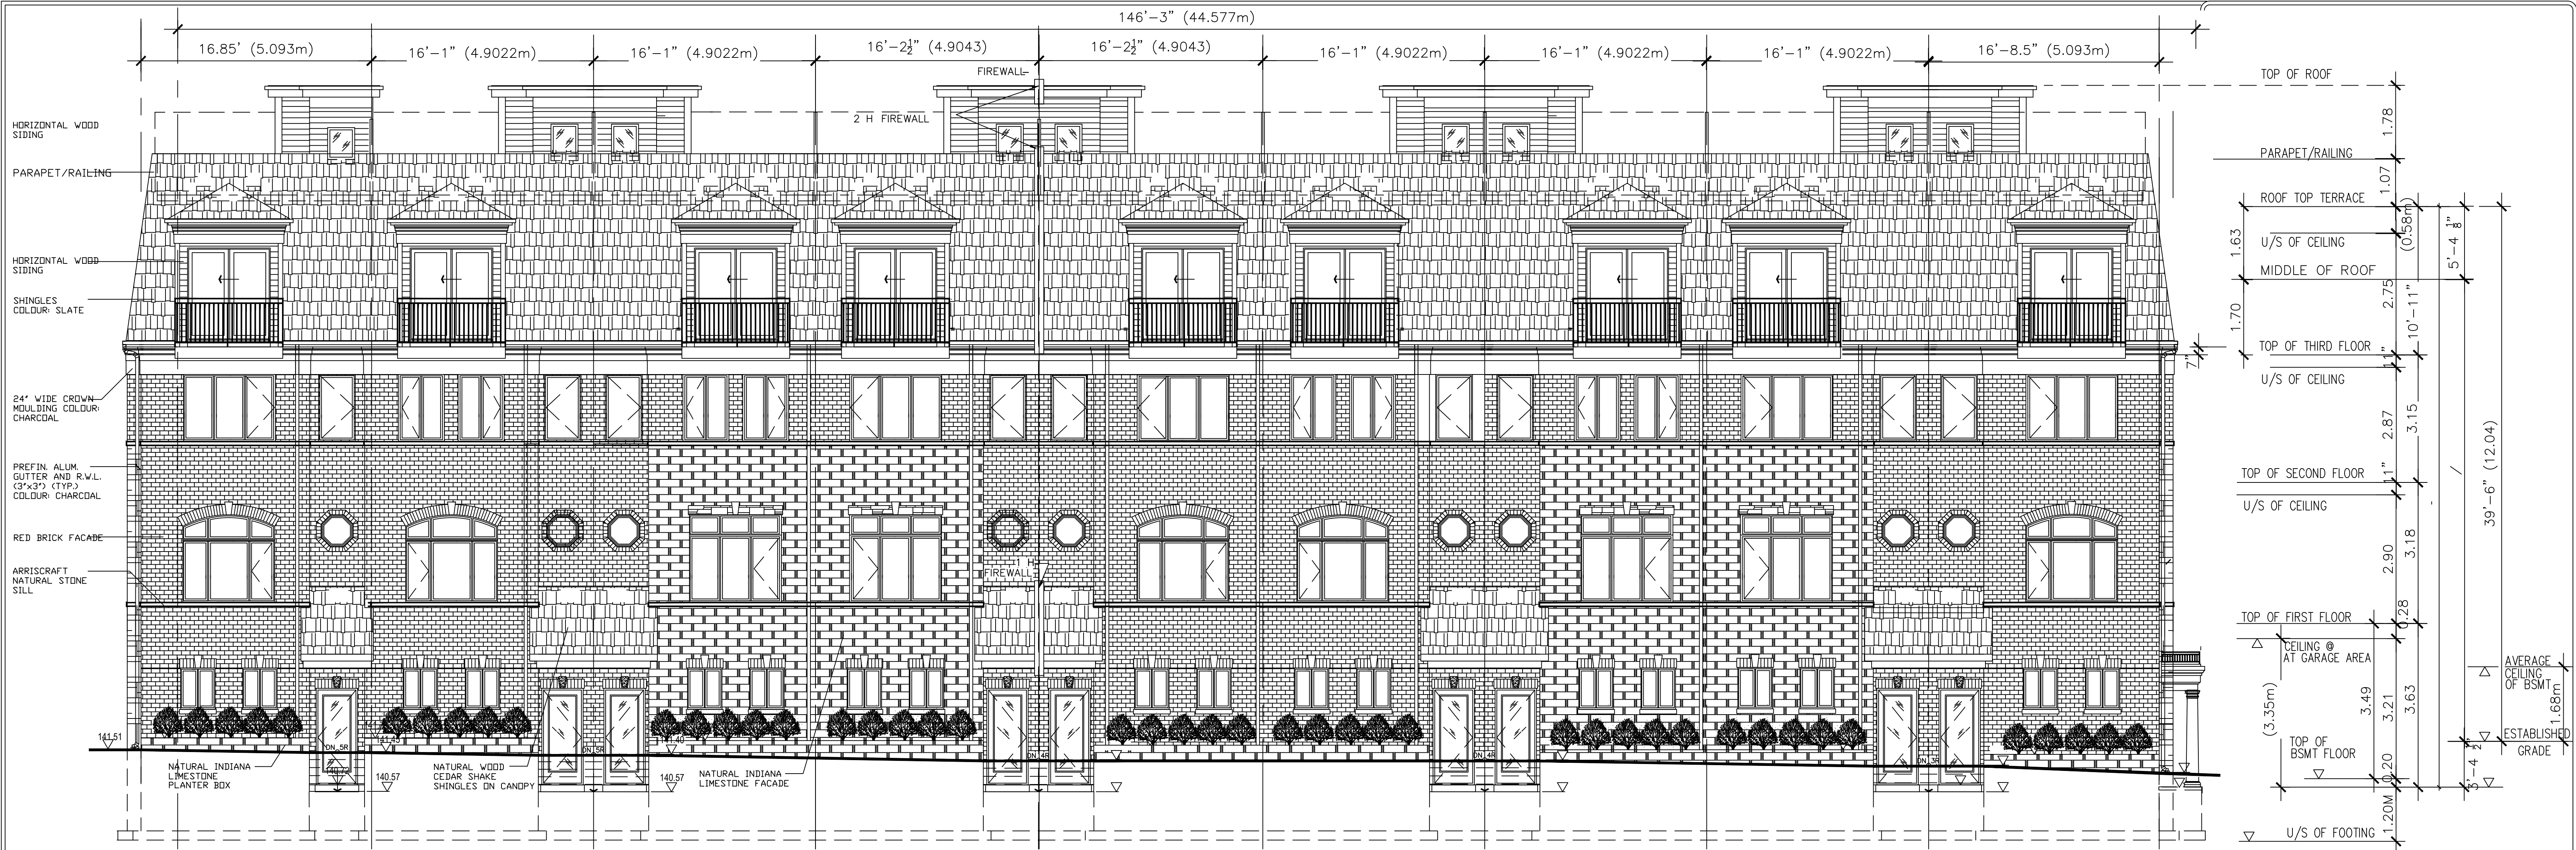

SCALE 1:100

CEILING AREA AT:	LEVEL OF CEILING:	VOLUME:
ABOVE DRIVEWAY	267.46 M ²	142.69 M 38,163.87 M ³
ABOVE PARKING SPOTS	357.64 M ²	143.87 M 51,453.67 M ³
ABOVE REST OF THE BUILDING	390.08 M ²	143.01 M 55,785.34 M ³
TOTAL		145,402.88 M ³
AVERAGE CEILING LEVEL OF BASEMENT		145,402.88 M ³ / 1,015.18 M ² = 143.23 M

"HEIGHT" SHALL BE DEFINED AS: "THE DISTANCE BETWEEN GRADE AND THE HIGHEST POINT OF THE ROOF BUT SHALL EXCLUDE MECHANICAL EQUIPMENT, MECHANICAL PENTHOUSES, RAILINGS, STAIRS, STAIR ENCLOSURES, SKYLIGHTS, PARAPETS, ROOFTOP BALCONY GUARDS, ACOUSTIC AND PRIVACY FENCES AND LANDSCAPE FEATURES LOCATED ON THE ROOF THE BUILDING."

NO.	REVISIONS	DATE	BY
6	REVISED FOR ZONING APPROVAL	DEC. 05 /2024	OP
5	REVISED FOR ZONING APPROVAL	DEC. 03 /2024	OP
4	REVISED FOR ZONING APPROVAL	NOV. 27 /2024	OP
3	REVISED FOR ZONING APPROVAL	NOV. 02 /2024	OP
2	ISSUED FOR ZONING APPROVAL	JAN. 22 /2024	OP
1	FOR REVIEW	JAN. 06 /2022	OP

CONTRACTOR SHALL CHECK AND VERIFY ALL DIMENSIONS AND REPORT ANY DISCREPANCIES TO THE DESIGNER BEFORE PROCEEDING WITH THE WORK DO NOT SCALE THE DRAWINGS

PROJECT
PROPOSED
18-UNIT BACK TO BACK TOWNHOMES
417,419 BURNHAMTHORPE ROAD
ONTARIO

SCALE 1:100

DRAWING TITLE

OWNER DEVELOPER
16-202A Oakdale Road,
North York, Ontario
M3N 2S5

DESIGNED AND PREPARED BY
O P J Di Ciano
J Di Ciano
JAN. 06/2022
DEC. 05/2024

PROJECT NO 2021-12
DRAWING NO
PROT 11
417 BR-A-2-18 unit TH Bldg's elevations-4



TOP OF ROOF	1.78	
PARAPET/RAILING	1.07	
ROOF TOP TERRACE	1.07	
U/S OF CEILING	0.56	5'-4 1/8"
MIDDLE OF ROOF	2.75	
TOP OF THIRD FLOOR	10'-11"	
U/S OF CEILING	2.87	
TOP OF SECOND FLOOR	11"	
U/S OF CEILING	2.90	
TOP OF FIRST FLOOR	0.28	
CEILING @ AT GARAGE AREA	3.49	
TOP OF BSMT FLOOR	3.21	
U/S OF FOOTING	1.20	
AVERAGE CEILING OF BSMT	1.68	
ESTABLISHED GRADE	5'-4"	
	39'-6" (12.04)	



SCALE 1:100

SCALE 1:100

6	REVISED FOR ZONING APPROVAL	DEC. 5 /2024	
5	REVISED FOR ZONING APPROVAL	DEC. 3 /2024	OP
4	REVISED FOR ZONING APPROVAL	NOV. 27/2024	OP
3	ISSUED FOR ZONING APPROVAL	NOV. 04/2024	OP
2	ISSUED FOR ZONING APPROVAL	JAN. 22/2024	OP
1	FOR REVIEW	DEC. 21/2021	OP
NO	REVISIONS	DATE	BY
CONTRACTOR SHALL CHECK AND VERIFY ALL DIMENSIONS AND REPORT ANY DISCREPANCIES TO THE DESIGNER BEFORE PROCEEDING WITH THE WORK. DO NOT SCALE THE DRAWINGS.			


PROJECT	PROPOSED 18-UNIT BACK TO BACK TOWNHOMES
	417,419 BURNHAMTHORPE ROAD, ONTARIO
SCALE	1:100
DRAWING TITLE	

OWNER/DEVELOPER	16-202A Oakdale Road, North York, Ontario M3N 2S5
DESIGNED AND PREPARED BY	O P ottopalfy@outlook.com
CHECKED BY	J Di Ciano
DATE	DEC. 21/2021
ISSUED	DEC. 05/2024
PROJECT NO	2021-12
DRAWING NO	PROT 316
	417 Bn-A-2-18 TH-Building's elevations-5

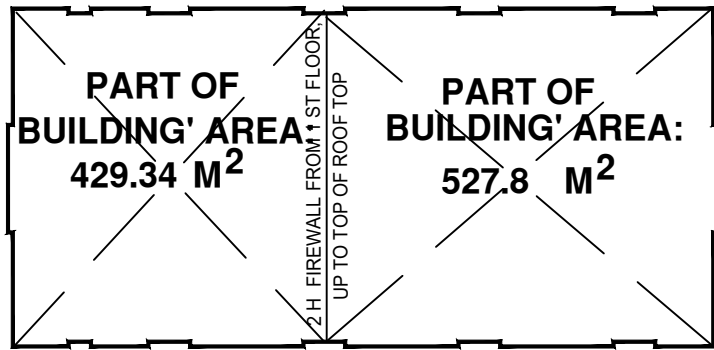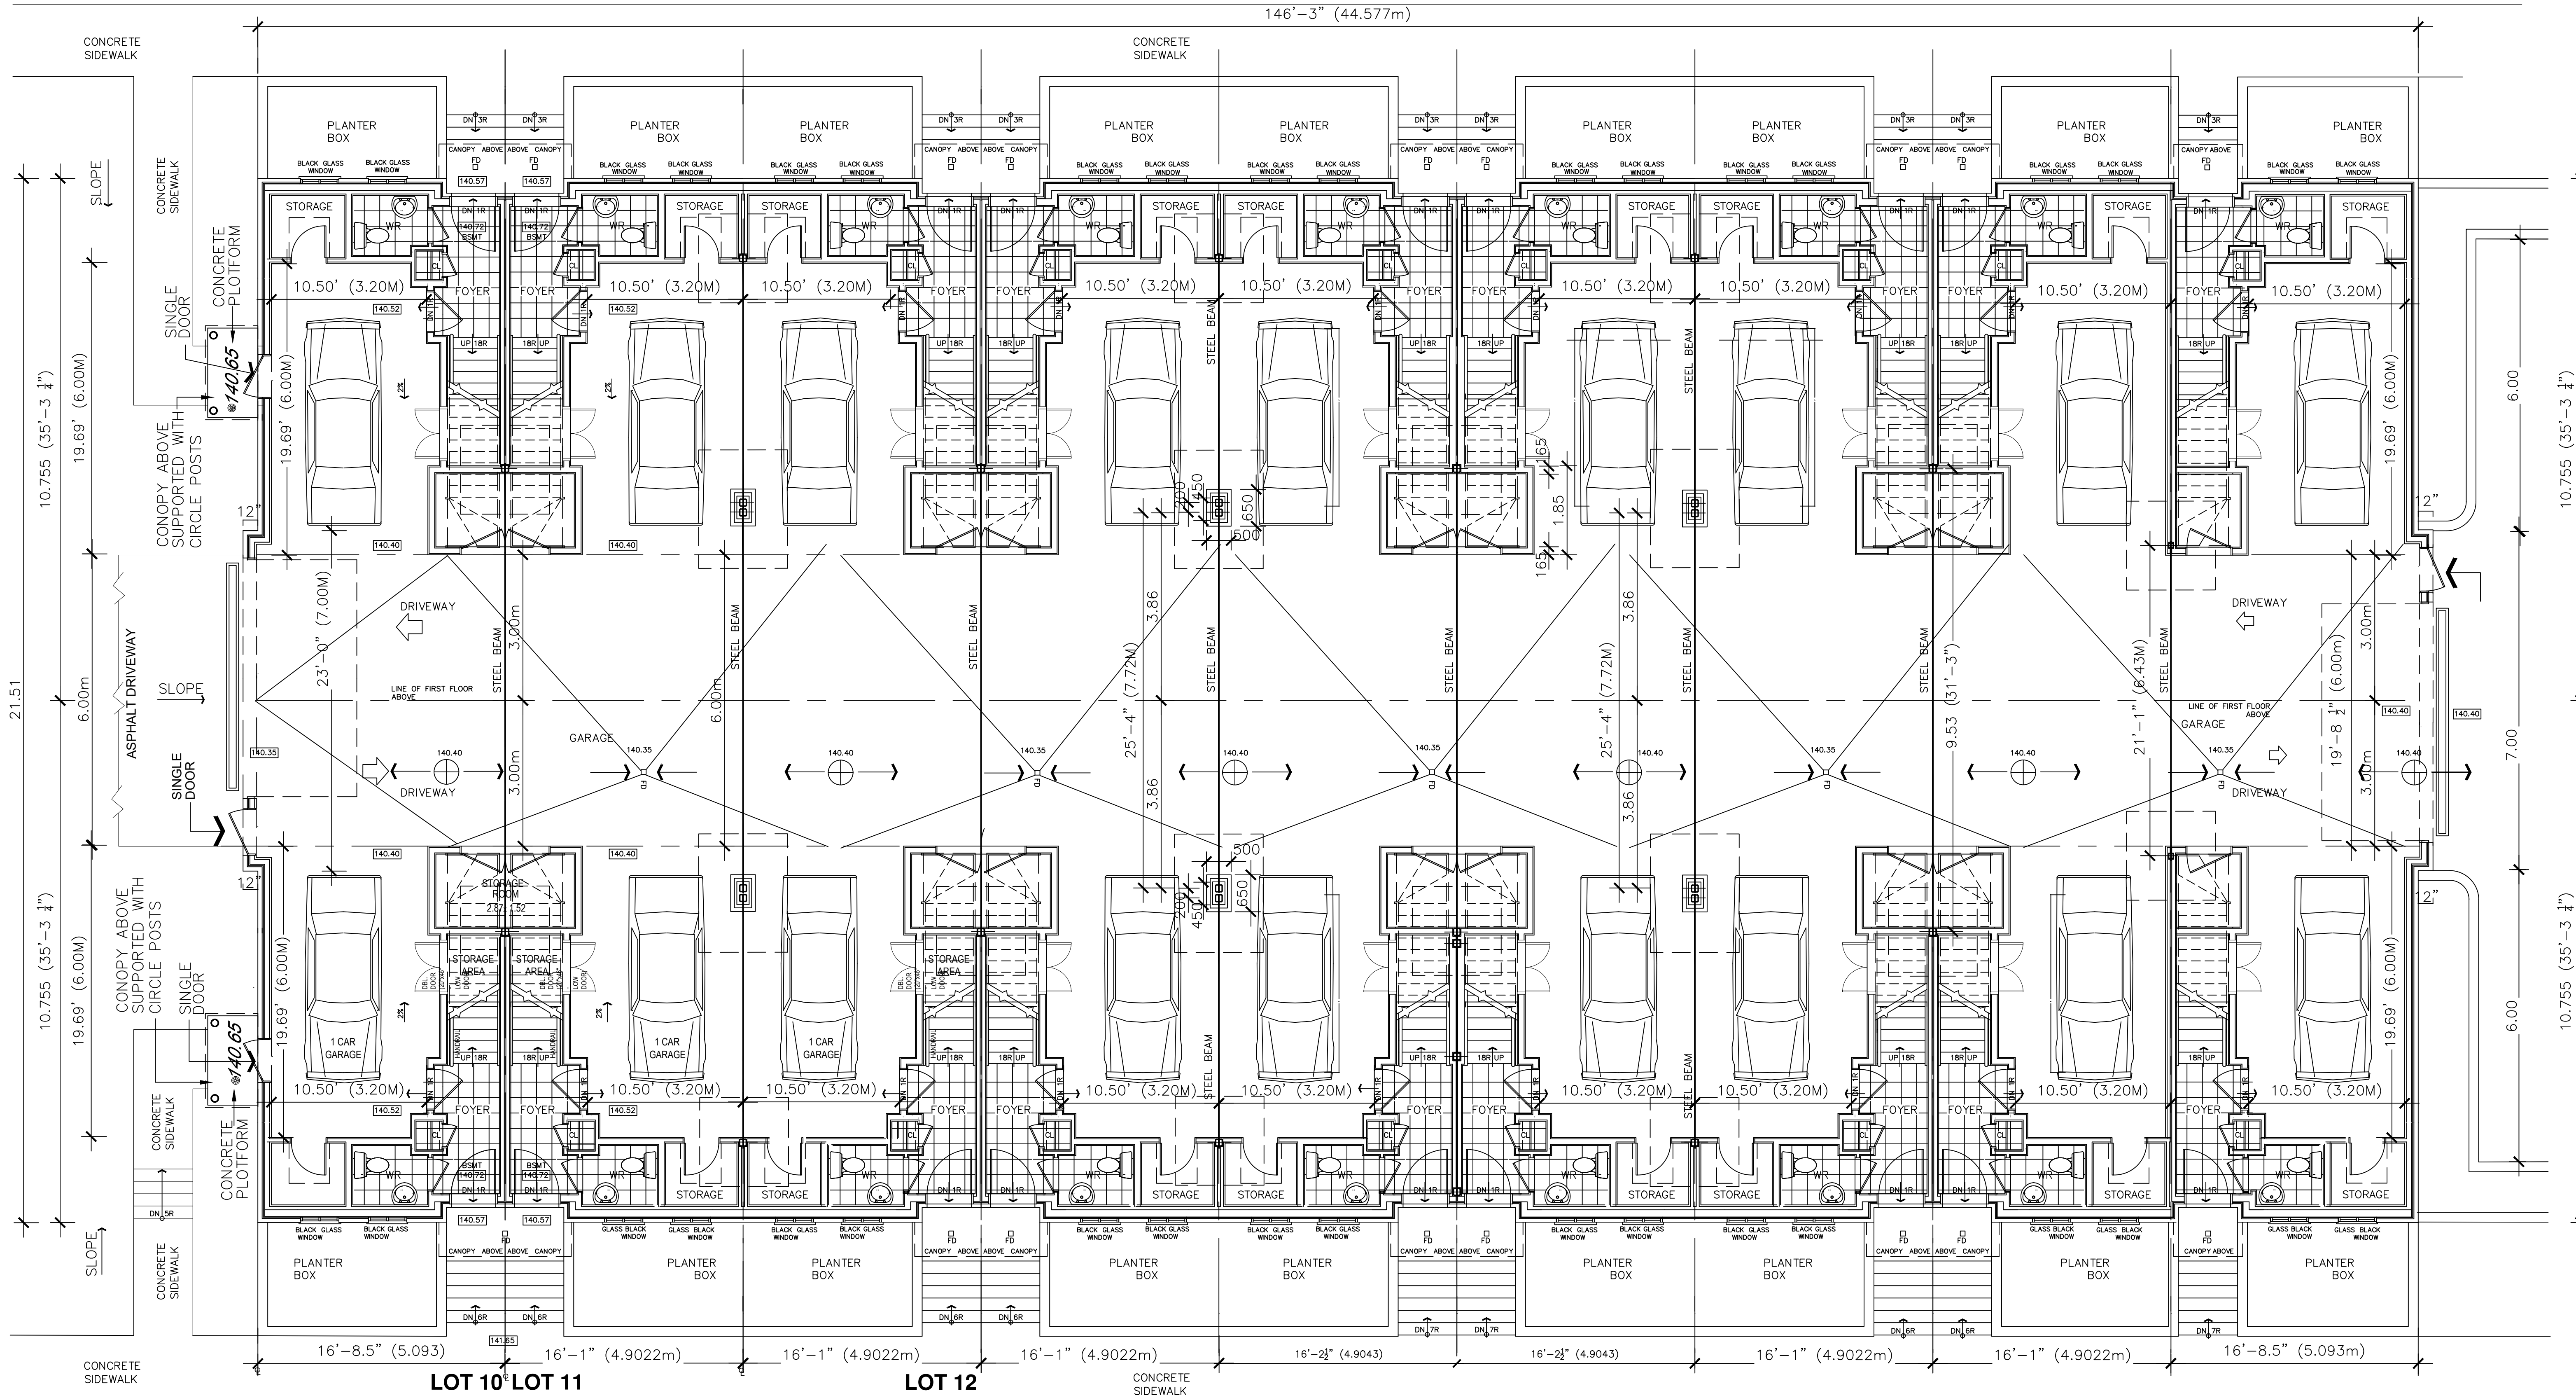

TOTAL BUILDING'S AREA: 957.14 M²

1 BSMT FLOOR BLOCK PLAN
A-3/1 SCALE 1:100

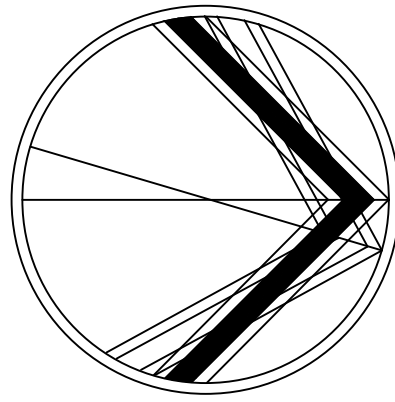

NO	REVISIONS	DATE	BY
6	REVISED FOR ZONING APPROVAL	DEC. 3 / 2024	OP
5	REVISED FOR ZONING APPROVAL	DEC. 2 / 2024	OP
4	REVISED FOR ZONING APPROVAL	NOV. 27 / 2024	OP
3	ISSUED FOR ZONING APPROVAL	NOV. 04 / 2024	OP
2	ISSUED FOR ZONING APPROVAL	JAN. 22 / 2024	OP
1	FOR REVIEW	DEC. 21 / 2021	OP

CONTRACTOR SHALL CHECK AND VERIFY ALL DIMENSIONS AND REPORT ANY DISCREPANCIES TO THE DESIGNER BEFORE PROCEEDING WITH THE WORK
DO NOT SCALE THE DRAWINGS

PROJECT
**PROPOSED
18-UNIT BACK TO BACK TOWNHOMES**
417,419 BURNHAMTHORPE ROAD
ONTARIO



SCALE 1:100

DRAWING TITLE

OWNER
DEVELOPER


6-202A Oakdale Road,
North York, Ontario
M3N 2S5

DESIGNED AND PREPARED BY O P ottapafy@outlook.com	PROJECT NO 2021-12
CHECKED BY J Di Ciano	DRAWING NO
DATE DEC. 21/2021	PROT 316
ISSUED DEC. 03/2024	417_BH-A-5/1-18_TH-bsmt-block-plan-5

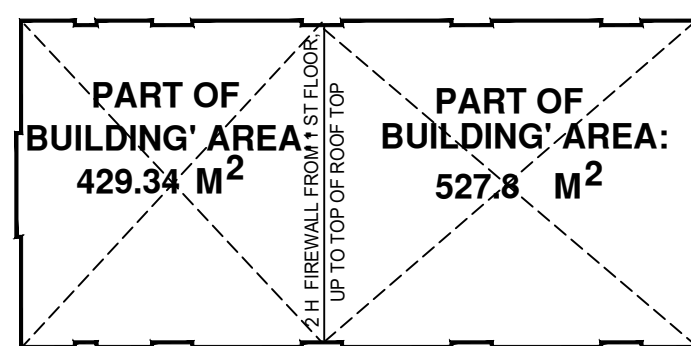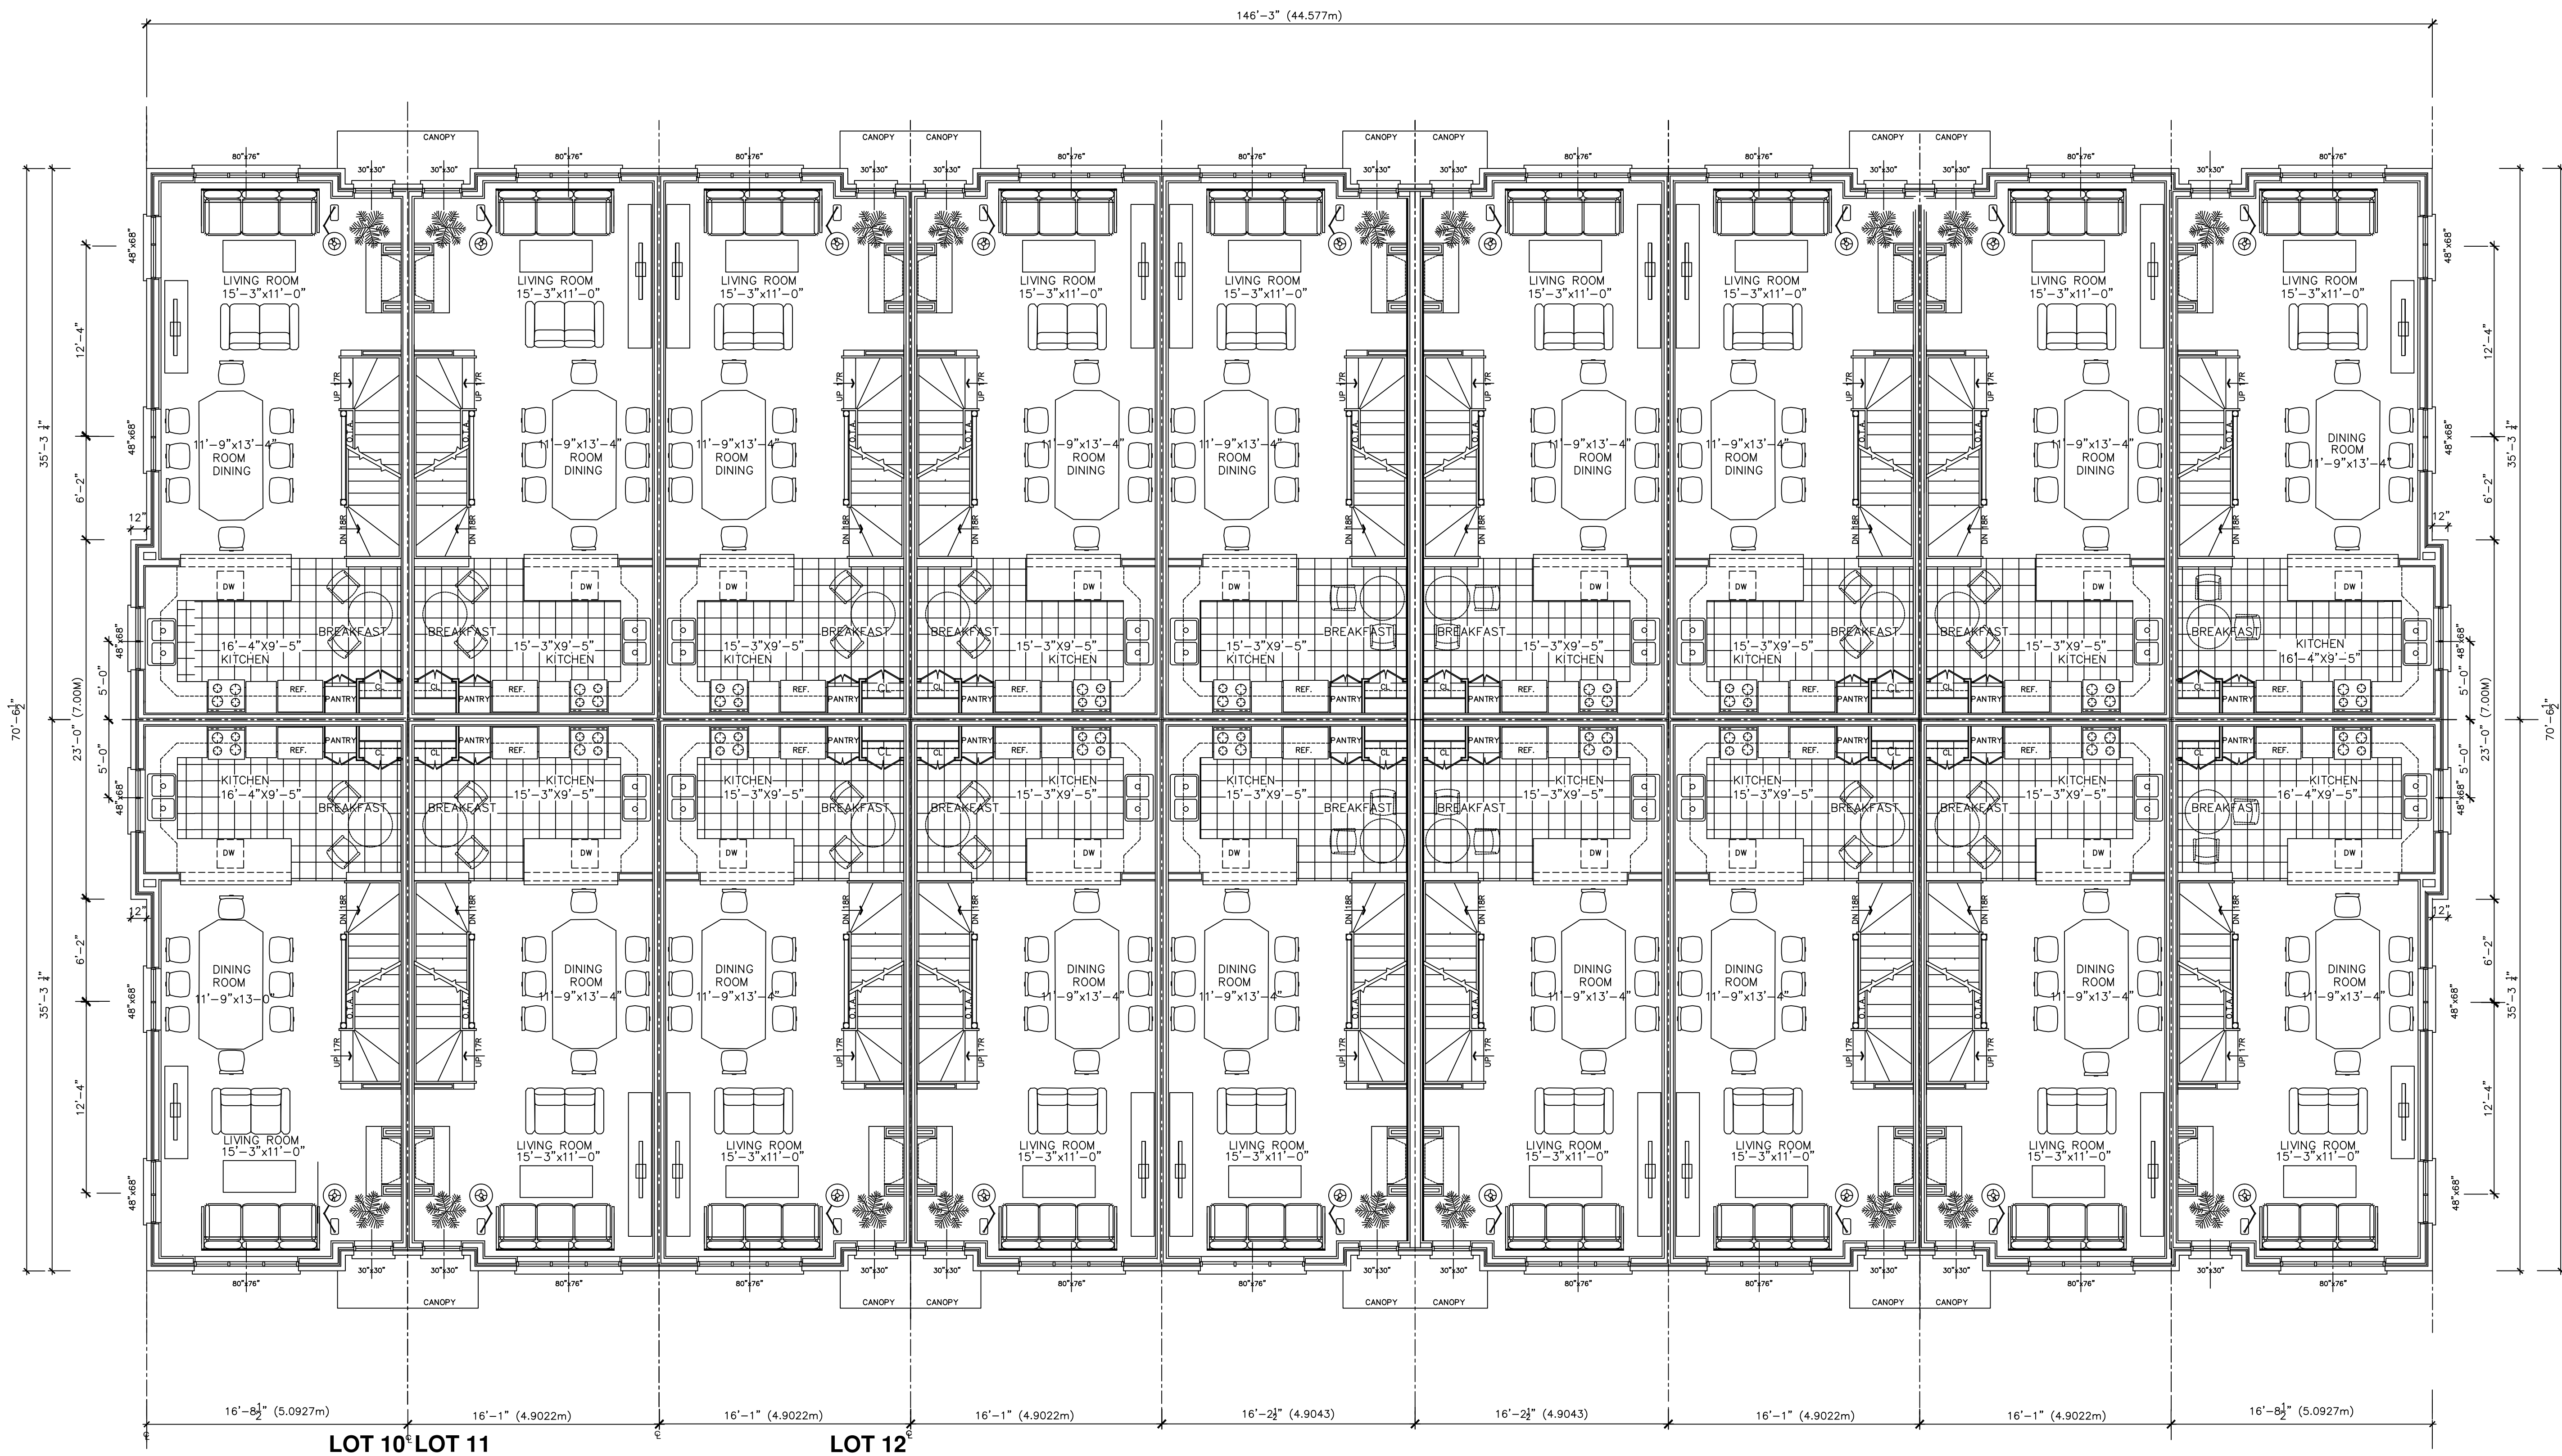

TOTAL BUILDING'S AREA: 957.14 M²



1 1ST FLOOR BLOCK PLAN
A-3/2 SCALE 3/16"=1'-0"

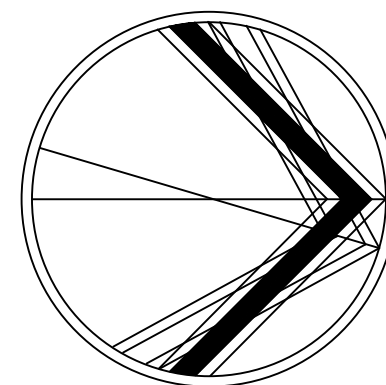

3	REVISED FOR ZONING APPROVAL	DEC. 03 / 2024	OP
3	REVISED FOR ZONING APPROVAL	NOV. 15 / 2024	OP
2	FOR REVIEW	JAN. 22 / 2024	OP
1	FOR REVIEW	DEC. 23 / 2021	OP
NO	REVISIONS	DATE	BY
CONTRACTOR SHALL CHECK AND VERIFY ALL DIMENSIONS AND REPORT ANY DISCREPANCIES TO THE DESIGNER BEFORE PROCEEDING WITH THE WORK. DO NOT SCALE THE DRAWINGS.			


PROJECT	PROPOSED 18-UNIT BACK TO BACK TOWNHOMES 417,419 BURNHAMTHORPE ROAD ONTARIO
SCALE	3/16"=1'-0"
DRAWING TITLE	

OWNER DEVELOPER	16-202A Oakdale Road, North York, Ontario M3N 2S5	PROJECT NO 2021-12
DESIGNED AND CHECKED BY DATE ISSUED	O P ottopalpy@outlook.com J Di Ciano DEC. 23/2021 DEC. 03/2024	DRAWING NO PROT. 316 417-Burnthorpe-18 UNIT Tm-1st fl-block-plan-3

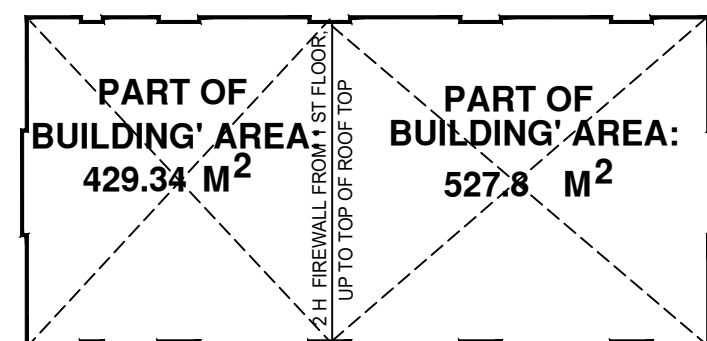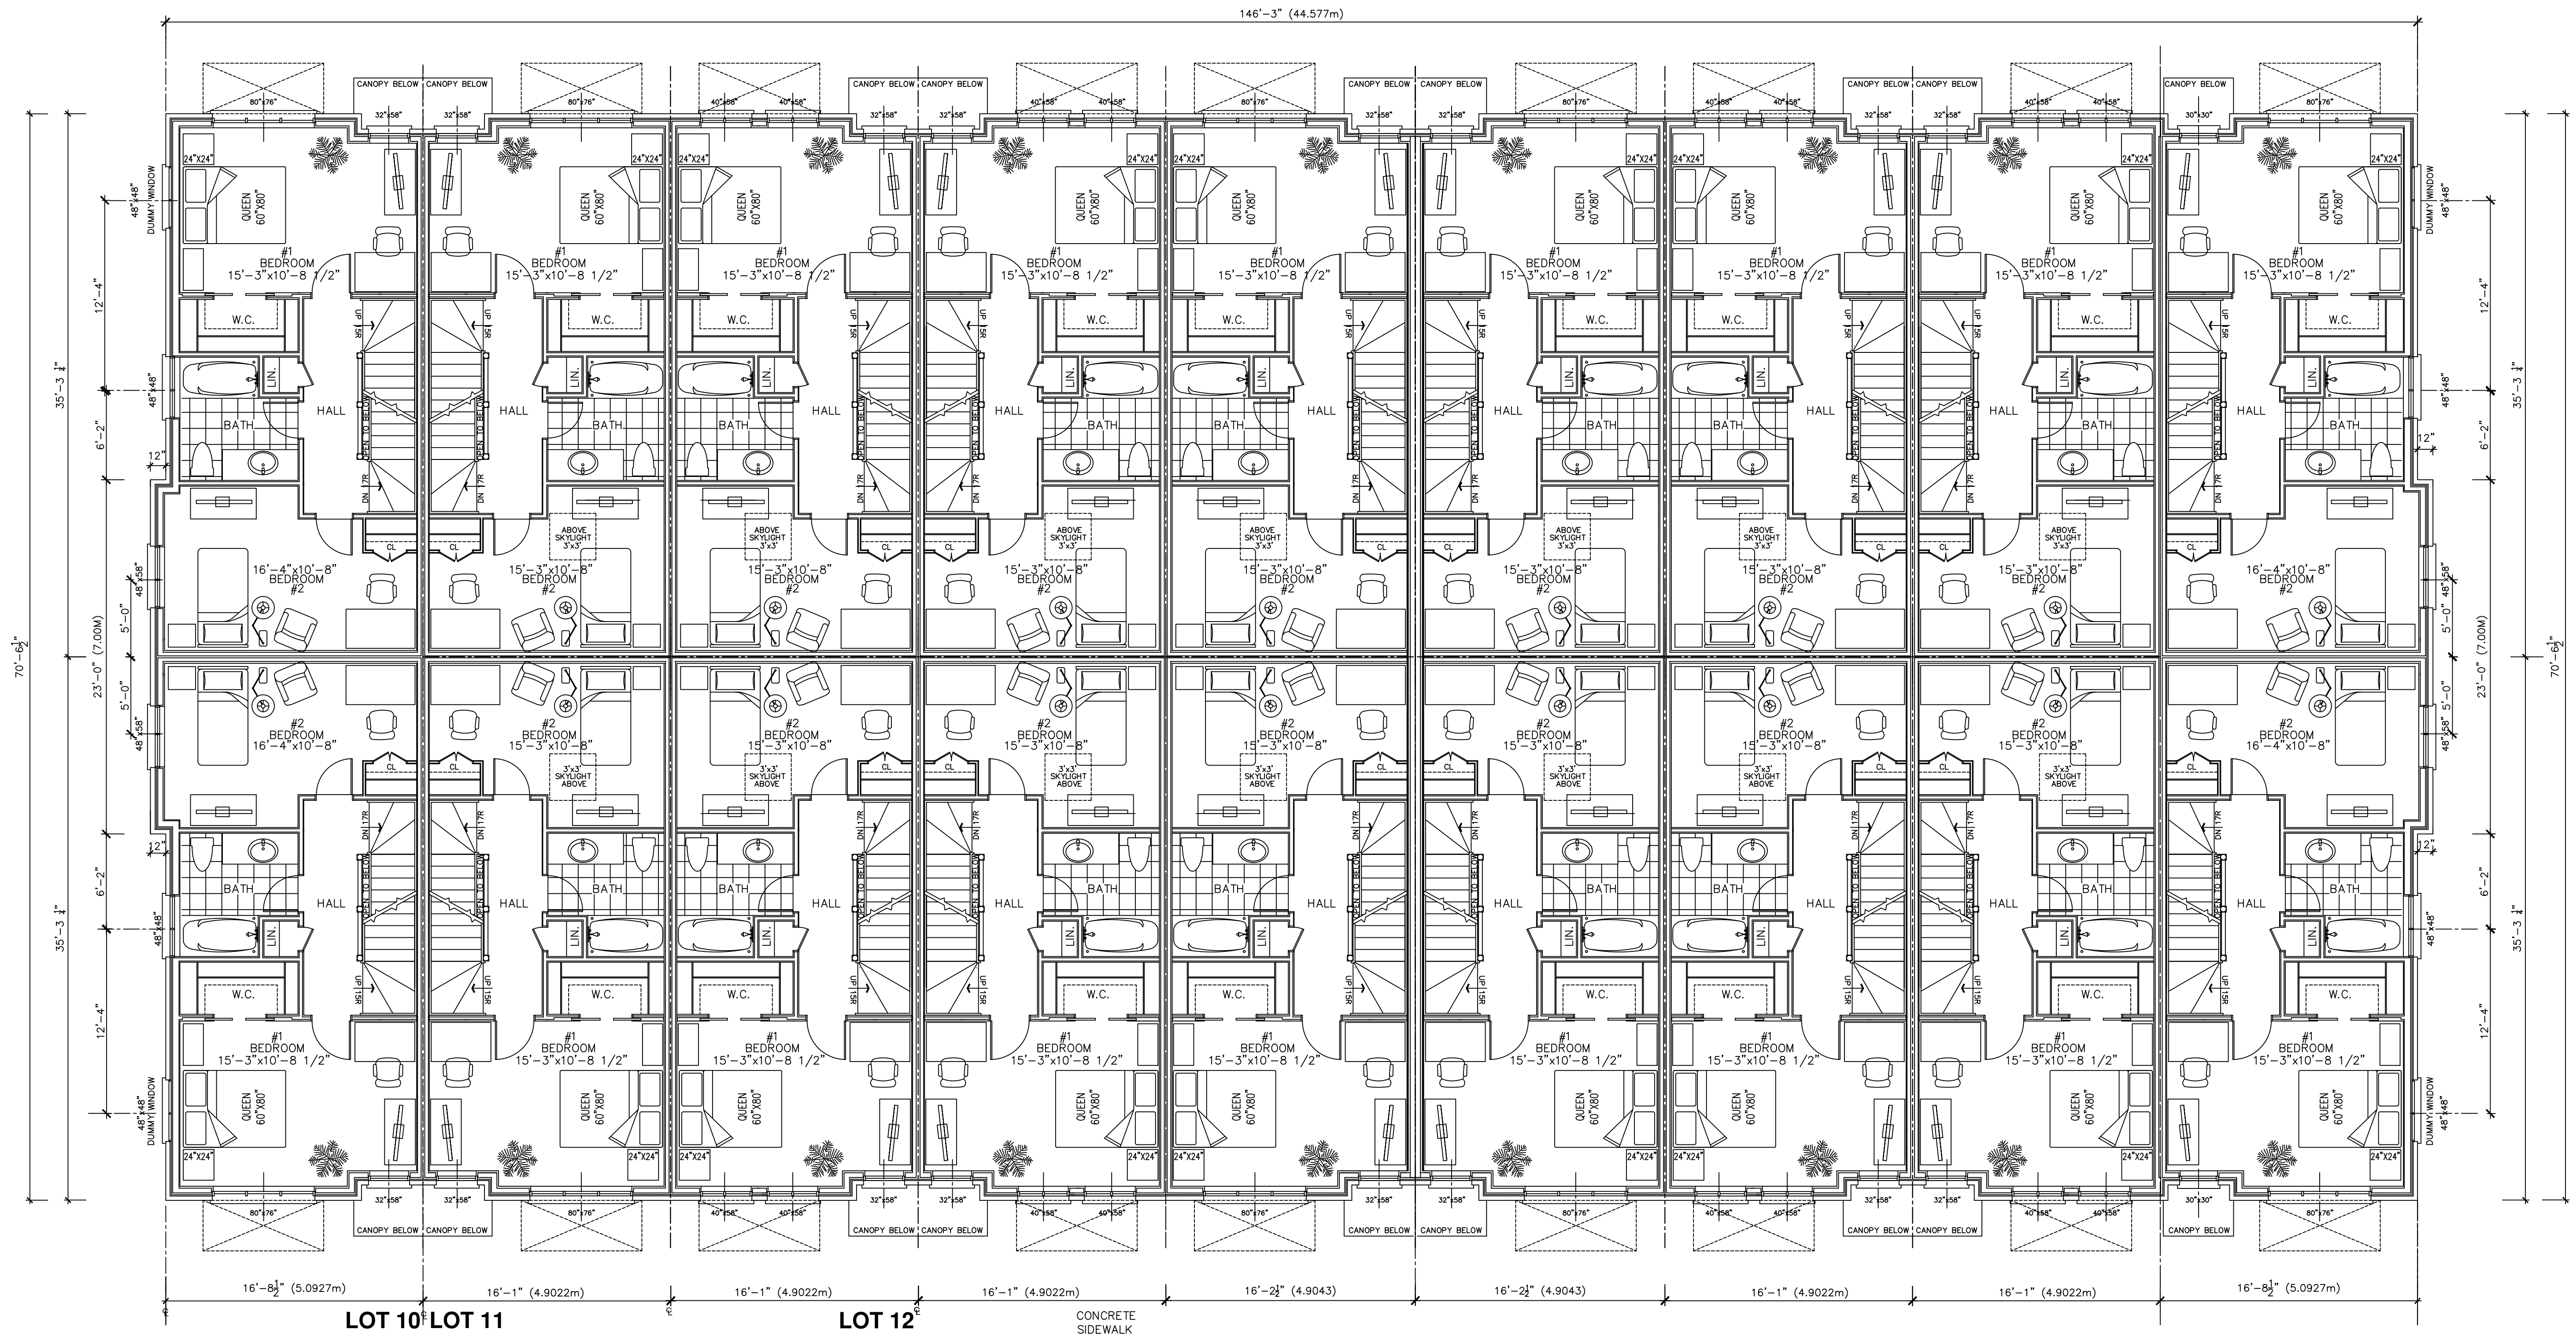

TOTAL BUILDING'S AREA: 957.14 M²

1 **2ND FLOOR BLOCK PLAN**
A-3/3 SCALE 3/16"=1'-0"


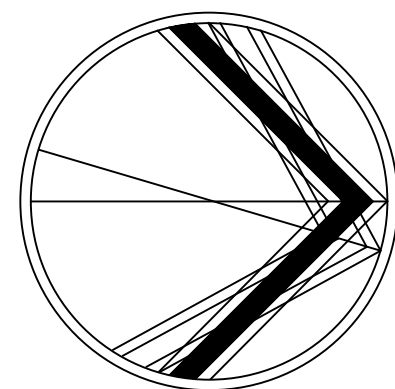


4	REVISED FOR ZONING APPROVAL	DEC. 03/2024	OP
3	REVISED FOR ZONING APPROVAL	OCT. 31/2024	OP
2	ISSUED FOR ZONING APPROVAL	JAN. 22/2024	OP
1	FOR REVIEW	DEC. 23/2021	OP
NO	REVISIONS	DATE	BY

CONTRACTOR SHALL CHECK AND VERIFY ALL DIMENSIONS AND REPORT ANY DISCREPANCIES TO THE DESIGNER BEFORE PROCEEDING WITH THE WORK. DO NOT SCALE THE DRAWINGS.


PROJECT	PROPOSED 18-UNIT BACK TO BACK TOWNHOMES
	417,419 BURNHAMTHORPE ROAD ONTARIO
SCALE	3/16"=1'-0"
DRAWING TITLE	

OWNER DEVELOPER		
DESIGNED AND PREPARED BY	O P attopafly@outlook.com	PROJECT NO 2021-12
CHECKED BY	J Di Ciano	DRAWING NO PROT 316
DATE	DEC. 23/2021	417 Bn-A-3-18 unit Th-2nd fl-block-plan-2
ISSUED	DEC. 03/2024	

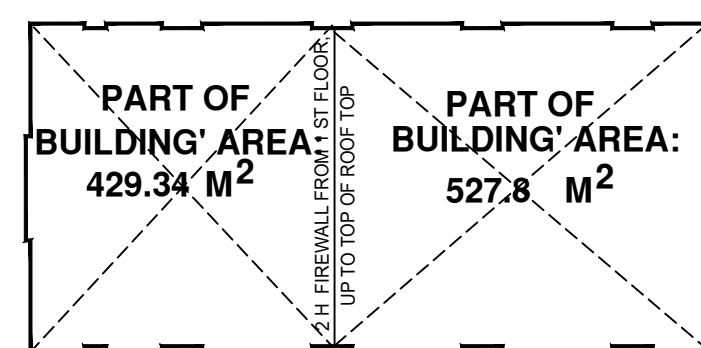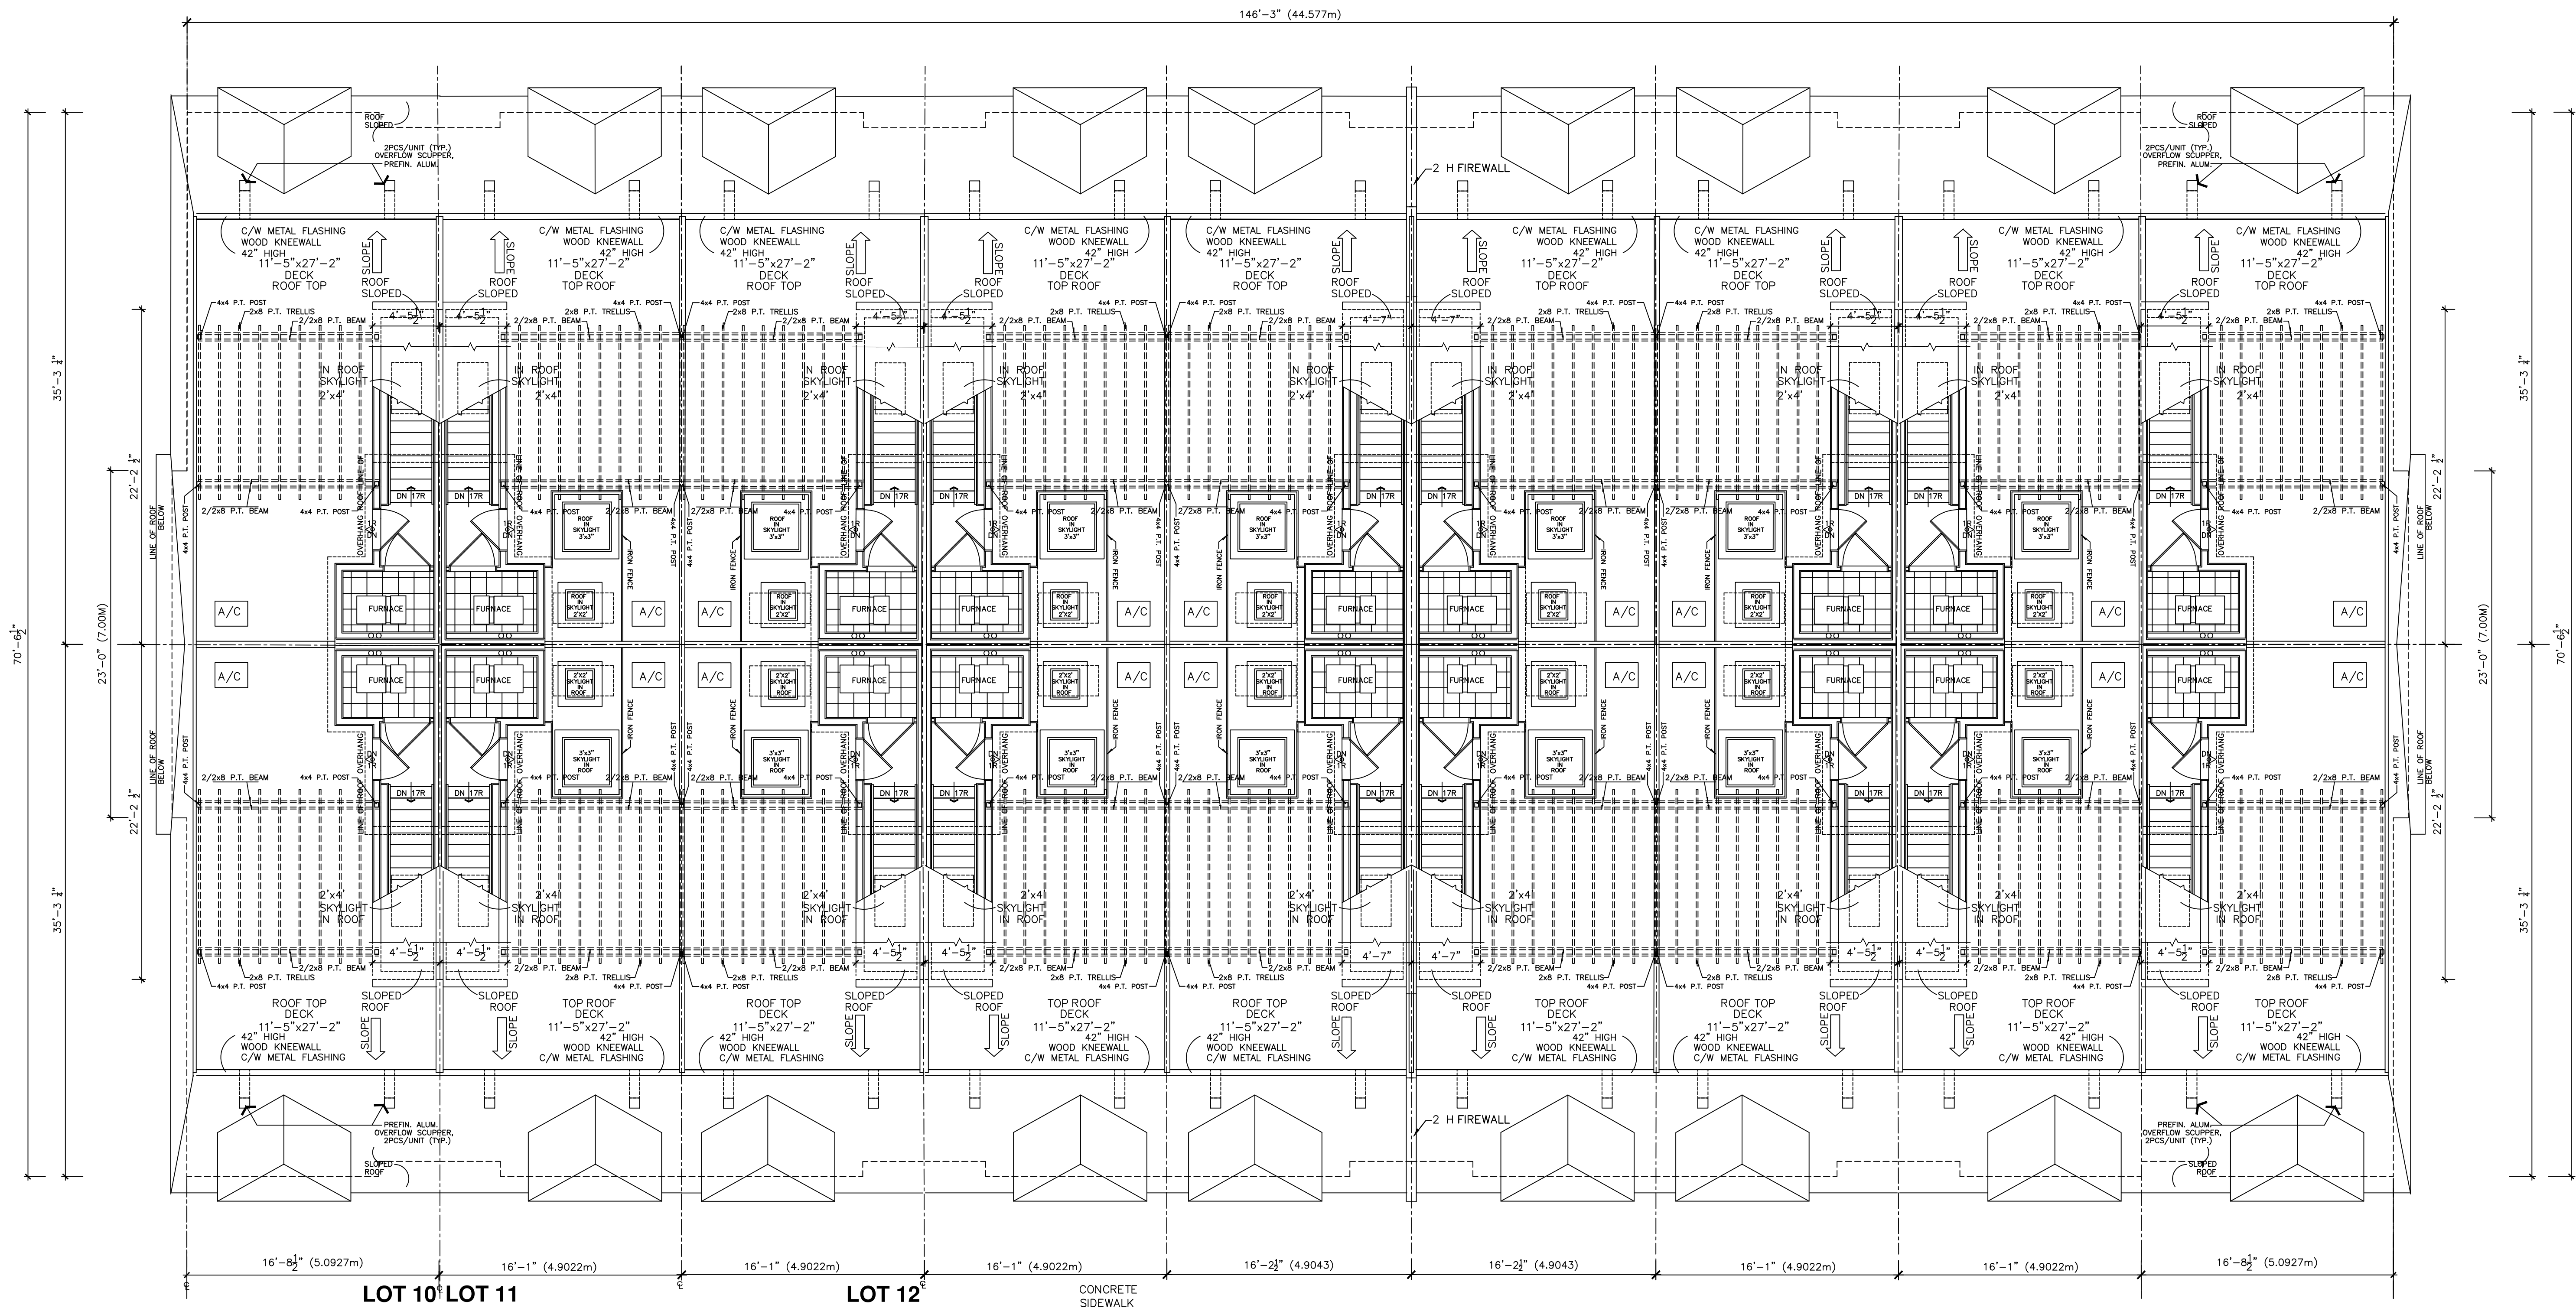

TOTAL BUILDING'S AREA: 957.14 M²

1 ROOF TOP - BLOCK PLAN
A-3/5 SCALE 3/16"=1'-0"

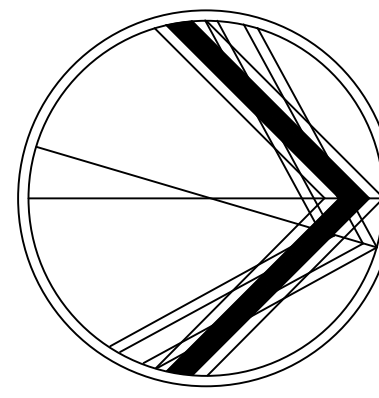




3	REVISED FOR ZONING APPROVAL	DEC. 03/2024	OP
2	ISSUED FOR ZONING APPROVAL	JAN. 22/2024	OP
1	FOR REVIEW	DEC. 26/2021	OP
NO	REVISIONS	DATE	BY

CONTRACTOR SHALL CHECK AND VERIFY ALL DIMENSIONS AND REPORT ANY DISCREPANCIES TO THE DESIGNER BEFORE PROCEEDING WITH THE WORK
DO NOT SCALE THE DRAWINGS


PROJECT	PROPOSED 18-UNIT BACK TO BACK TOWNHOMES
	417,419 BURNHAMTHORPE ROAD ,ONTARIO
SCALE	3/16"=1'-0"
DRAWING TITLE	

OWNER DEVELOPER	
	16-202A Oakdale Road, North York, Ontario M3N 2S5

DESIGNED AND PREPARED BY	O Pottotai@outlook.com	PROJECT NO	2021-12
CHECKED BY	J Di Ciano	DRAWING NO	
DATE	DEC. 26/2021	PROT 316	
ISSUED	DEC. 03/2024	417 Bn-A-3/5-18 unit TH-roof top-block plan	

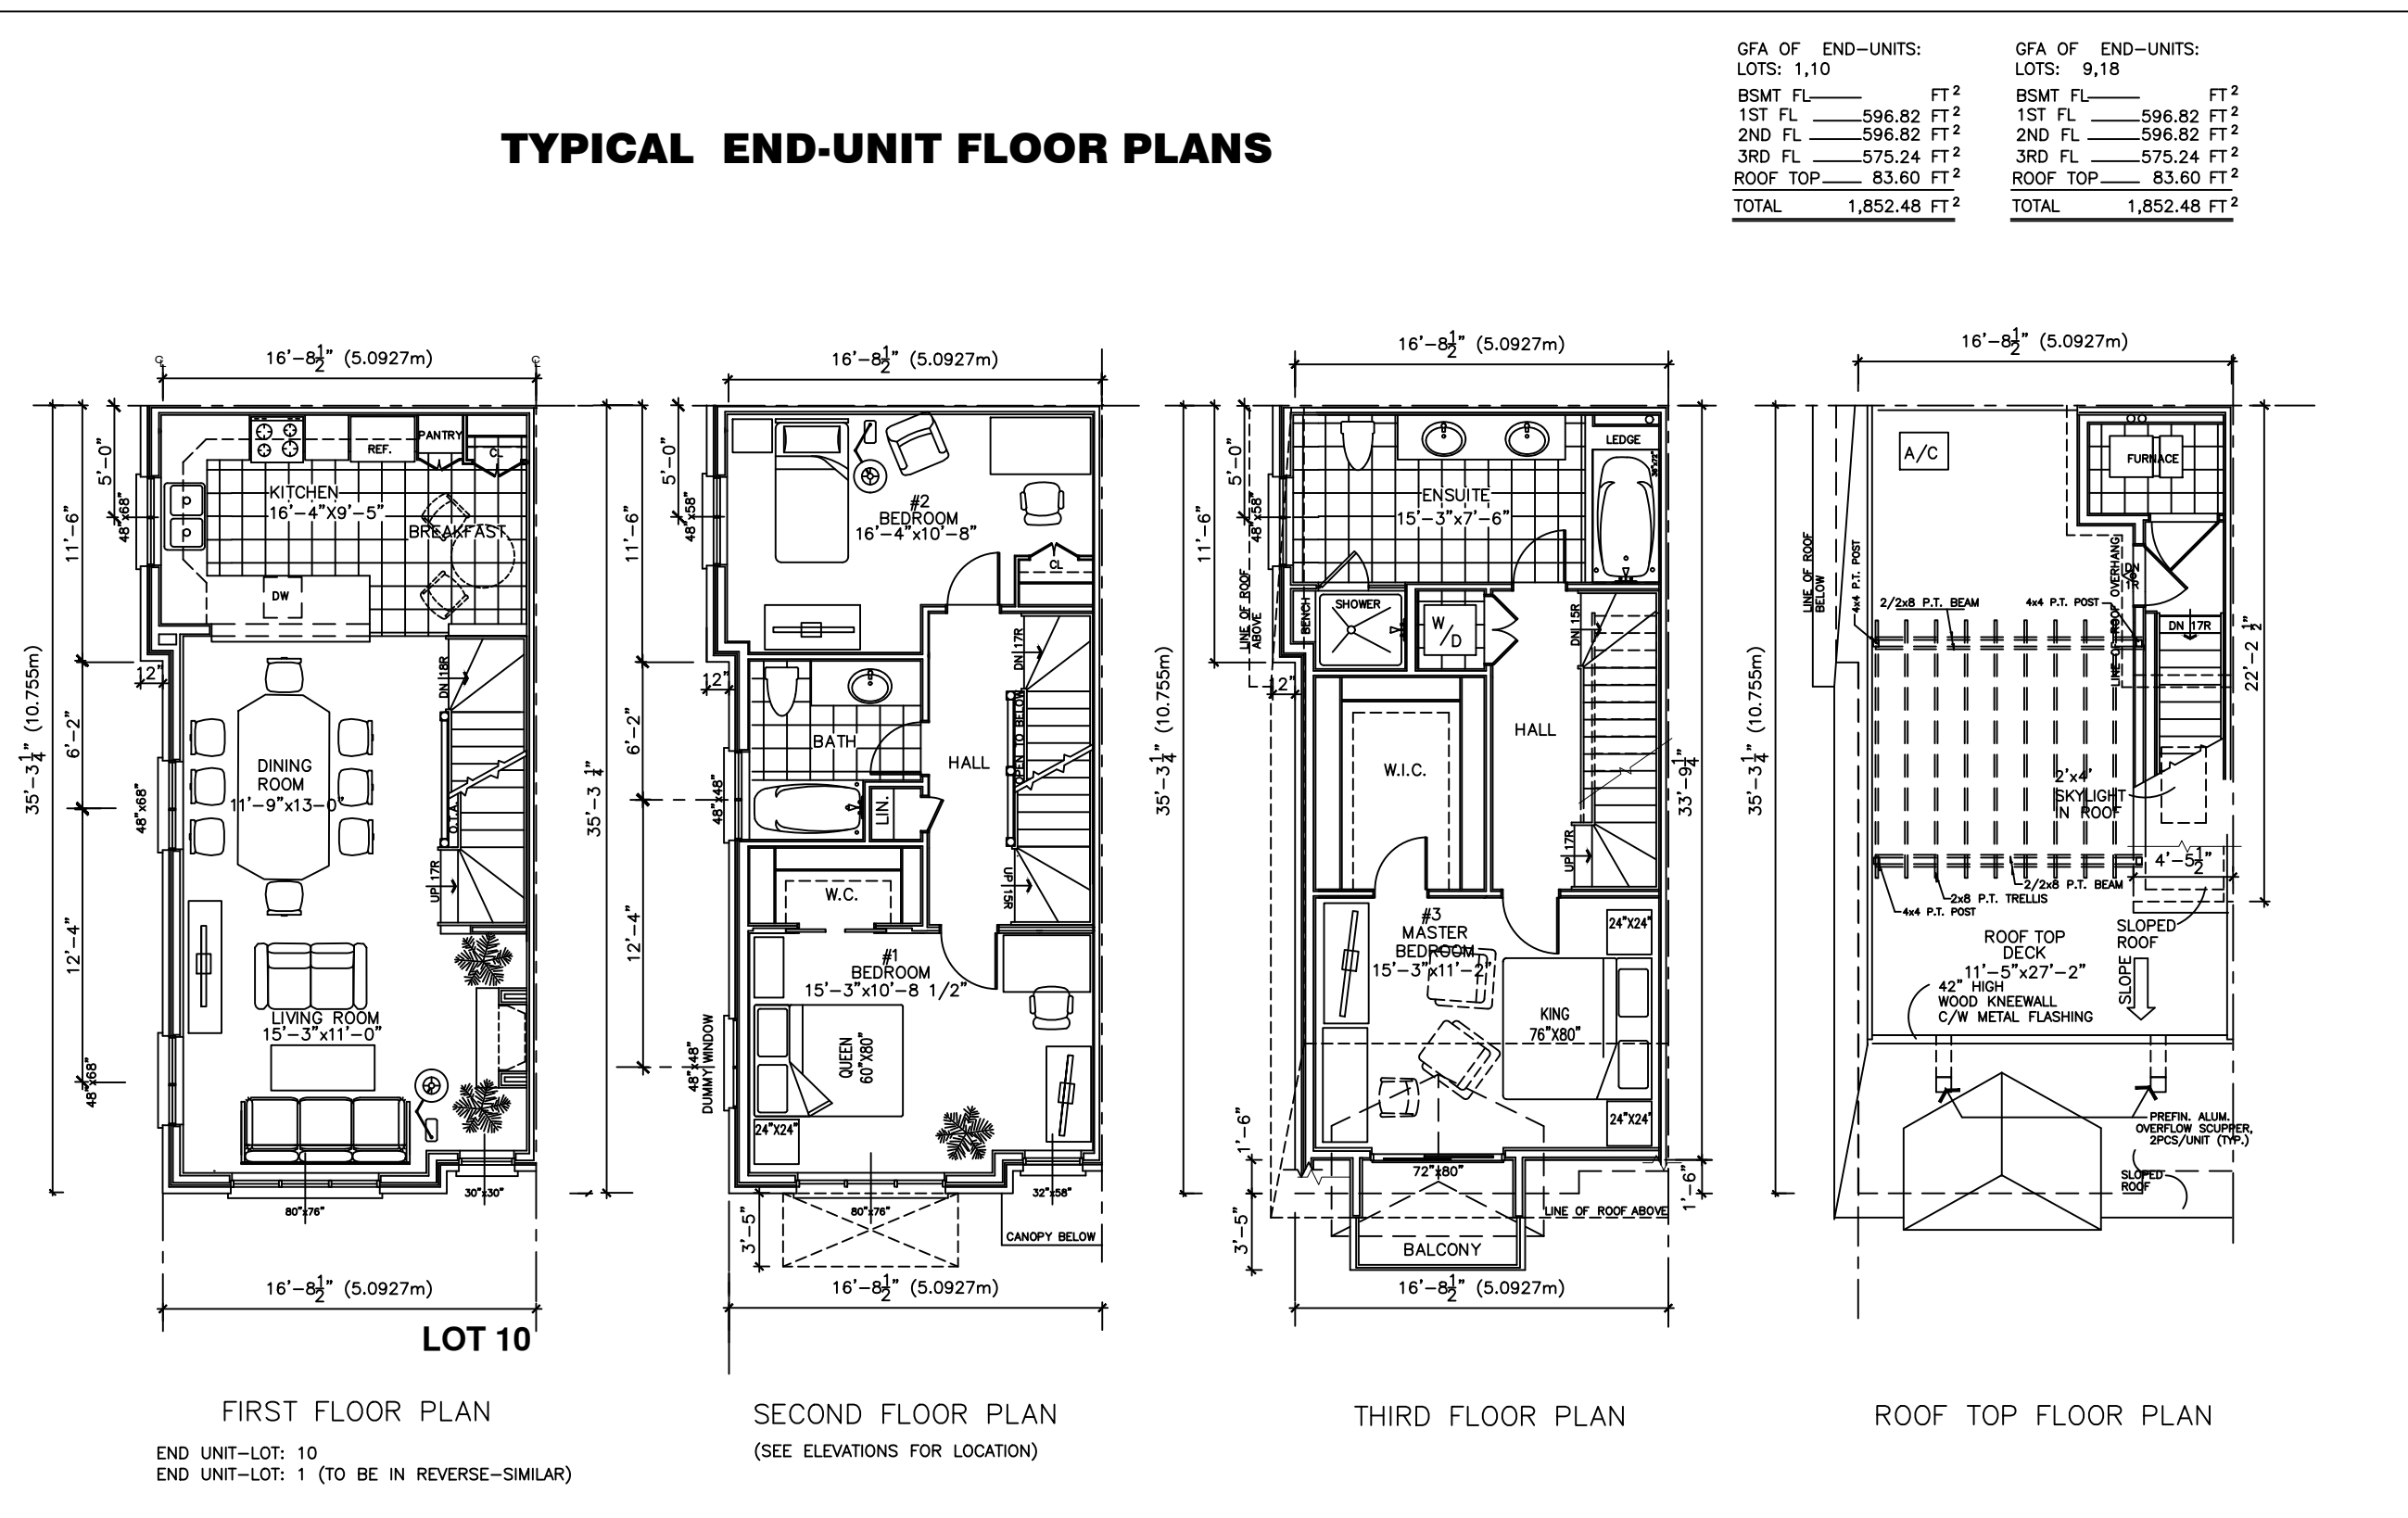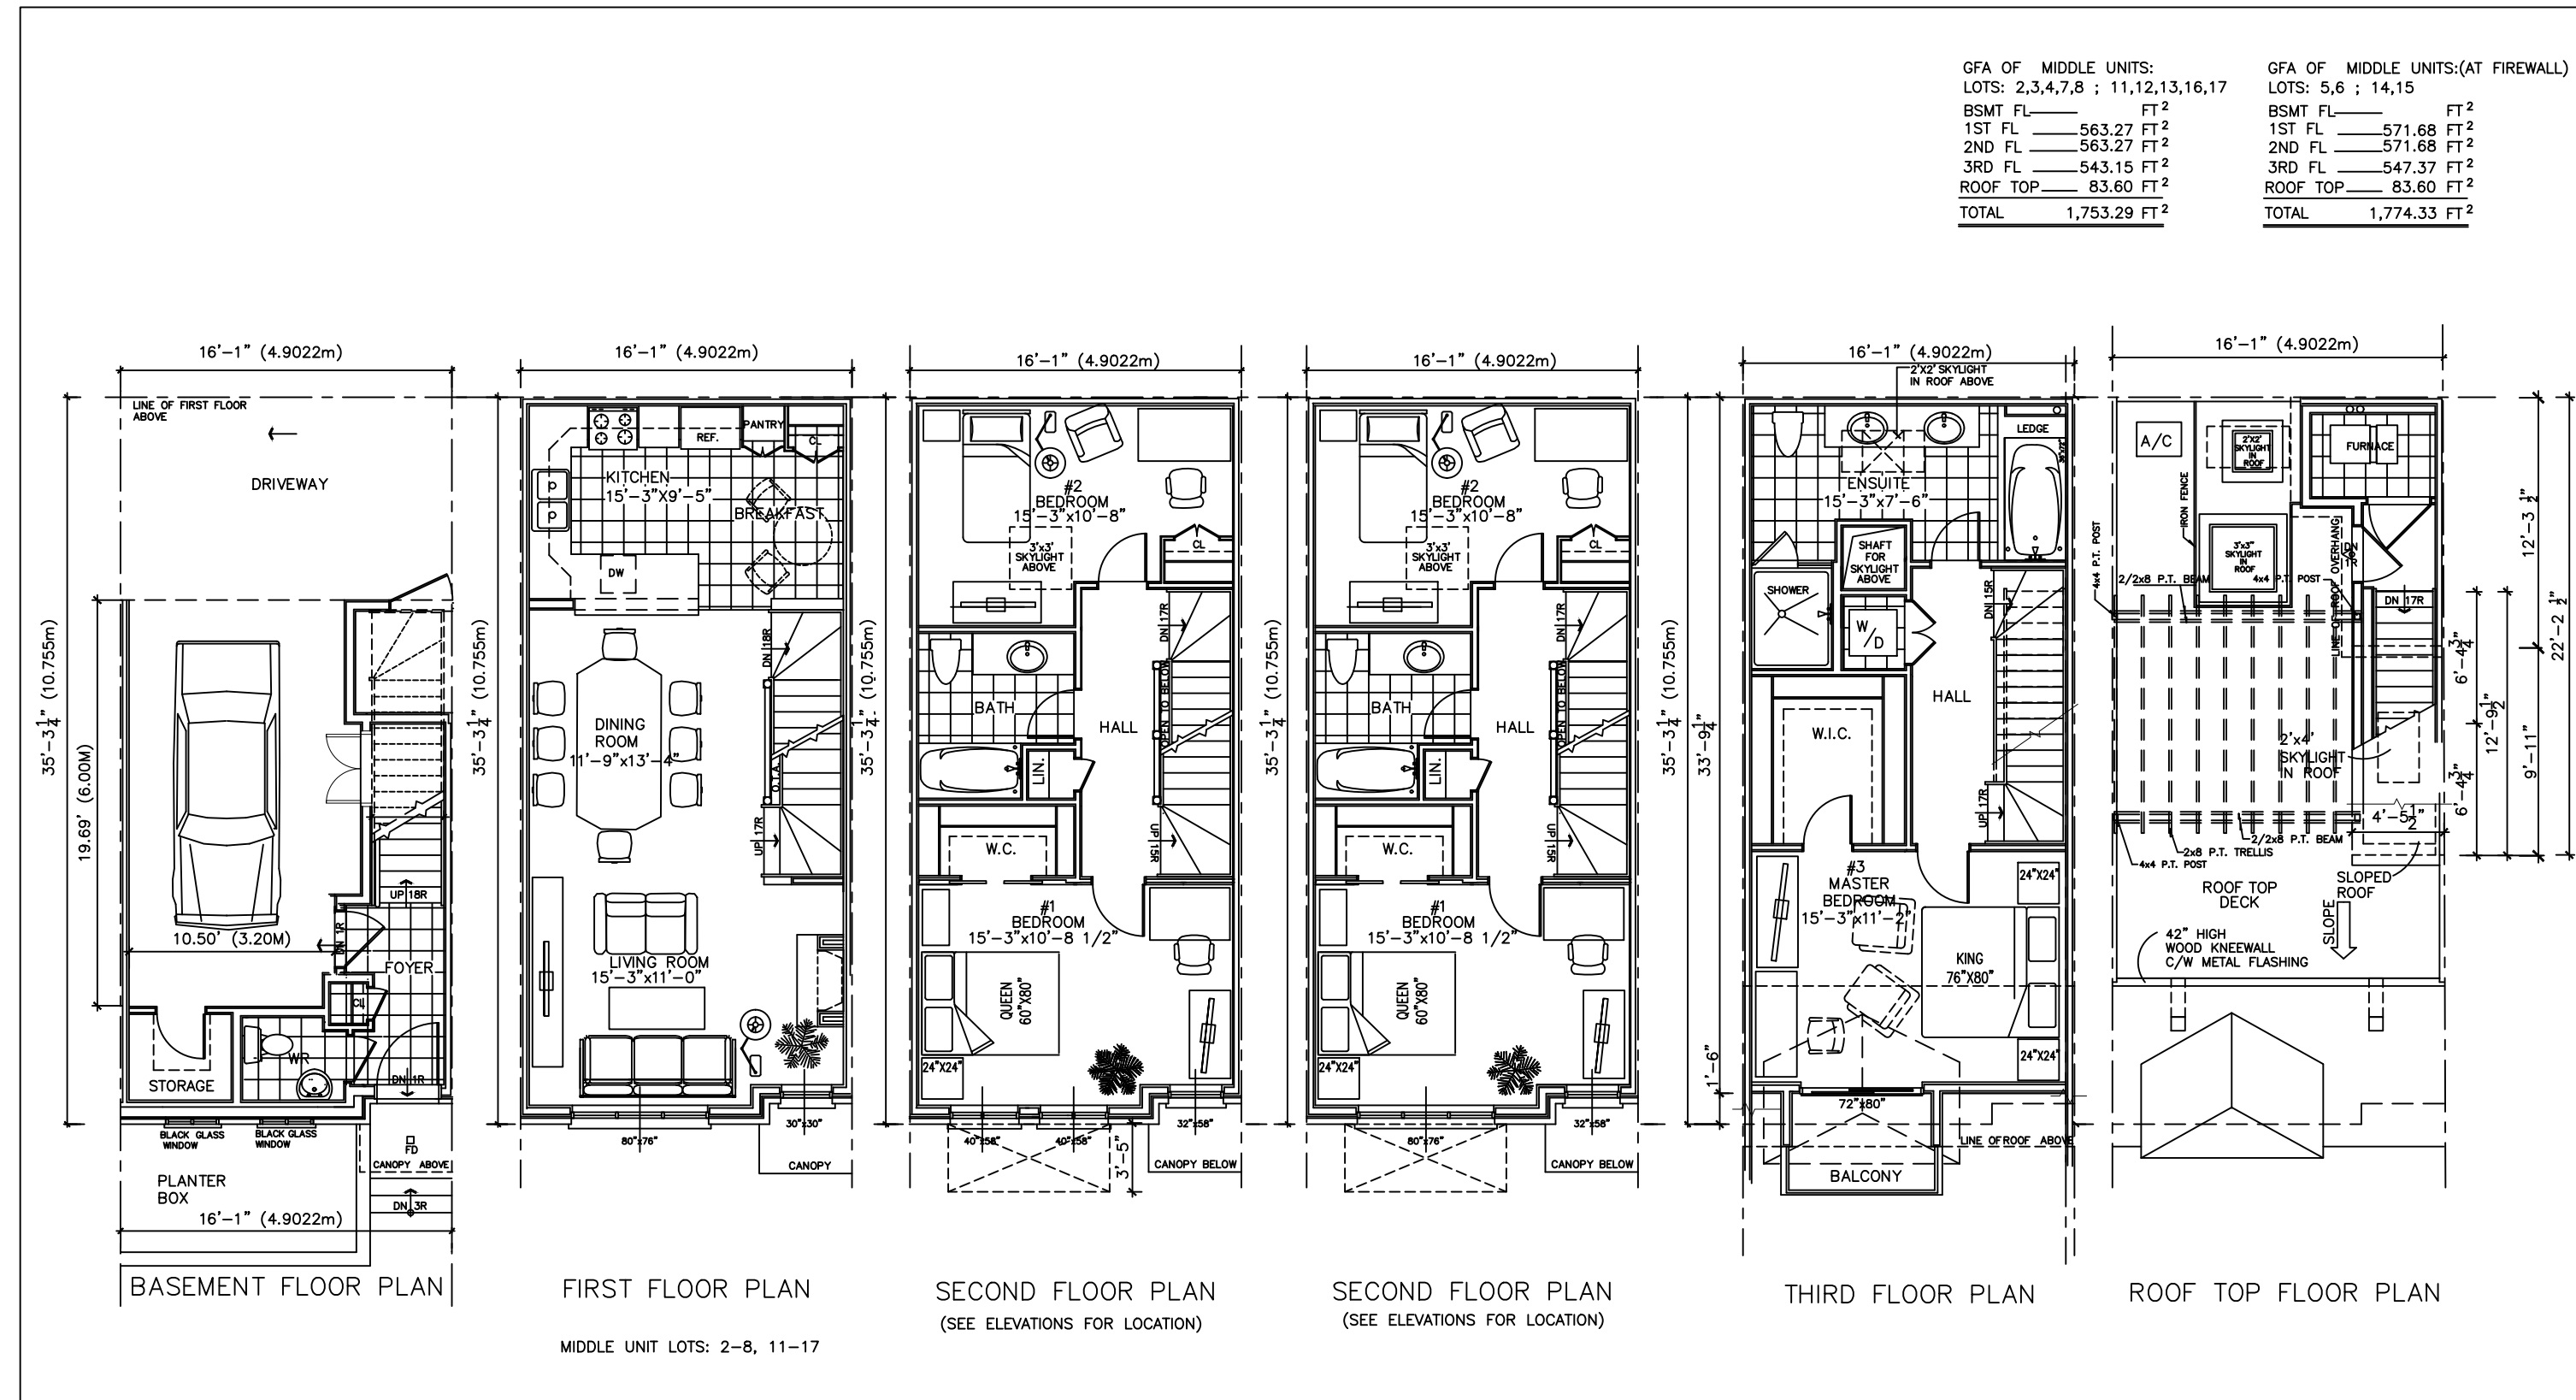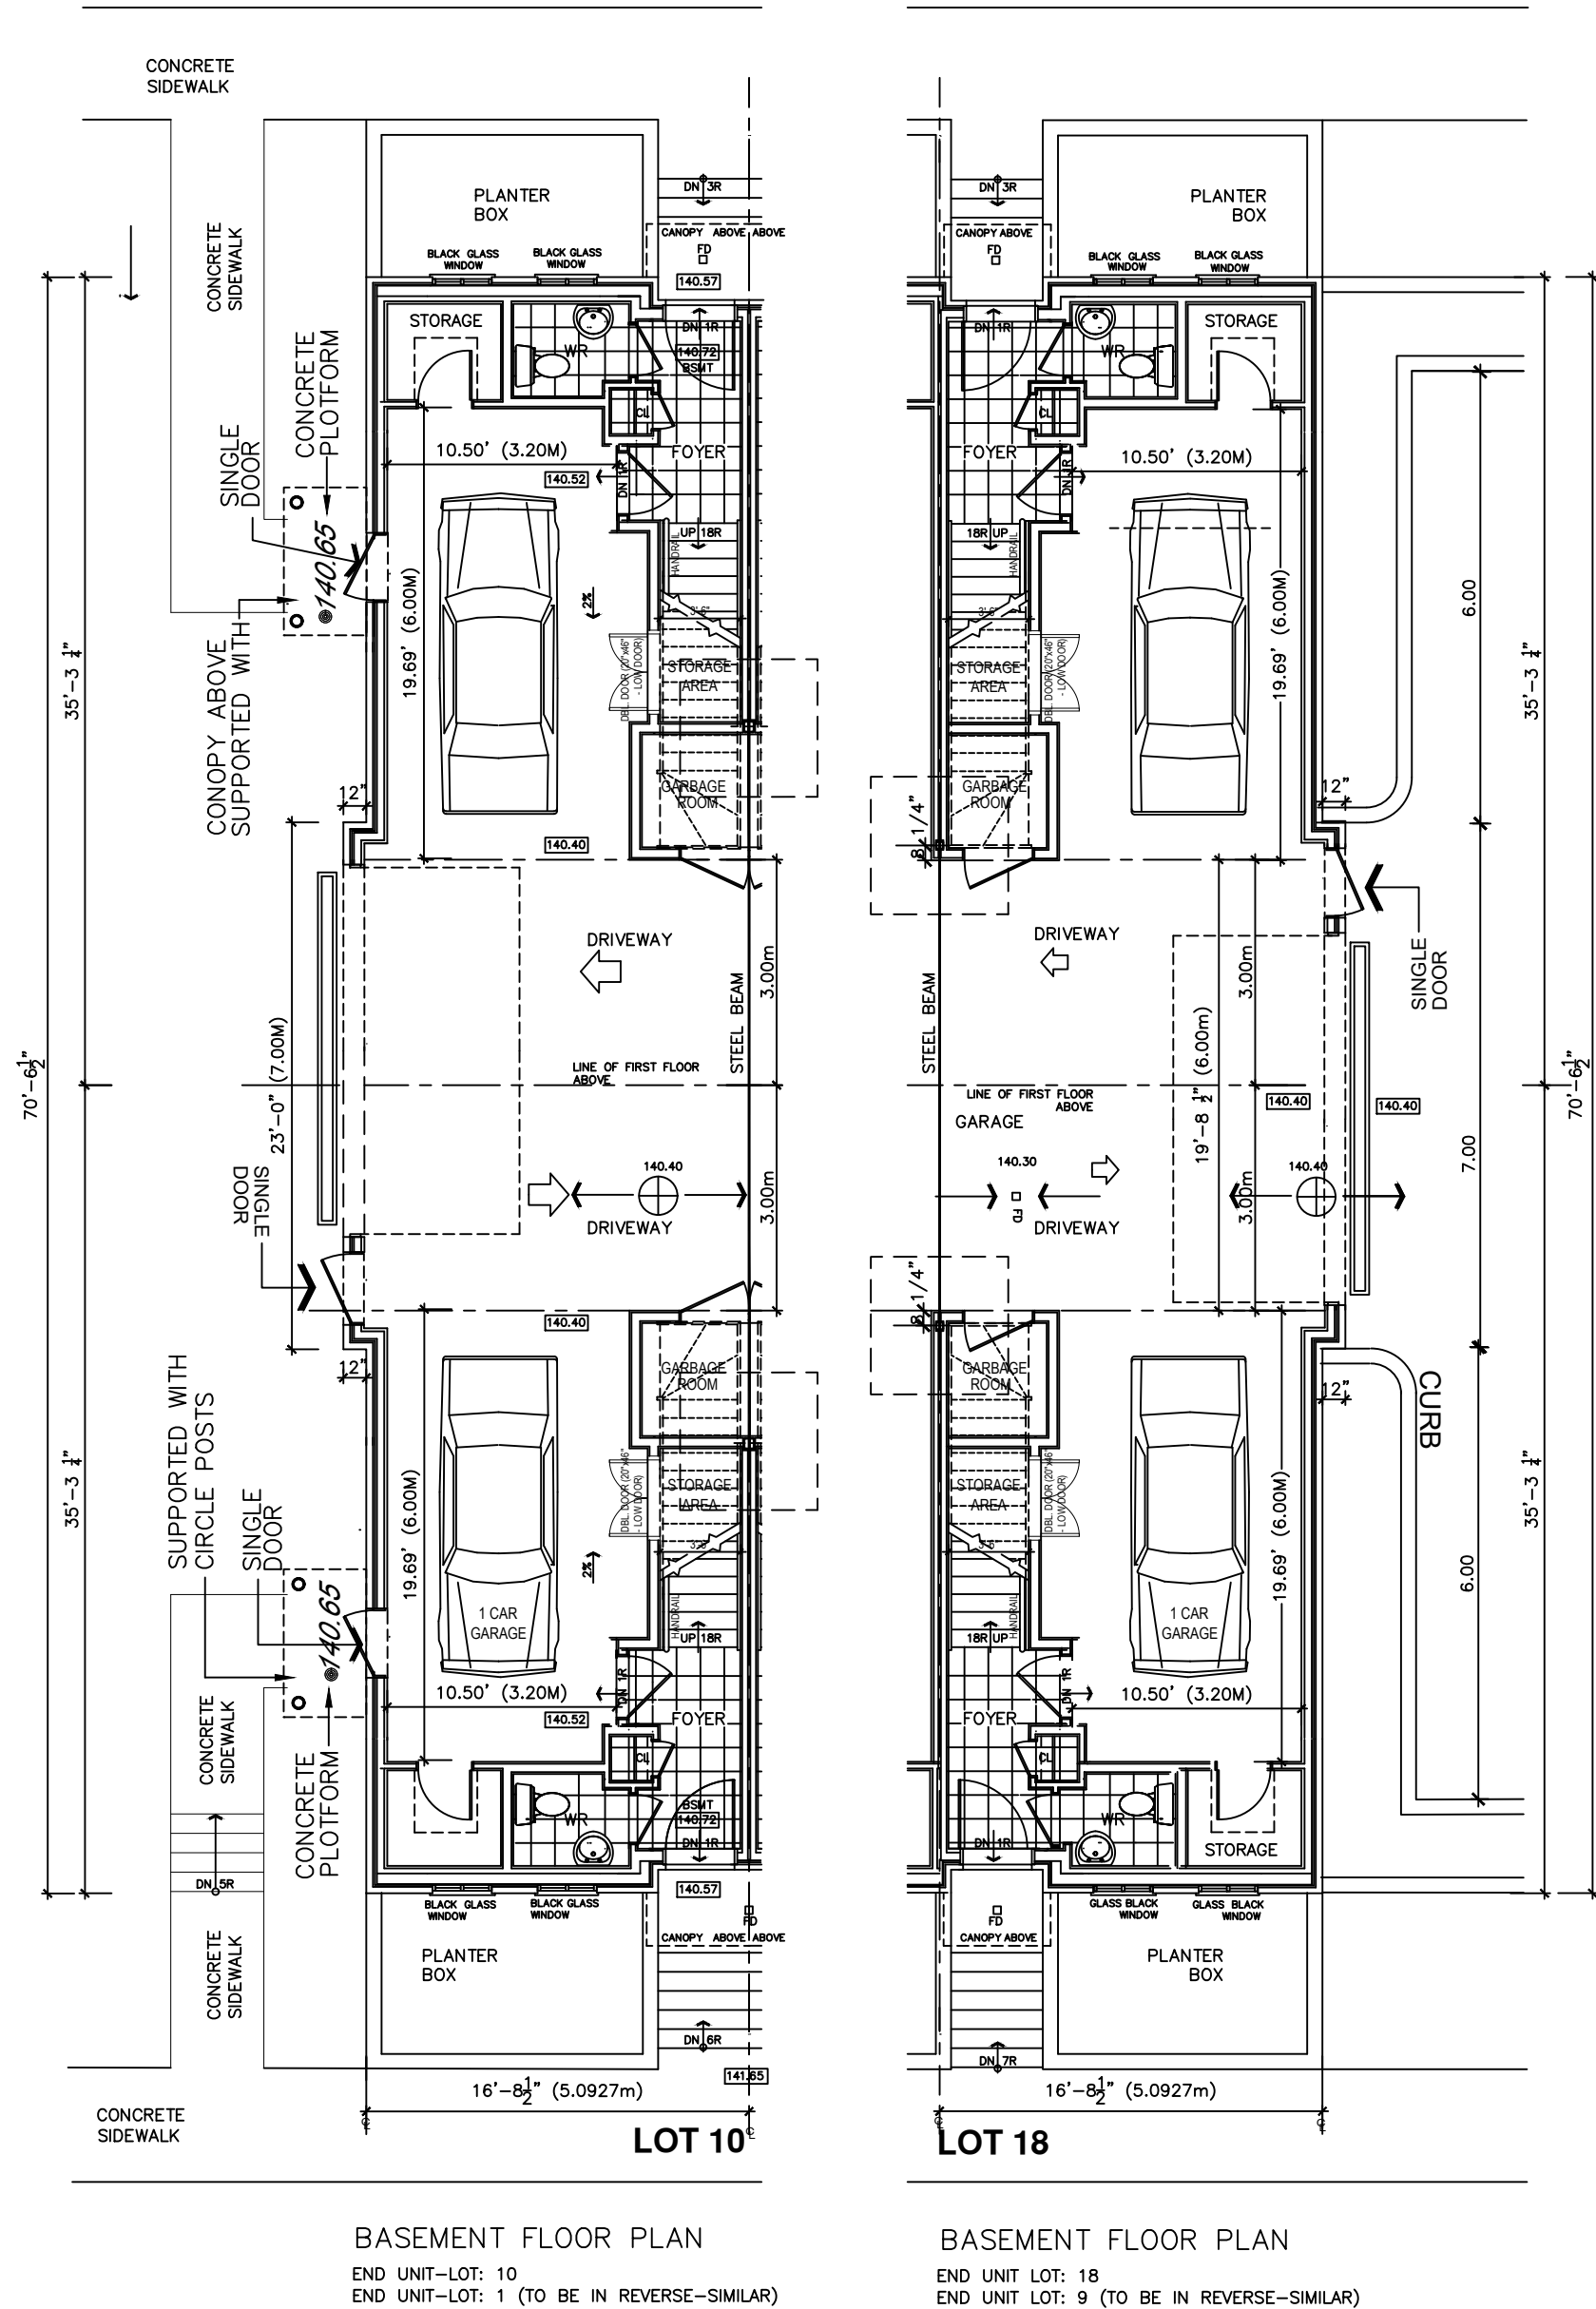

LOT #	1ST FLOOR	2ND FLOOR	3RD FLOOR	ROOF TOP FL.	GFA/LOT/FT ²	GFA/LOT/M ²
—	596.82 FT ²	596.82 FT ²	575.24 FT ²	83.60 FT ²	1,852.48 FT ²	172.16 M ²
—	563.27 FT ²	563.27 FT ²	543.15 FT ²	83.60 FT ²	1,753.29 FT ²	162.95 M ²
—	563.27 FT ²	563.27 FT ²	543.15 FT ²	83.60 FT ²	1,753.29 FT ²	162.95 M ²
—	563.27 FT ²	563.27 FT ²	543.15 FT ²	83.60 FT ²	1,753.29 FT ²	162.95 M ²
—	571.68 FT ²	571.68 FT ²	547.37 FT ²	83.60 FT ²	1,774.33 FT ²	164.90 M ²
—	571.68 FT ²	571.68 FT ²	547.37 FT ²	83.60 FT ²	1,774.33 FT ²	164.90 M ²
—	563.27 FT ²	563.27 FT ²	543.15 FT ²	83.60 FT ²	1,753.29 FT ²	162.95 M ²
—	596.82 FT ²	596.82 FT ²	575.24 FT ²	83.60 FT ²	1,852.48 FT ²	172.16 M ²
—	596.82 FT ²	596.82 FT ²	575.24 FT ²	83.60 FT ²	1,852.48 FT ²	172.16 M ²
—	563.27 FT ²	563.27 FT ²	543.15 FT ²	83.60 FT ²	1,753.29 FT ²	162.95 M ²
—	563.27 FT ²	563.27 FT ²	543.15 FT ²	83.60 FT ²	1,753.29 FT ²	162.95 M ²
—	563.27 FT ²	563.27 FT ²	543.15 FT ²	83.60 FT ²	1,753.29 FT ²	162.95 M ²
—	571.68 FT ²	571.68 FT ²	547.37 FT ²	83.60 FT ²	1,774.33 FT ²	164.90 M ²
—	571.68 FT ²	571.68 FT ²	547.37 FT ²	83.60 FT ²	1,774.33 FT ²	164.90 M ²
—	563.27 FT ²	563.27 FT ²	543.15 FT ²	83.60 FT ²	1,753.29 FT ²	162.95 M ²
—	596.82 FT ²	596.82 FT ²	575.24 FT ²	83.60 FT ²	1,852.48 FT ²	172.16 M ²
—	10,306.70 FT ²	10,306.70 FT ²	9,921.94 FT ²	1,504.80 FT ²	32,040.14 FT ²	2,977.70 M ²

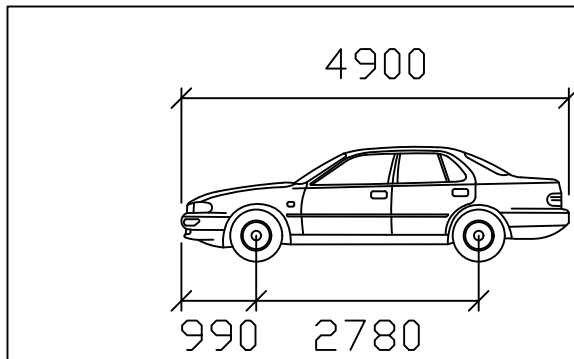

NO.	REVISIONS	DATE	BY
5	REVISED FOR ZONING APPROVAL	DEC. 05/2024	OP
4	REVISED FOR ZONING APPROVAL	DEC. 03/2024	OP
3	REVISED FOR ZONING APPROVAL	NOV. 15/2024	OP
2	ISSUED FOR ZONING APPROVAL	JAN. 19/2024	OP
1	FOR REVIEW	DEC. 21/2021	OP

CONTRACTOR SHALL CHECK AND VERIFY ALL DIMENSIONS AND REPORT ANY DISCREPANCIES TO THE DESIGNER BEFORE PROCEEDING WITH THE WORK. DO NOT SCALE THE DRAWINGS.

PROJECT
18-UNIT BACK TO BACK TOWNHOMES
417,419 BURNHAMTHORPE ROAD
ONTARIO


SCALE 1/8"=1'-0"

DRAWING TITLE


OWNER DEVELOPER

6-202A Oakdale Road,
North York, Ontario
M3N 2S5

DESIGNED AND PREPARED BY CHECKED BY DATE ISSUED	O P ottopalfy@outlook.com J Di Ciano DEC. 21/2021 DEC. 05/2024	PROJECT NO 2021-12 DRAWING NO PROT 11 417 Bh-A-4-18 unit TH-typ-fi-plans-3
--	---	--

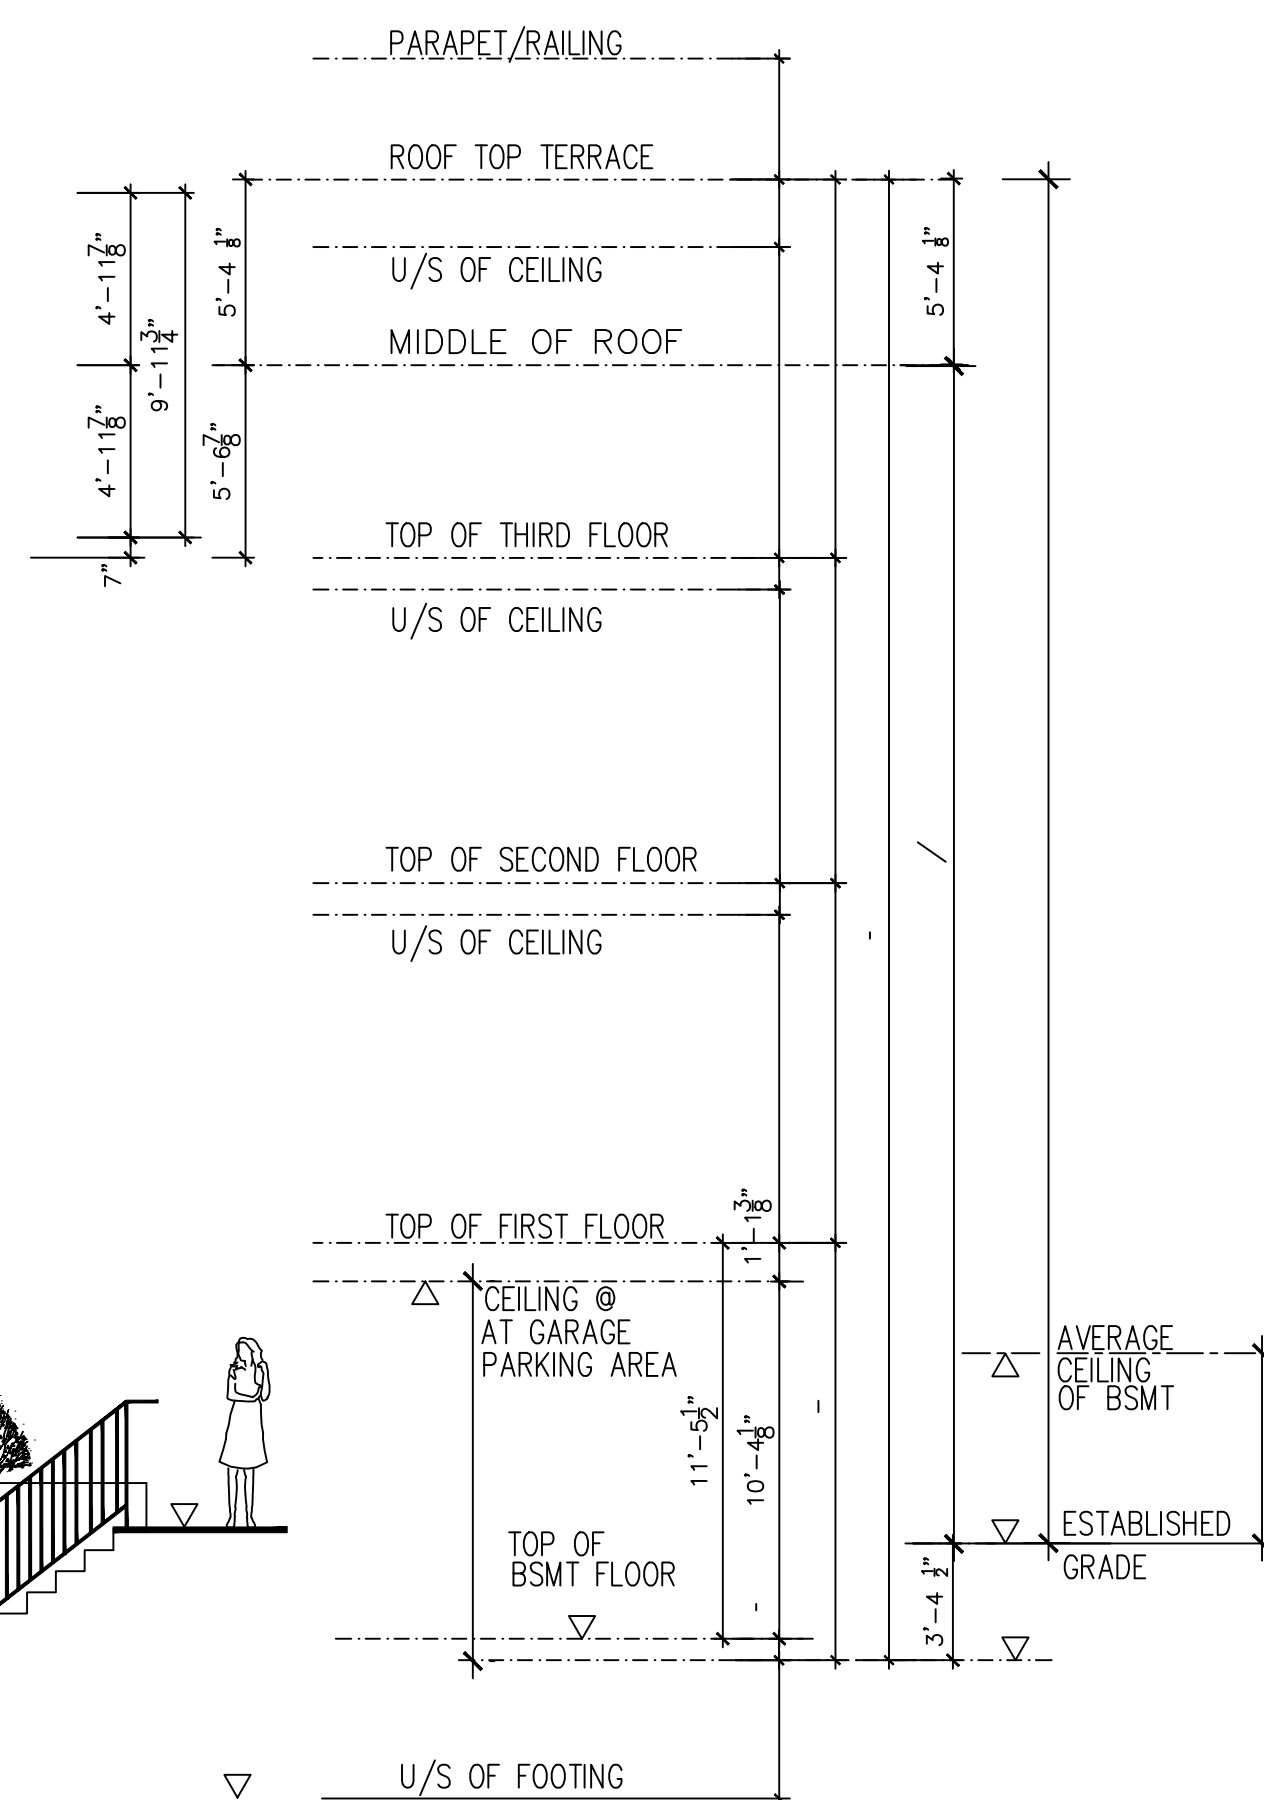

A horizontal section line with two circles at its left end. The first circle contains the text "A - A". To the right of the circles, the text "SCALE 3/16\"=1'-0\"" is written.

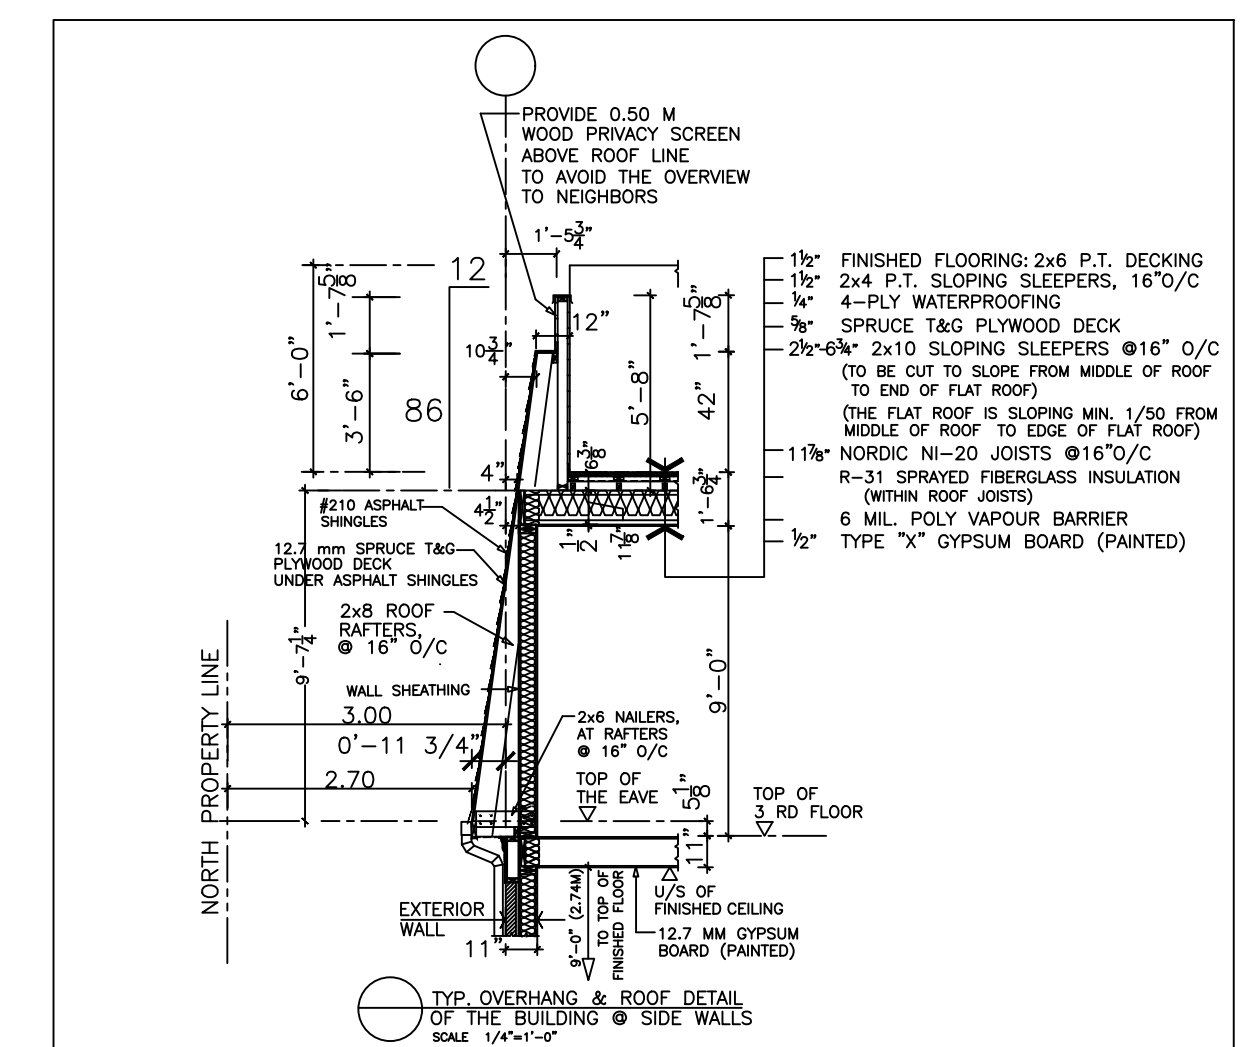

SB-3 FIRE AND SOUND RESISTANCE OF BUILDING ASSEMBLIES				SB-3 FIRE AND SOUND RESISTANCE OF BUILDING ASSEMBLIES			
SUPPLEMENTARY STANDARD SB-3				SUPPLEMENTARY STANDARD SB-3			
FIRE AND SOUND RESISTANCE OF WALLS				FIRE AND SOUND RESISTANCE OF WALLS			
TYPE OF WALL	WALL THICKNESS	DESCRIPTION	WALL RATING	TYPE OF WALL	WALL THICKNESS	DESCRIPTION	WALL RATING
1. CONCRETE	4 in.	1. 4" THICK CONCRETE	2h	BR	4 in.	1. 4" THICK CONCRETE	2h
2. CONCRETE	6 in.	2. 6" THICK CONCRETE	2h	BR	6 in.	2. 6" THICK CONCRETE	2h
3. CONCRETE	8 in.	3. 8" THICK CONCRETE	2h	BR	8 in.	3. 8" THICK CONCRETE	2h
PROPOSED
18-UNIT BACK TO BACK TOWNHOMES

417,419 BURNHAMTHORPE ROAD
ONTARIO

SCALE



3/16"=1'-0"

DRAWING TITLE

OWNER DEVELOPER		
16-202A Oakdale Road, North York, Ontario M3N 2S5		


DESIGNED AND PREPARED BY	O P ottopalfy@outlook.com	PROJECT NO 2021-12
CHECKED BY	J Di Ciano	
DATE	DEC. 30/2021	DRAWING NO
ISSUED	DEC. 03/2024	PROF 316 417 B-45-18 TH section-details

CONTRACTOR SHALL CHECK AND VERIFY ALL DIMENSIONS AND REPORT ANY DISCREPANCIES TO THE DESIGNER BEFORE PROCEEDING WITH THE WORK. DO NOT SCALE THE DRAWINGS.

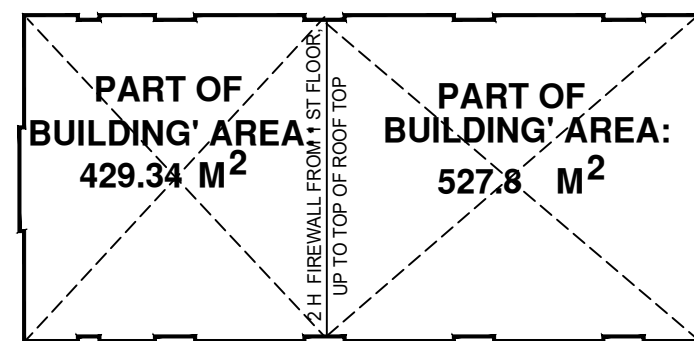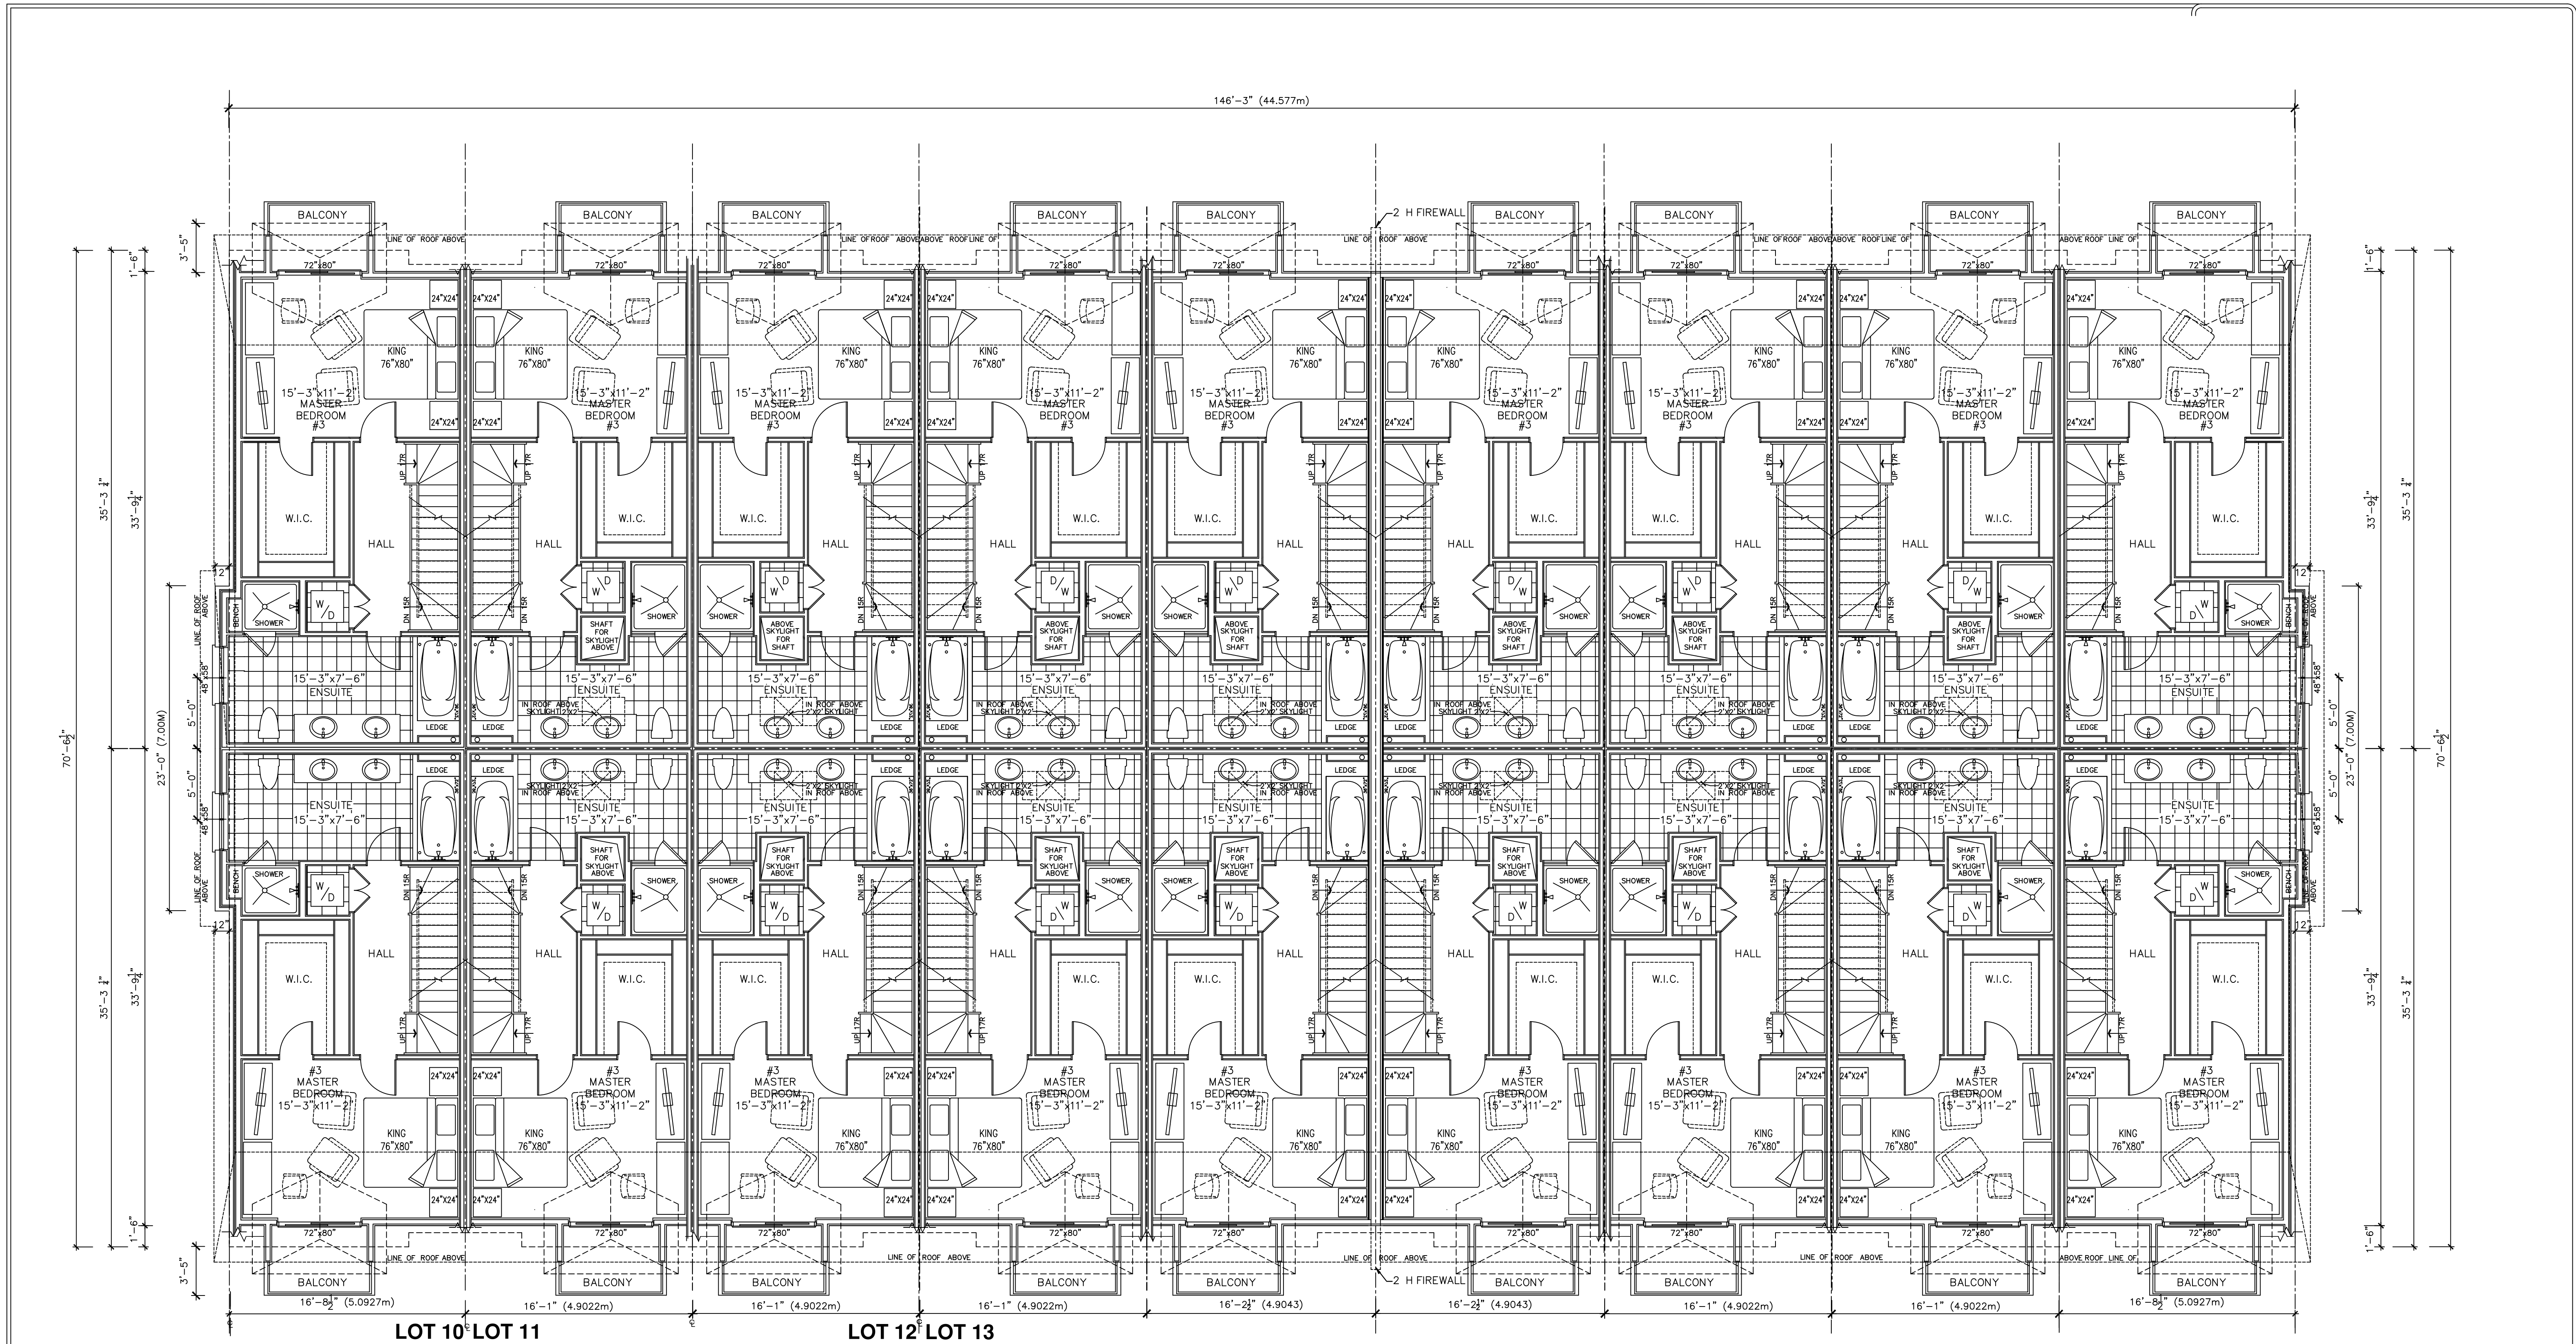

TOTAL BUILDING'S AREA: 957.14 M²

1 3RD FLOOR BLOCK PLAN
A-3/4 SCALE 3/16"=1'-0"

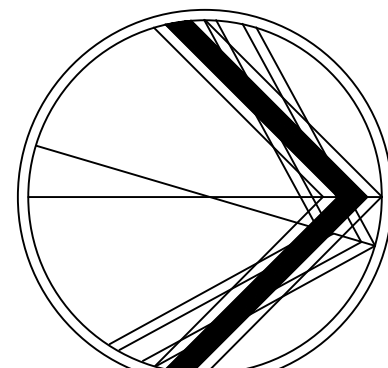

3	REVISED FOR ZONING APPROVAL	DEC.03/2024	OP
2	ISSUED FOR ZONING APPROVAL	JAN.24/2024	OP
1	FOR REVIEW	JAN.02/2022	OP
NO	REVISIONS	DATE	BY
CONTRACTOR SHALL CHECK AND VERIFY ALL DIMENSIONS AND REPORT ANY DISCREPANCIES TO THE DESIGNER BEFORE PROCEEDING WITH THE WORK. DO NOT SCALE THE DRAWINGS.			

PROJECT	PROPOSED 18-UNIT BACK TO BACK TOWNHOMES 417,419 BURNHAMTHORPE ROAD ONTARIO
SCALE	3/16"=1'-0"
DRAWING TITLE	

OWNER DEVELOPER	6-202A Oakdale Road, North York, Ontario M3N 2S5
DESIGNED AND PREPARED BY	O P ottopalfy@outlook.com
CHECKED BY	J Di Ciano
DATE	JAN.02/2022
ISSUED	DEC. 03/2024
PROJECT NO	2021-12
DRAWING NO	PROT 316
417-BN-A-3/4-18 unit TH-3rd fl-block-plan	