Appendix B: Floor Plan of Leased Premises[3]

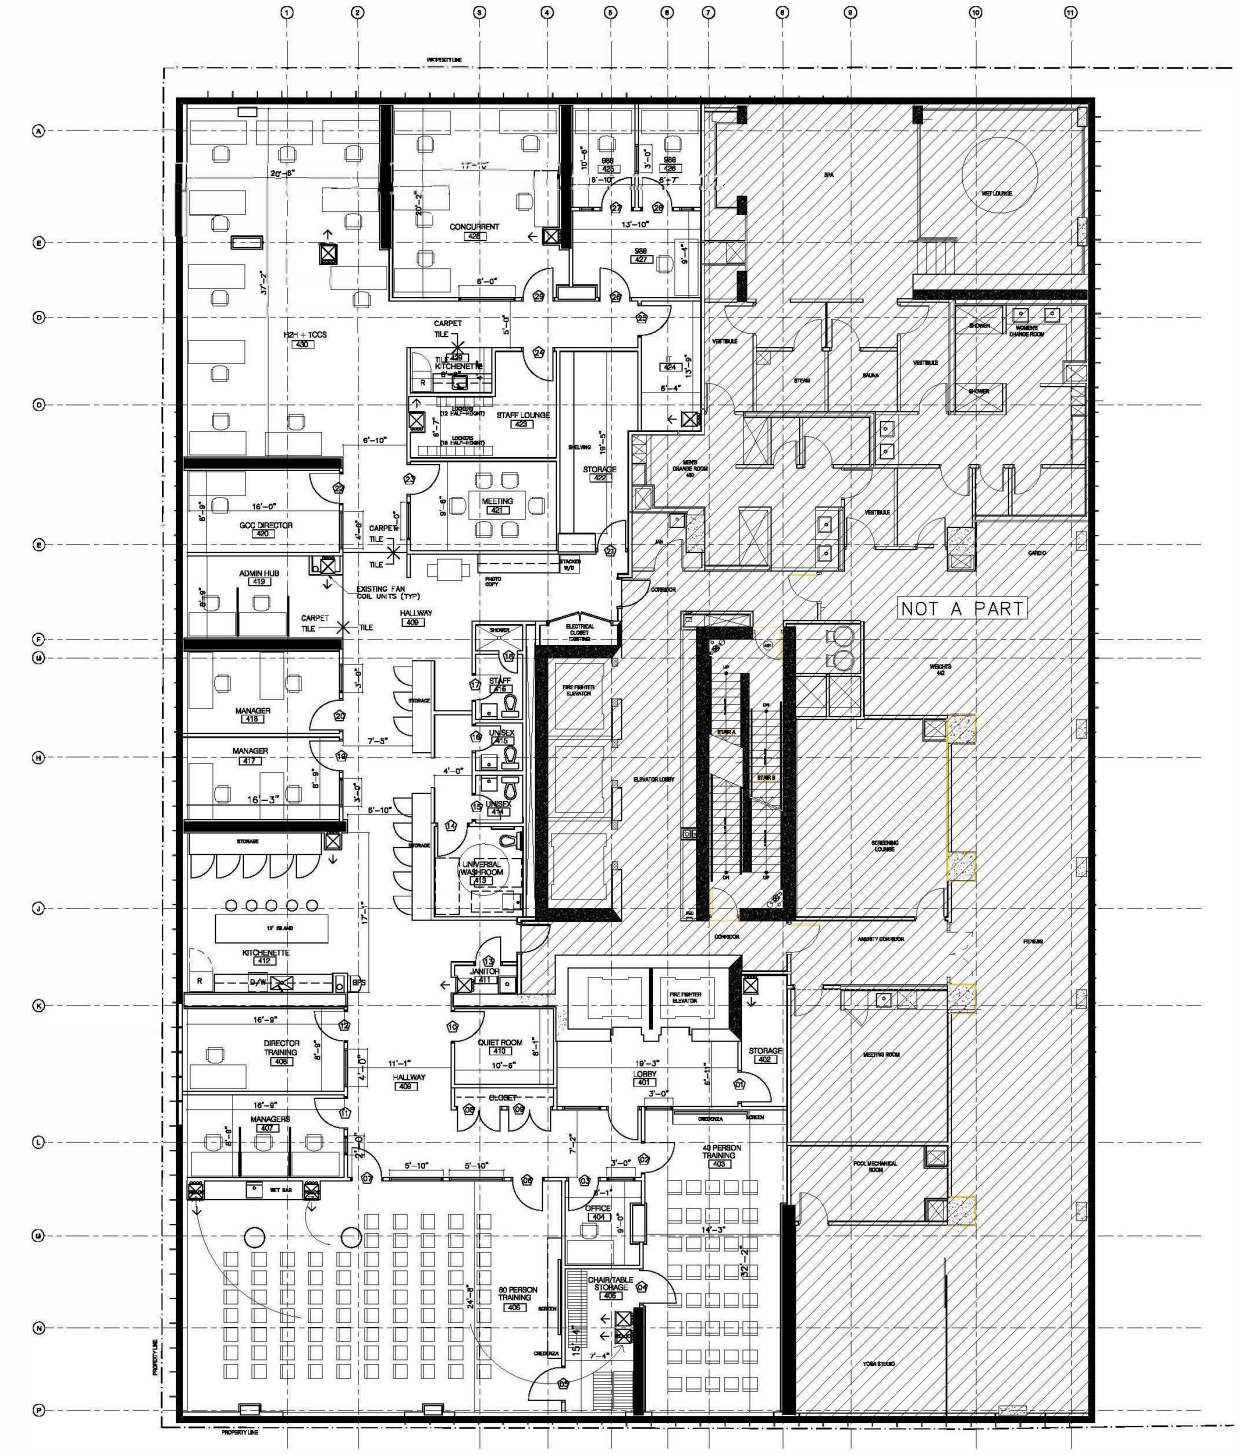

[3] Floor plan is not final and is subject to change.