APPROVED - J.TANAGON/TS 06/04/2025

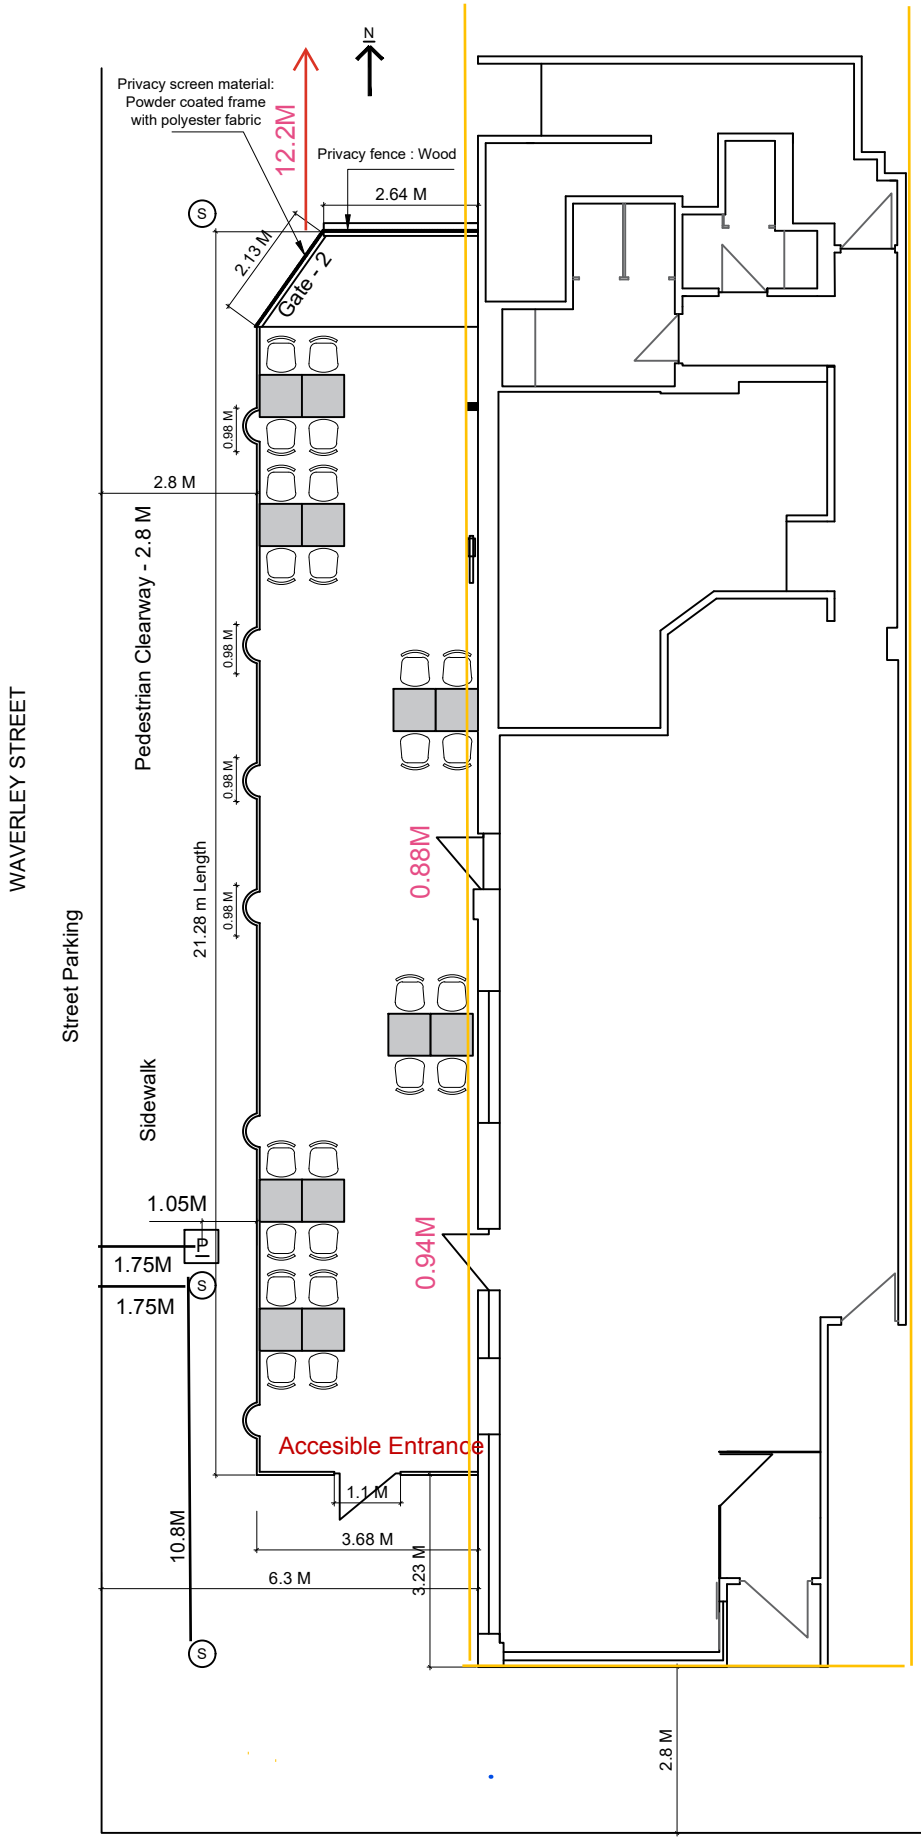

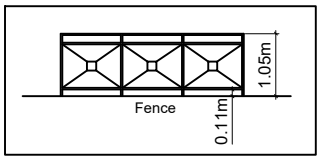

LEGEND	
P	Parking Metre
S	Sign Post
	Chair
	Table
	Fence - 1.05 m ht.
	Disconnected water services
	Gas Meter
	Privacy Screen - upto 1.737m ht

Proposed Patio Area = 78.31m2

Property Line in Yellow

Tiarre's Brunch & Bistro Inc.

1980 Queen St. E, Toronto ON M4L 1J2