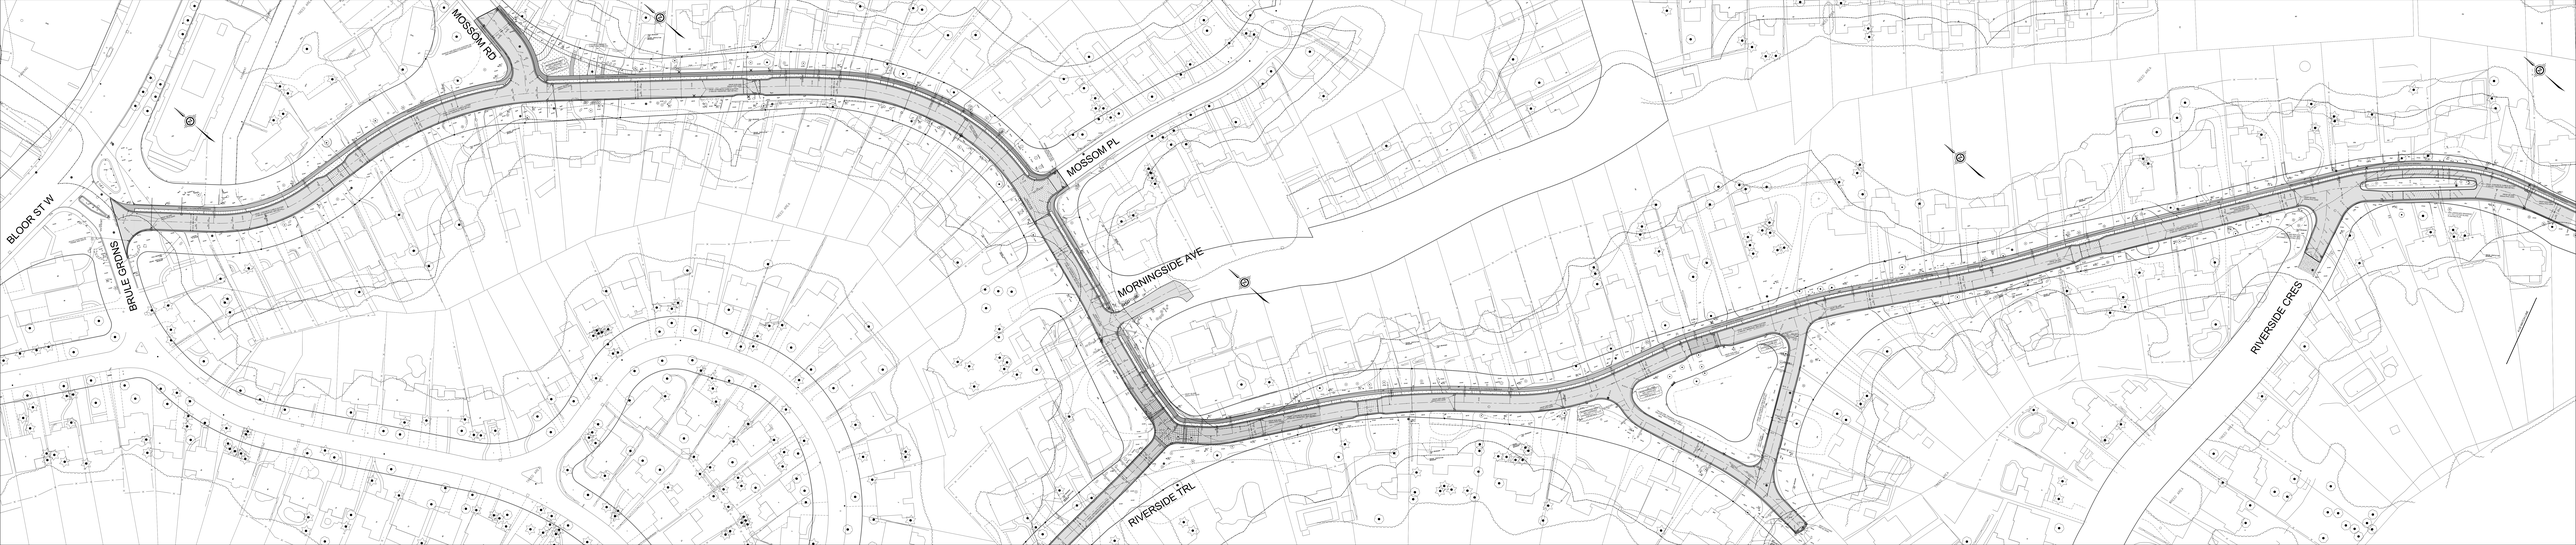
MOSSOM RD
BLOOR ST W
BRULE GROVE
MOSSOM PL
MORNINGSIDE AVE
RIVERSIDE TRL
RIVERSIDE CRES