① 150mm concrete slab

② granular 'A'

③ geotextile as specified by soil cell manufacturer

④ soil cells as approved by the City of Toronto

⑤ geogrid as specified by soil cell manufacturer

⑥ granular 'A' backfill

⑦ soil as specified

⑧ 100 x 300 unit paver as specified

⑨ 100mm trench drain detail in progress*

⑩ concrete or stone curb as specified detail in progress*

⑪ tree planting area

⑫ compacted or undisturbed soil

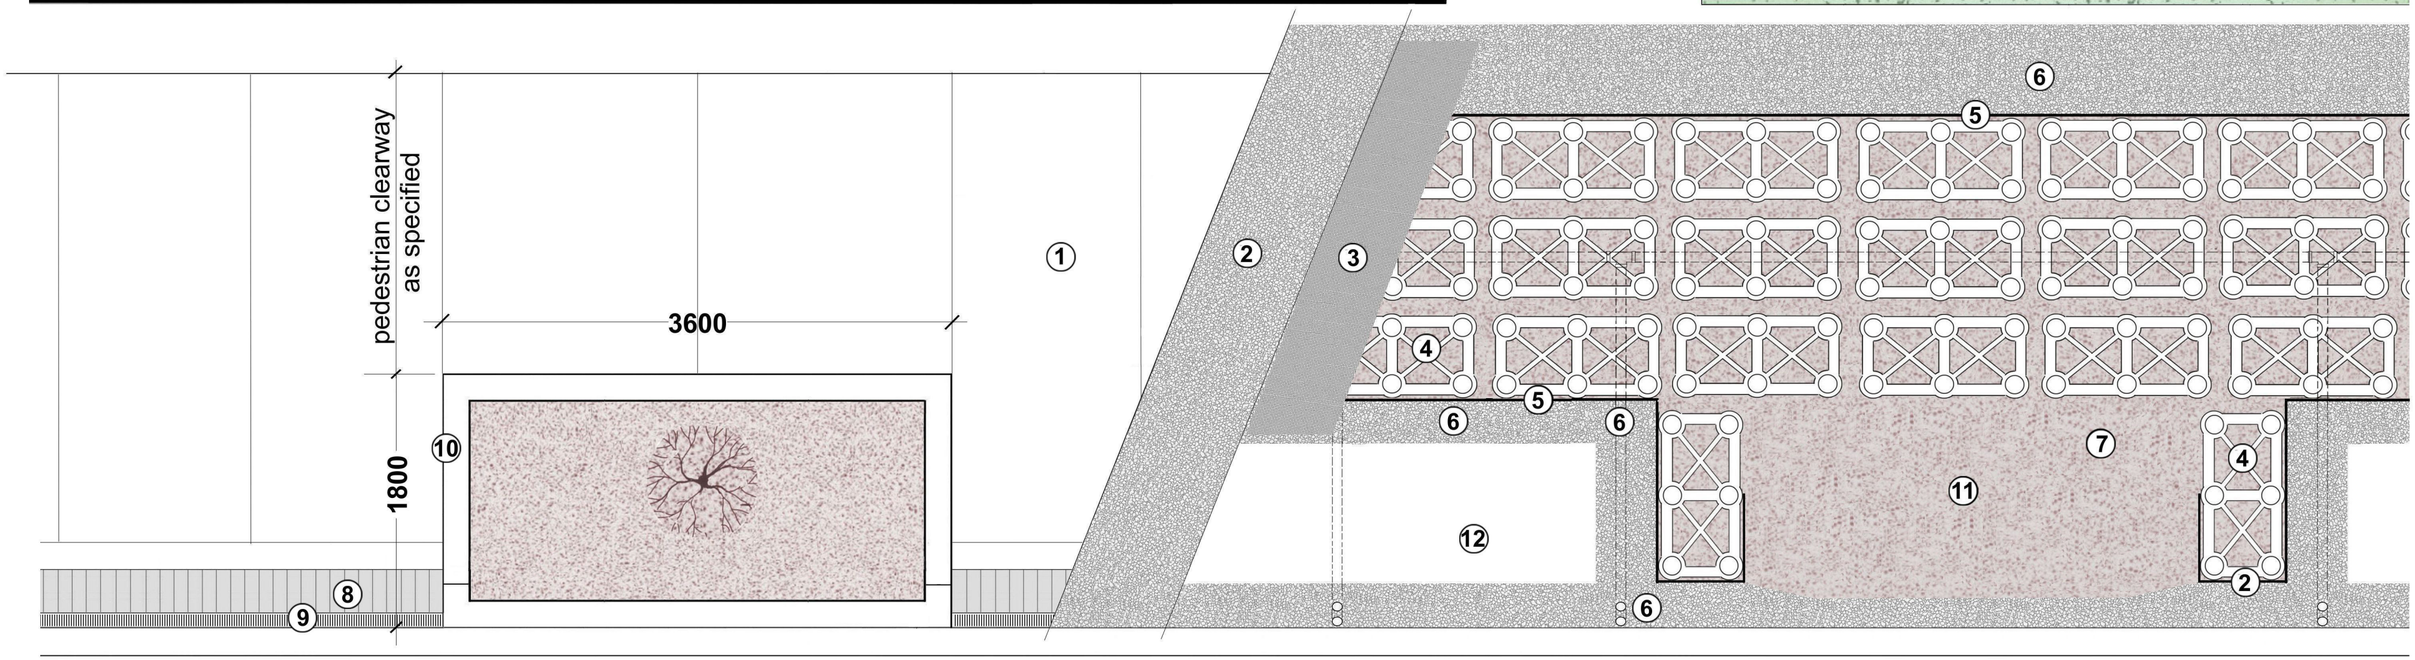

recommended spacing **9.0** M

*Contact project manager for details

Tree Planting Details **T - CIP series**	**assembly plan**	Date: June 2016 Revised: Dwg. by: PS	TORONTO **T-CIP 1.0 -2a**