

- ① 150mm concrete slab

② granular 'A'

③ geotextile as specified by soil cell manufacturer

④ soil cells as approved by the City of Toronto

⑤ geogrid as specified by soil cell manufacturer

⑥ granular 'A' backfill

⑦ soil as specified



⑧ 100 x 300 unit paver as specified

⑨ 100mm trench drain detail in progress*

⑩ iron fence as specified detail in progress*

⑪ tree planting area

⑫ compacted or undisturbed soil

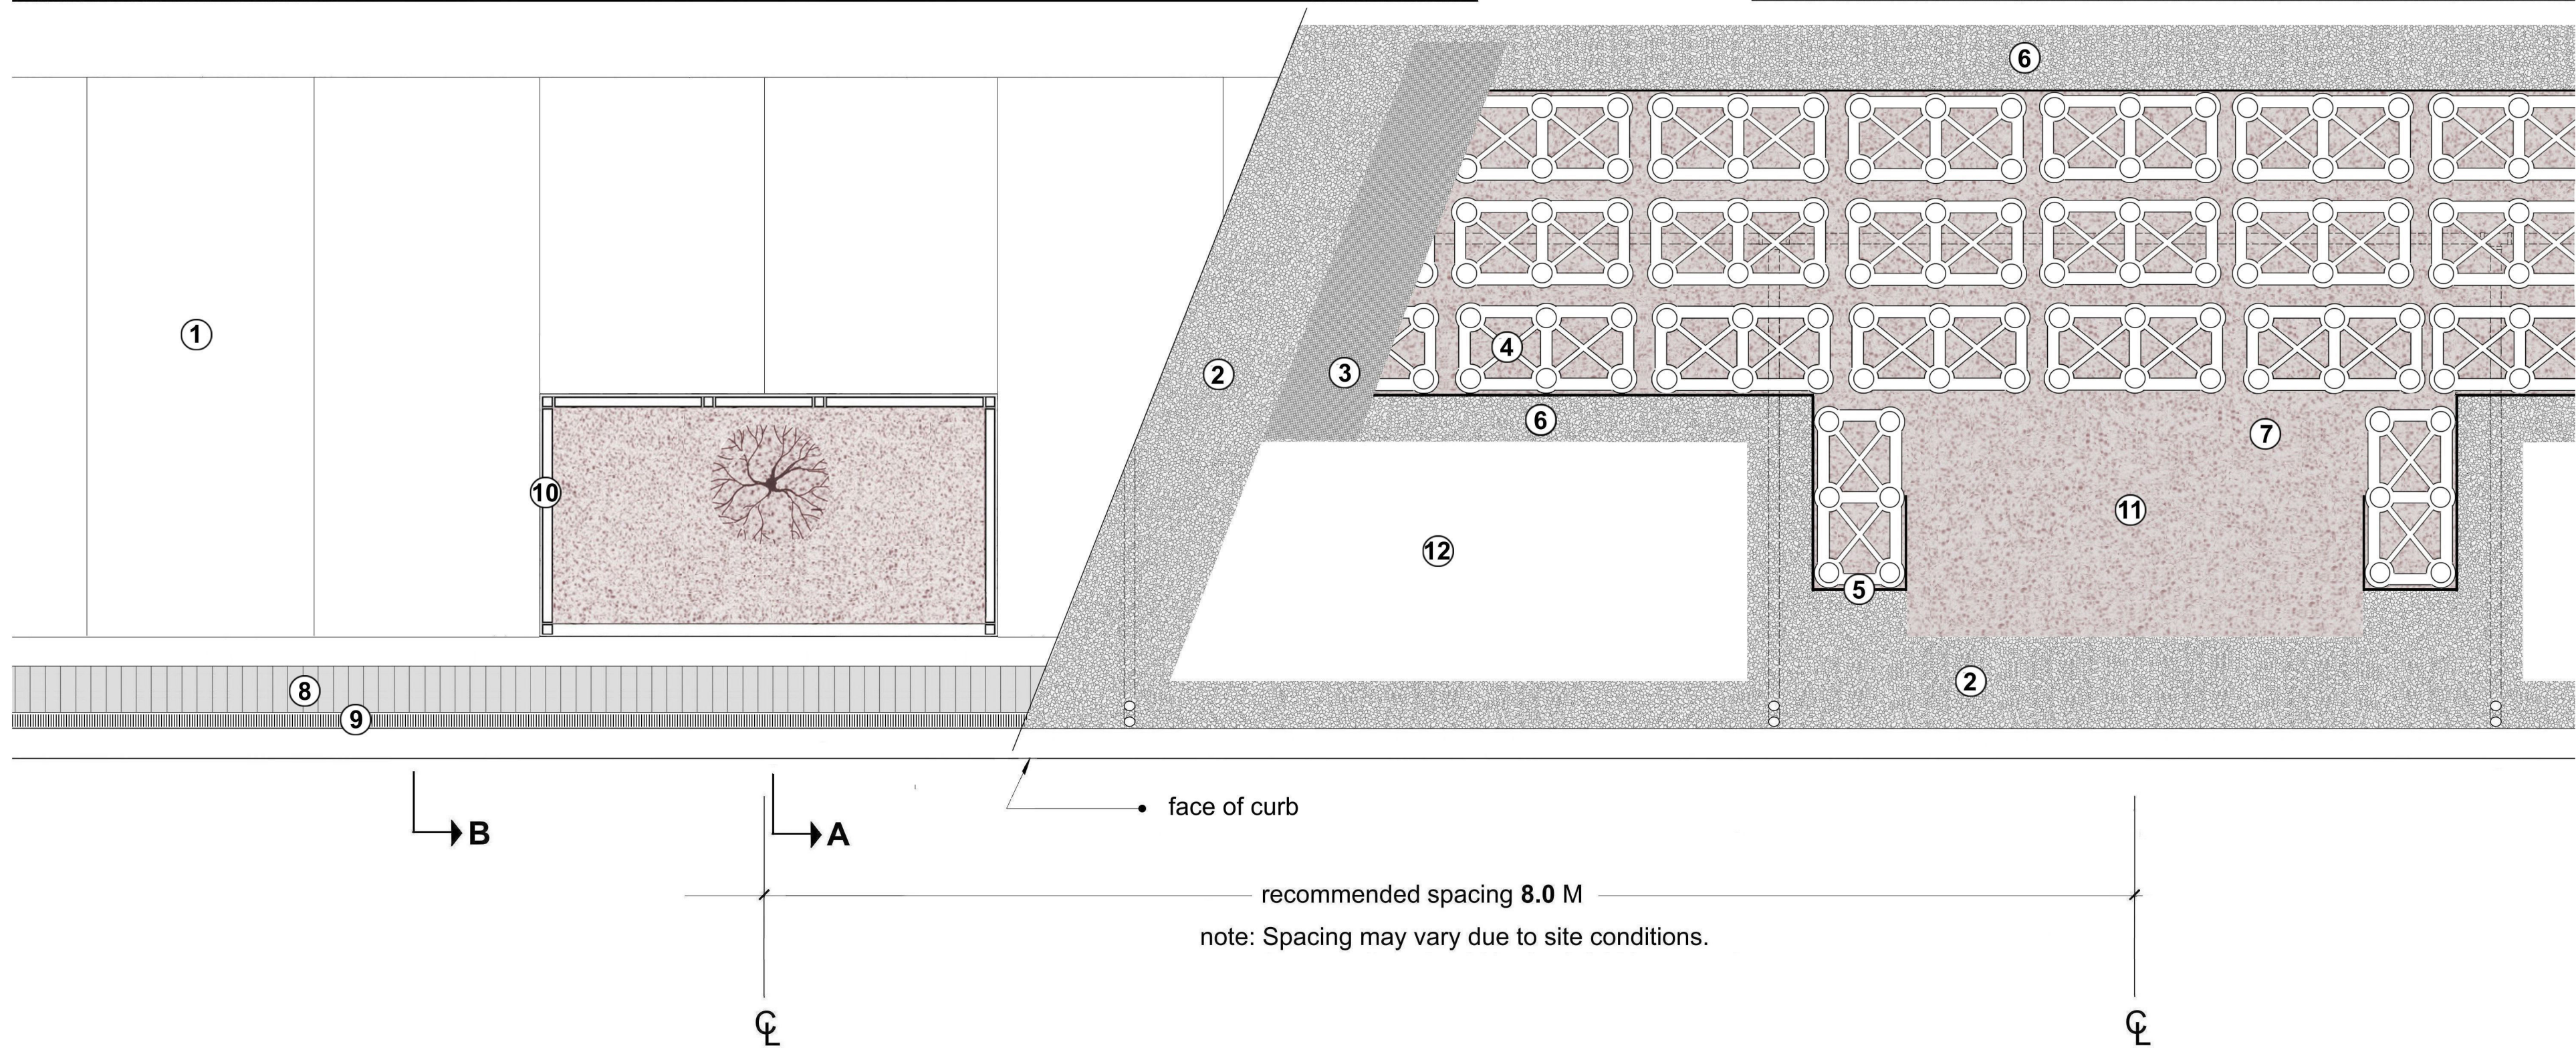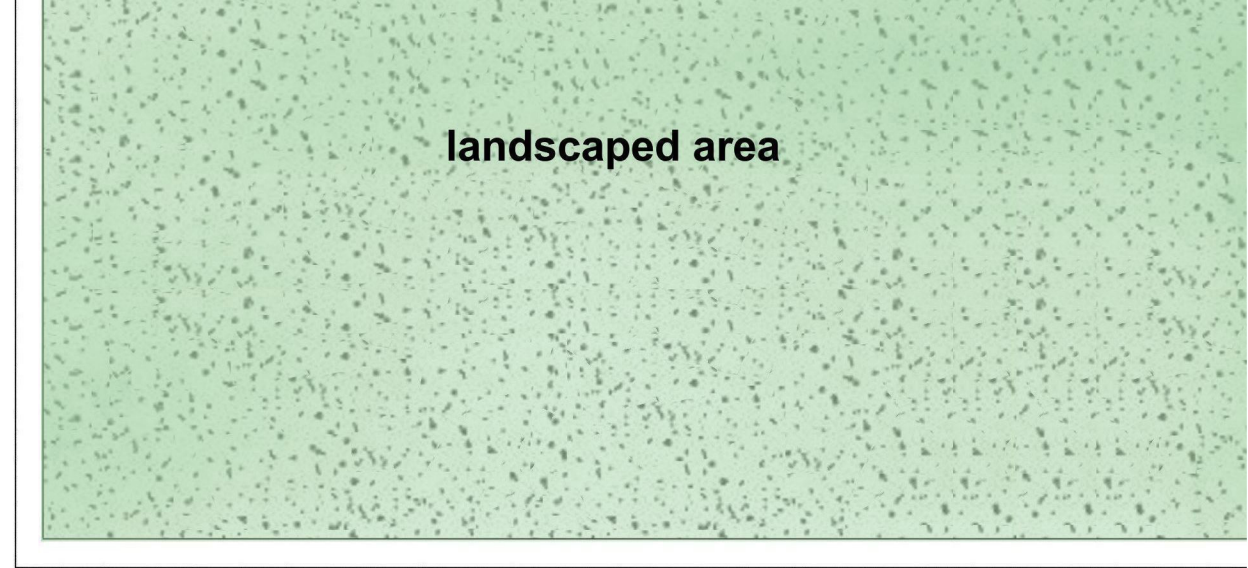

*Contact project manager for details

Tree Planting Details	assembly plan	Date: June 2016	 T - CIP - 3.0 - 2a
		Revised:	
		Dwg. by: PS	
T - CIP series			