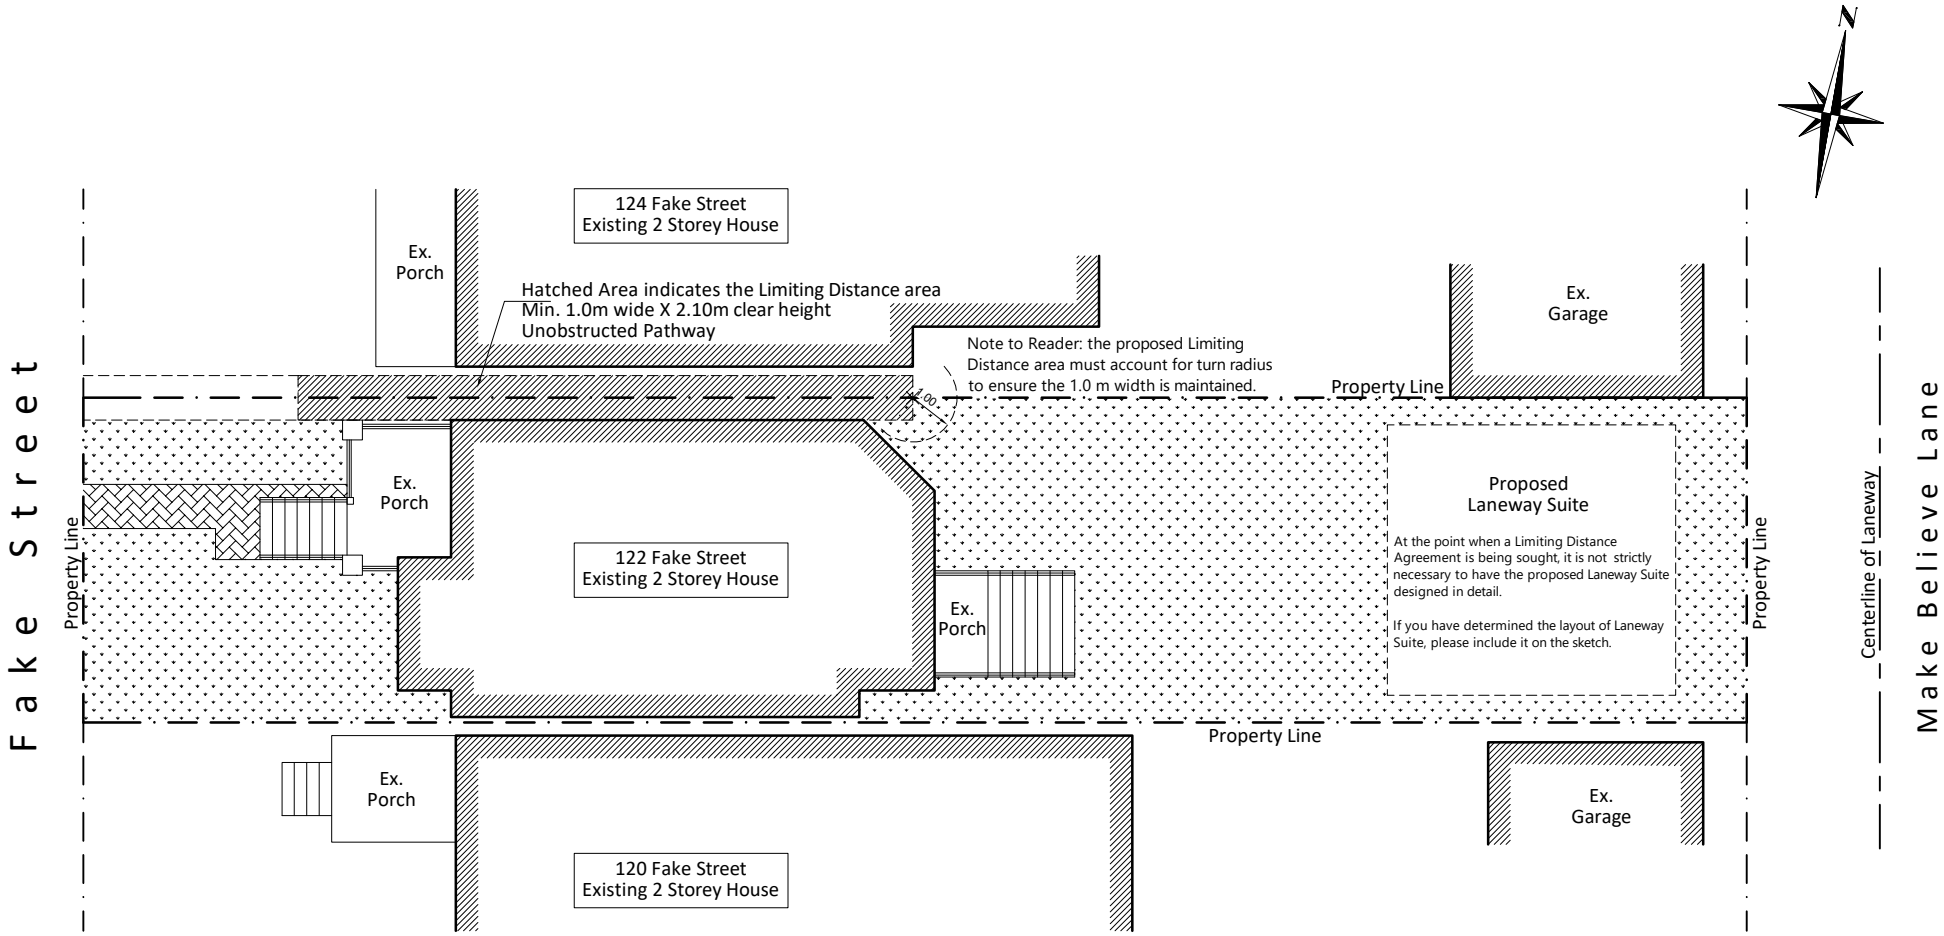


Example Sketch for Laneway Suite Access Limiting Distance Agreement