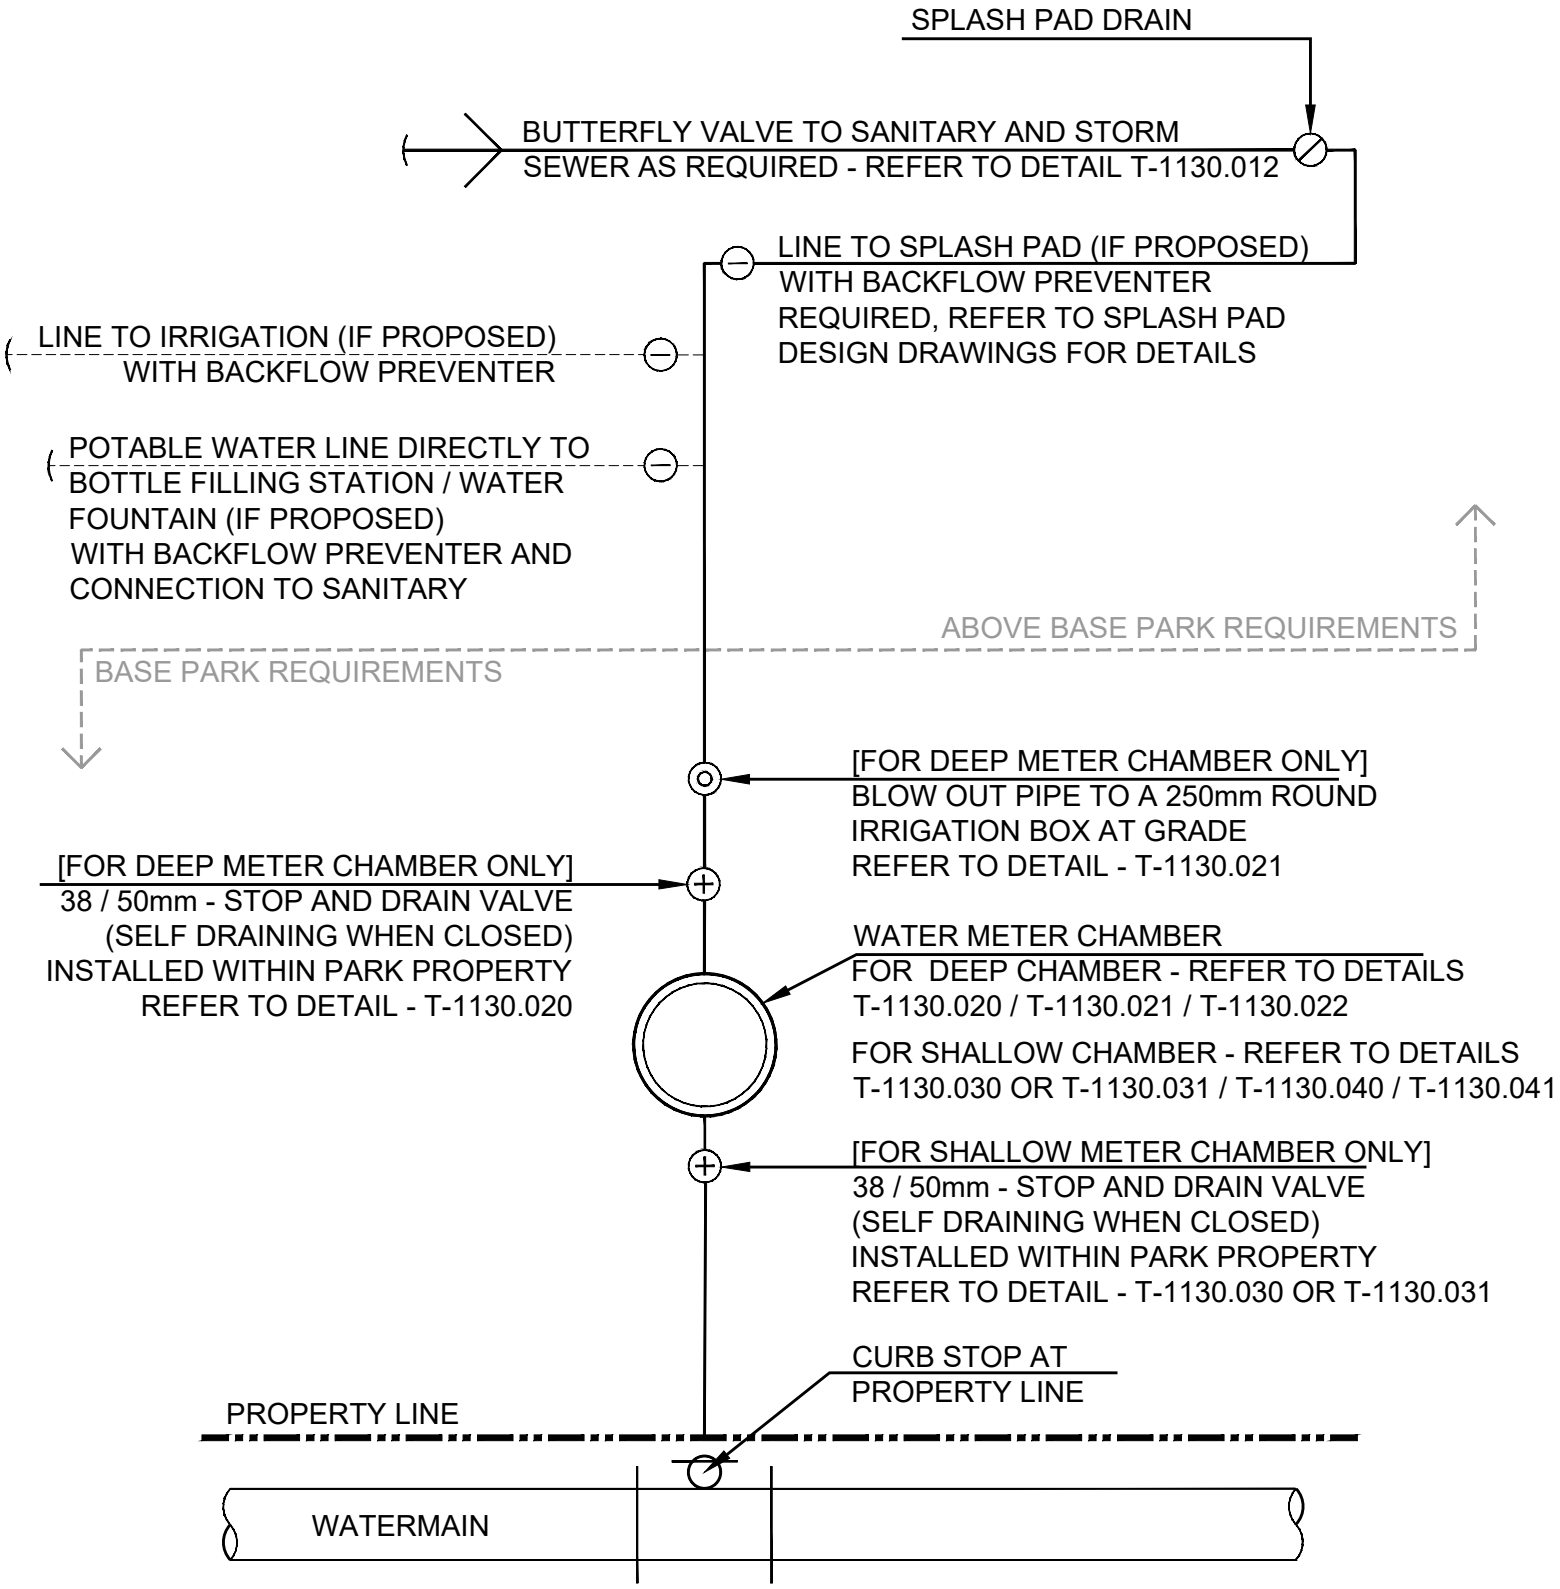

TORONTO	PARKS, FORESTRY & RECREATION STANDARD DRAWING	REV 0	MAR 2021
	WATER SERVICE SCHEMATIC FOR PARK AMENITIES	**T-1130.010**	
		NTS	SHEET 1