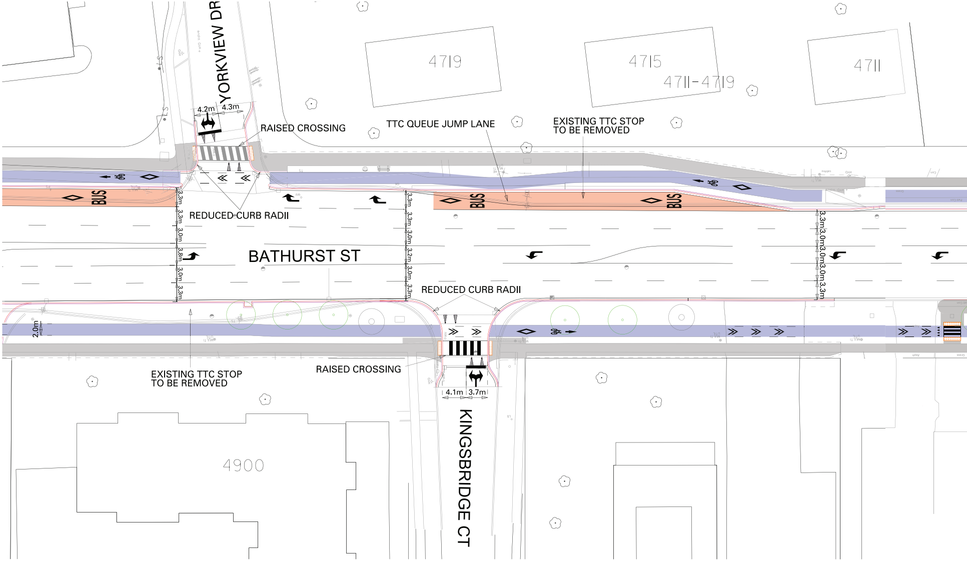
YORKVIEW DR
4.2m
4.3m
RAISED CROSSING
TTC QUEUE JUMP LANE
EXISTING TTC STOP
TO BE REMOVED
4719
4715
4711-4719
4711
BUS
BUS
BUS
REDUCED CURB RADII
BATHURST ST
3.3m
3.3m
3.0m
3.8m
3.0m
3.3m
3.3m
3.3m
3.0m
3.2m
3.0m
3.3m
3.3m
3.0m
3.0m
3.0m
3.3m
2.0m
REDUCED CURB RADII
RAISED CROSSING
EXISTING TTC STOP
TO BE REMOVED
4.1m
3.7m
KINGSBRIDGE CT
4900

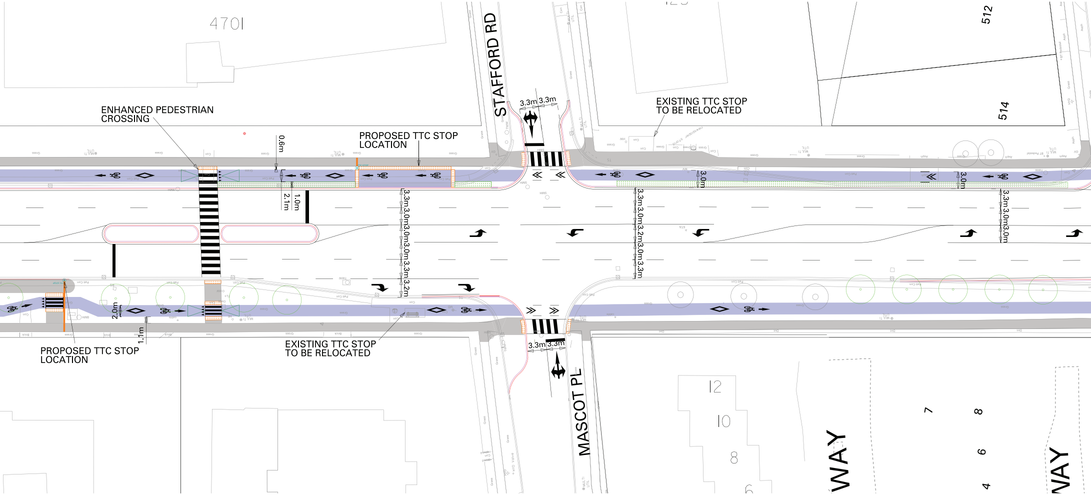
4701
STAFFORD RD
512
514
ENHANCED PEDESTRIAN CROSSING
0.6m
PROPOSED TTC STOP LOCATION
3.3m
3.3m
EXISTING TTC STOP TO BE RELOCATED
3.0m
3.0m
2.1m
1.0m
3.3m 3.0m 3.0m 3.0m 3.3m 3.2m
3.3m 3.0m 3.2m 3.0m 3.3m 3.3m
3.3m 3.0m 3.0m
2.0m
1.1m
PROPOSED TTC STOP LOCATION
EXISTING TTC STOP TO BE RELOCATED
3.3m
3.3m
MASCOT PL
12
10
8
6
WAY
7
8
6
4
WAY

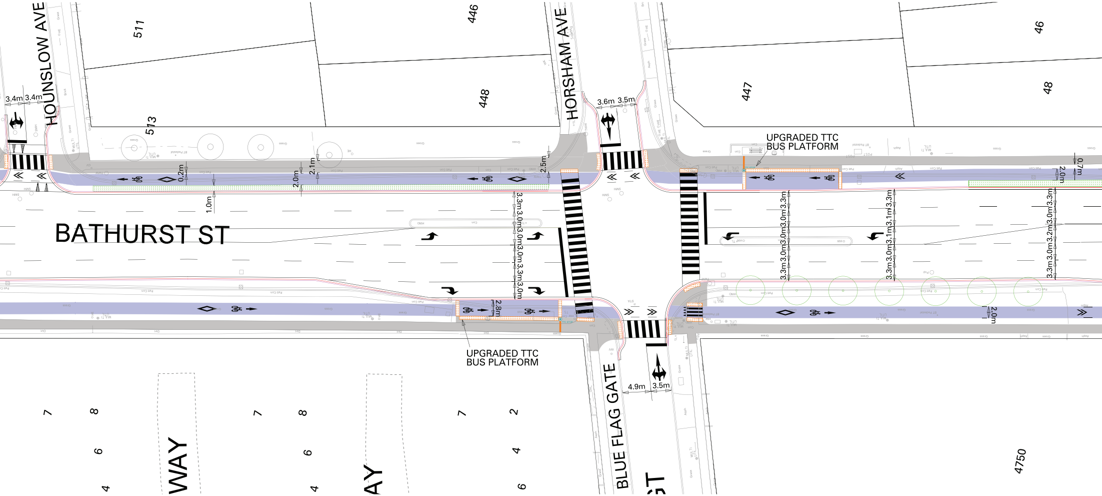
HOUNSLOW AVE
HORSHAM AVE
BATHURST ST
BLUE FLAG GATE
WAY
AY
GT
511
513
446
448
447
46
48
4750
7
8
6
4
7
8
6
4
7
2
4
6
3.4m
3.4m
3.6m
3.5m
4.9m
3.5m
0.2m
2.0m
2.1m
1.0m
2.5m
2.8m
0.7m
2.0m
2.0m
3.3m
3.0m
3.0m
3.0m
3.3m
3.0m
3.3m
3.0m
3.0m
3.3m
3.3m
3.0m
3.1m
3.3m
3.3m
3.0m
3.2m
3.0m
3.3m
UPGRADED TTC BUS PLATFORM
UPGRADED TTC BUS PLATFORM

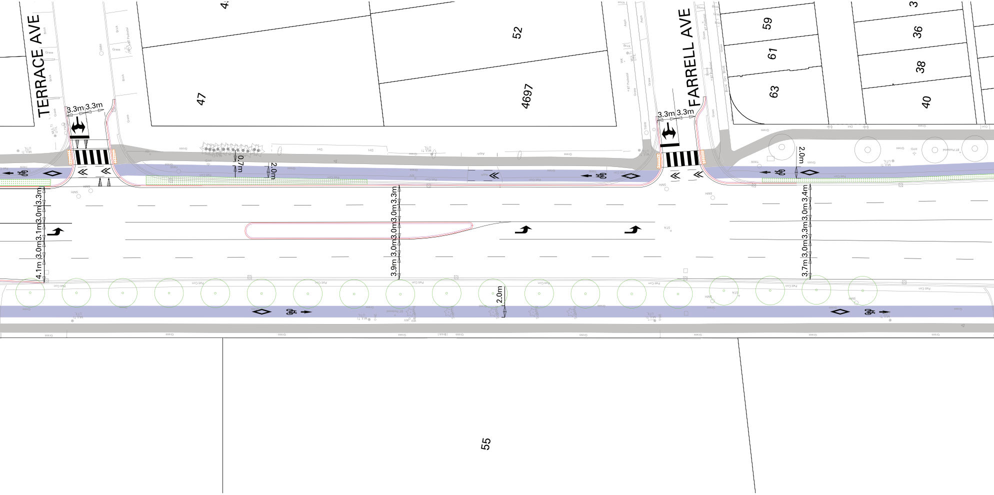
TERRACE AVE
FARRELL AVE
47
52
4697
59
61
63
3
36
38
40
55
3.3m
3.3m
3.3m
3.3m
0.7m
2.0m
2.0m
2.0m
3.3m
3.0m
3.1m
3.0m
4.1m
3.3m
3.0m
3.0m
3.0m
3.9m
3.4m
3.0m
3.3m
3.0m
3.7m
Grass
Brick
SMH
MULTI UTL
TWW
HYD
Dirt
Asph
Patt Con
STA

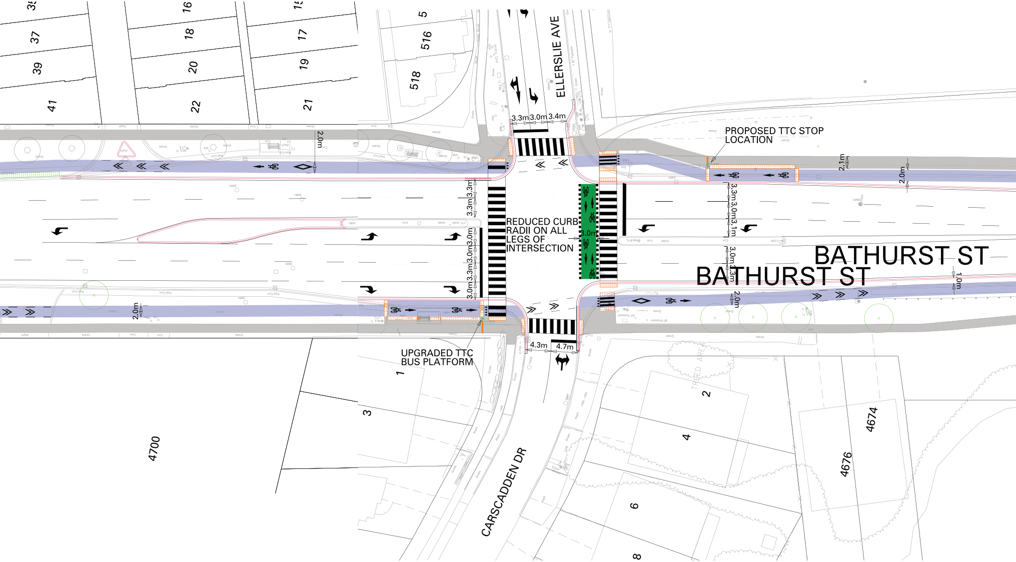
ELLERSLIE AVE
BATHURST ST
BATHURST ST
CARSCADDEN DR
PROPOSED TTC STOP LOCATION
UPGRADED TTC BUS PLATFORM
REDUCED CURB RADII ON ALL LEGS OF INTERSECTION
3.3m
3.0m
3.4m
4.3m
4.7m
2.0m
2.1m
1.0m
3.1m
37
39
41
16
18
20
22
17
19
21
5
516
518
1
3
2
4
6
8
4674
4676
4700
TREED AREA

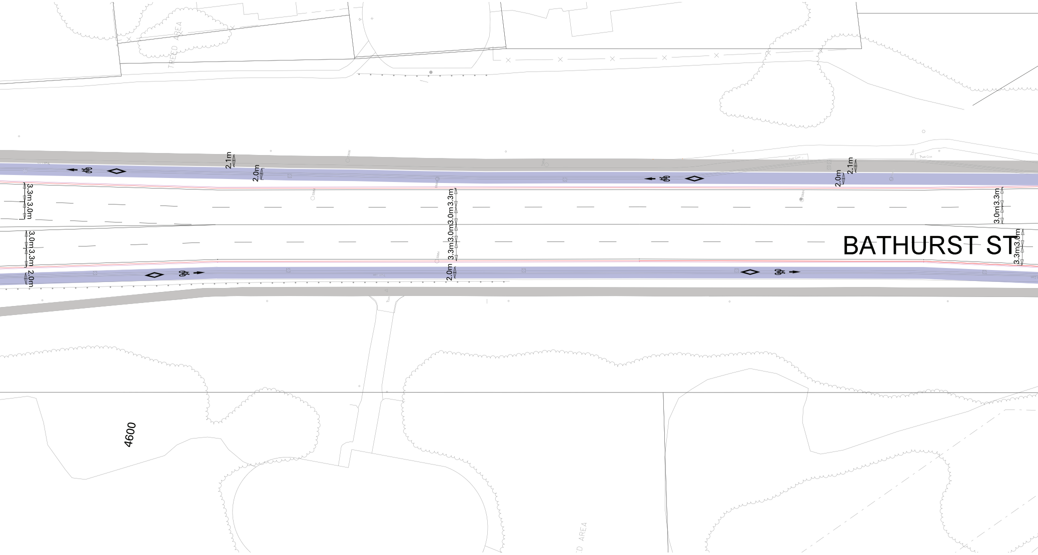
TREED AREA
2.1m
2.0m
3.3m
3.0m
3.0m
3.3m
2.0m
2.1m
2.0m
3.3m
3.0m
3.0m
3.3m
2.0m
2.1m
2.0m
3.3m
3.0m
3.3m
3.0m
BATHURST ST
4600
TREED AREA

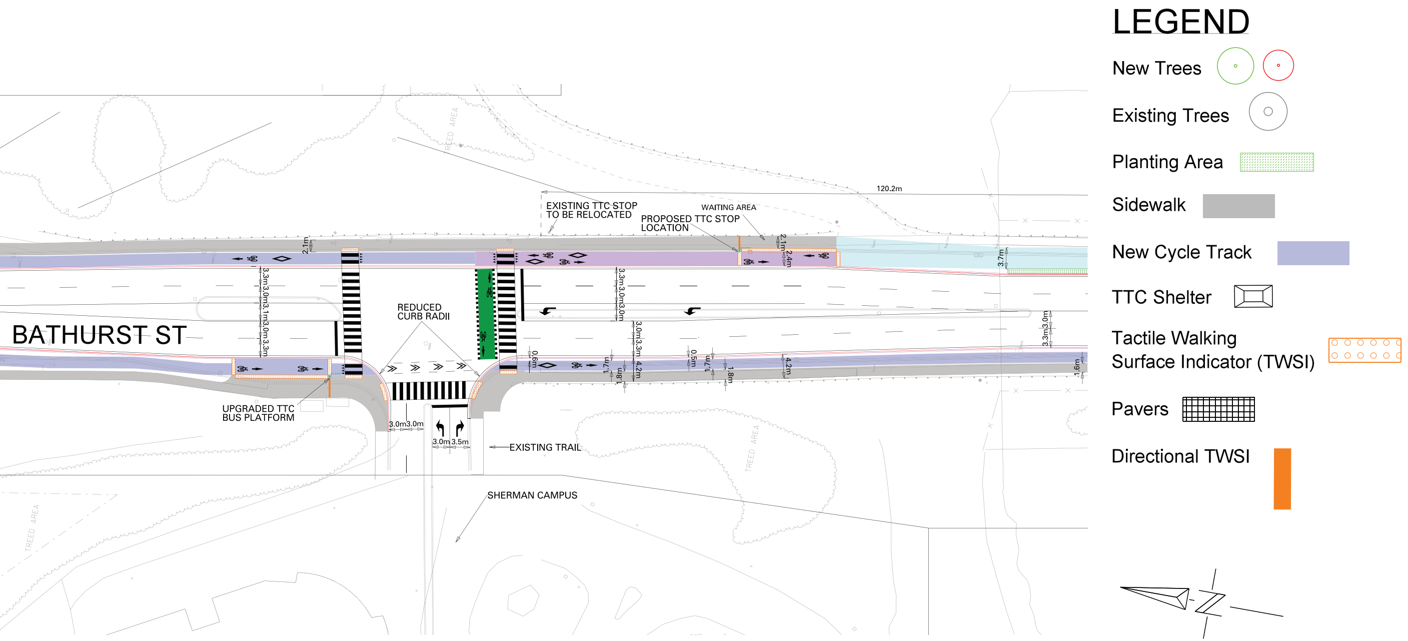
BATHURST ST
EXISTING TTC STOP TO BE RELOCATED
WAITING AREA
PROPOSED TTC STOP LOCATION
120.2m
2.1m
2.4m
3.7m
3.3m 3.0m 3.1m 3.0m 3.3m
3.3m 3.0m 3.0m
3.0m 3.3m 4.2m
0.6m
1.7m
1.8m
0.5m
1.7m
1.8m
4.2m
3.0m 3.3m
1.6m
REDUCED CURB RADII
UPGRADED TTC BUS PLATFORM
3.0m 3.0m
3.0m 3.5m
EXISTING TRAIL
SHERMAN CAMPUS
TREED AREA
TREED AREA
TREED AREA
LEGEND
New Trees
Existing Trees
Planting Area
Sidewalk
New Cycle Track
TTC Shelter
Tactile Walking Surface Indicator (TWSI)
Pavers
Directional TWSI

Bathurst Complete Street