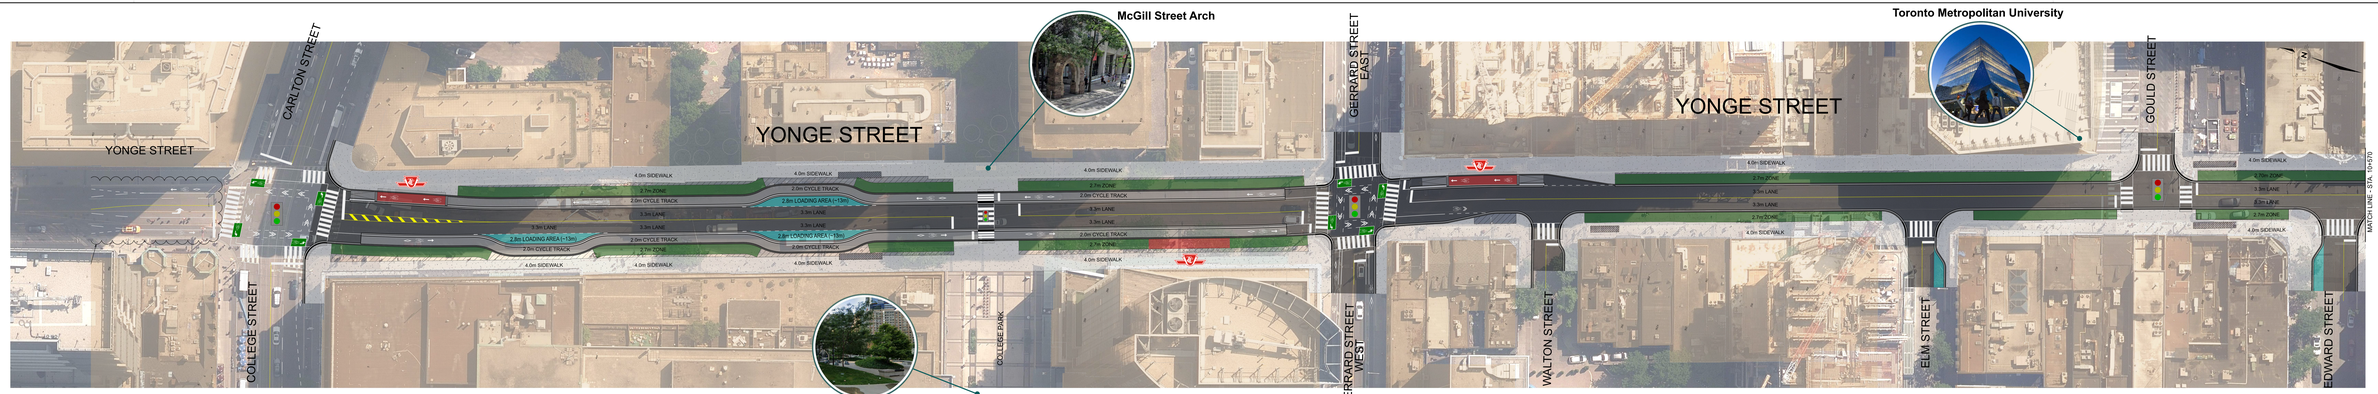

DRAFT FOR DISCUSSION PURPOSES ONLY April 6, 2026

LEGEND:

- PROPOSED BUS STOP, DISCUSSIONS WITH TTC REQUIRED
- CURBSIDE ACTIVITY ZONE (INCL. LOADING, RIDESHARE, DELIVERIES)
- BUS LOADING, TO BE DETERMINED
- FURNISHING AND PLANTING ZONE
- FLEXIBLE AREA - USE TO BE DETERMINED
- SIGNALIZED INTERSECTION
- SUBWAY VENT
- TTC LOGO AT PROPOSED BUS STOP

yongeTC | w | GN | FUNCTION

PARSONS | Toronto | Project No. 21-0-0-0