


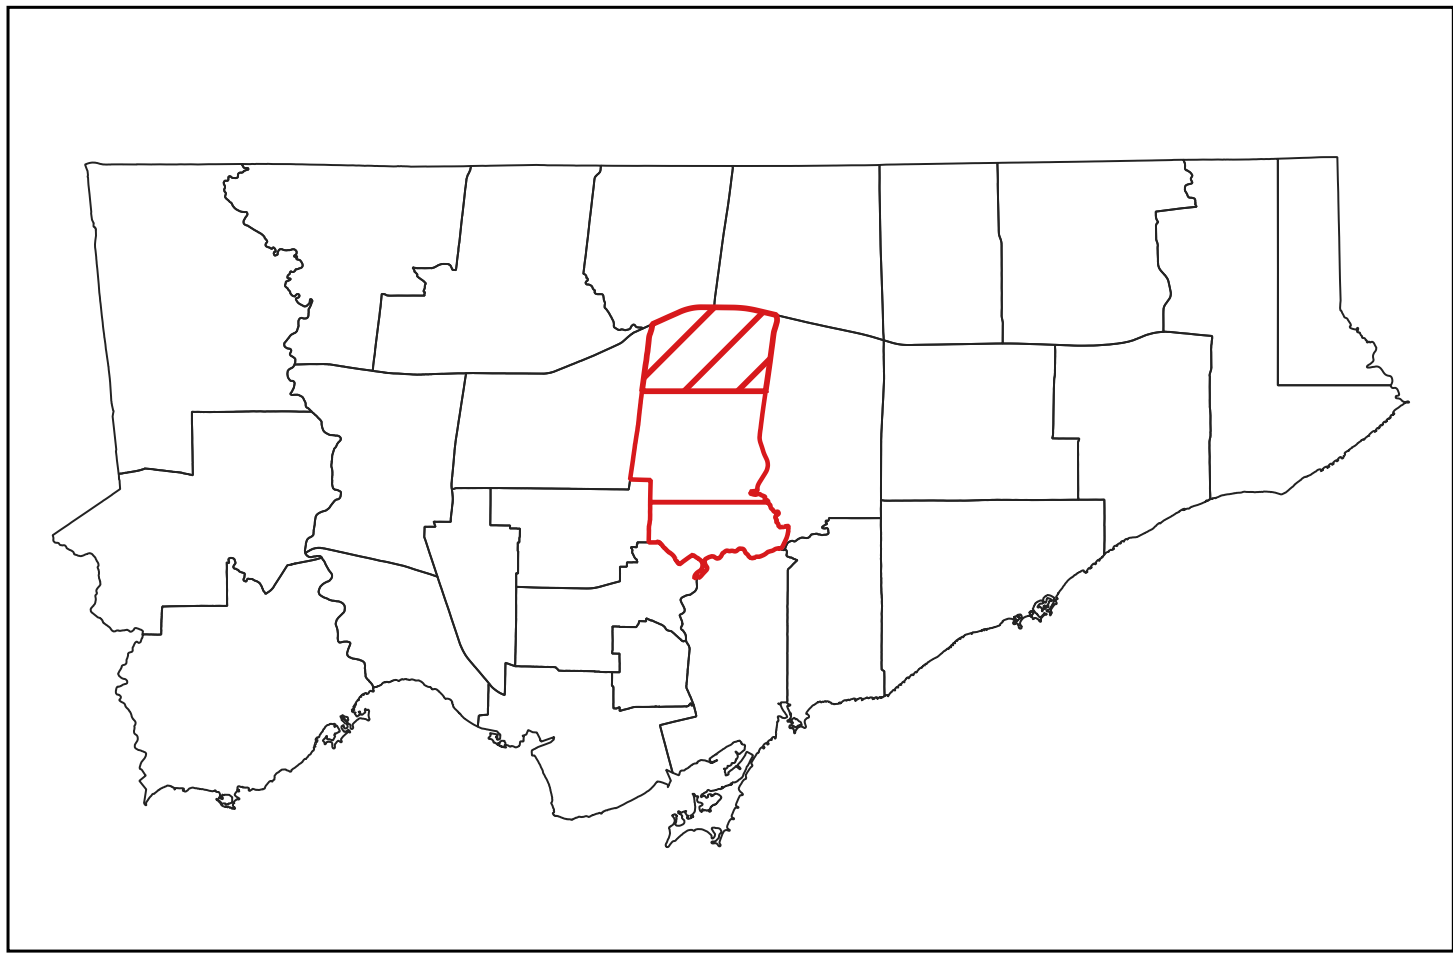


INDEX OF WARDS

WARD NO.	DESCRIPTION
01	Etobicoke North
02	Etobicoke Centre
03	Etobicoke-Lakeshore
04	Parkdale-High Park
05	York South-Weston
06	York Centre
07	Humber River-Black Creek
08	Eglinton-Lawrence
09	Davenport
10	Spadina-Fort York
11	Univeristy-Rosedale
12	Toronto-St. Paul's
13	Toronto Centre
14	Toronto-Danforth
15	Don Valley West
16	Don Valley East
17	Don Valley North
18	Willowdale
19	Beaches-East York
20	Scarborough Southwest
21	Scarborough Centre
22	Scarborough-Agincourt
23	Scarborough-North
24	Scarborough-Guildwood
25	Scarborough-Rouge Park




Legend

- Municipal Parcel
- Ward Boundary
- Dedicated Storm Sewer
- Non Dedicated Storm Sewer

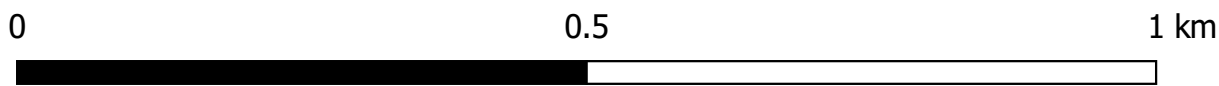


Sheet No.
01

Foundation Drainage Policy – Dedicated Storm Sewer Maps
Ward 15 - Don Valley West

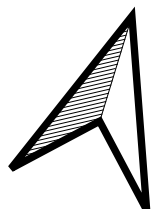

Prepared Date	09/28/2026
Prepared By	AD
Checked By	DI

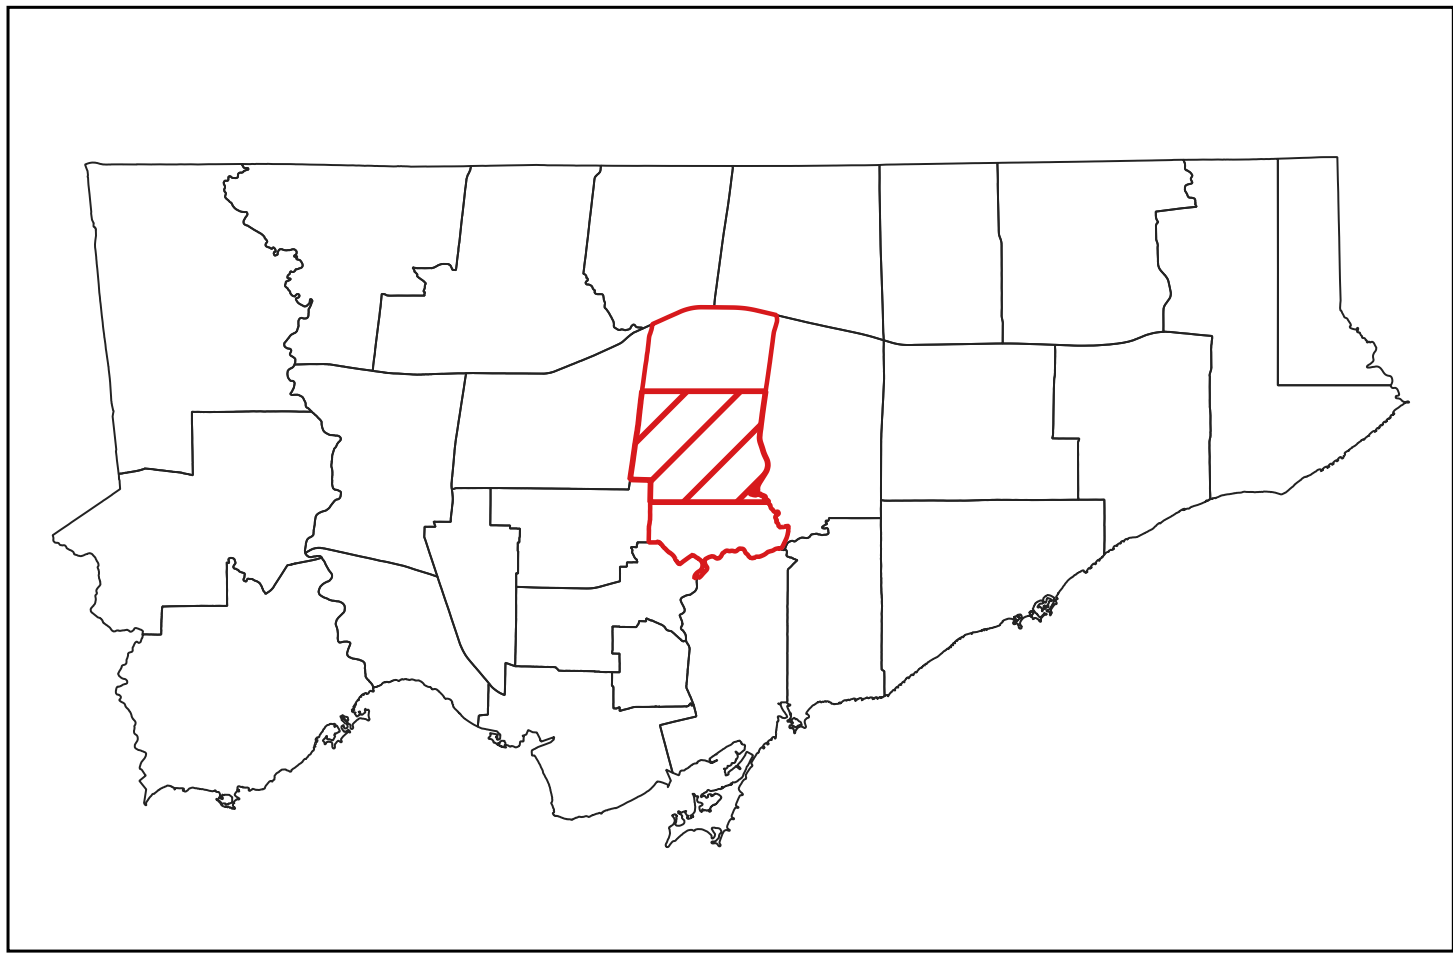

Legend


- Municipal Parcel
- ⋯ Ward Boundary
- ➔ Dedicated Storm Sewer
- ➡ Non Dedicated Storm Sewer

0 0.5 1 km





Sheet No.
02

Foundation Drainage Policy – Dedicated Storm Sewer Maps
Ward 15 - Don Valley West

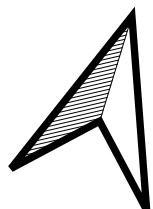


Prepared Date	09/28/2026
Prepared By	AD
Checked By	DI

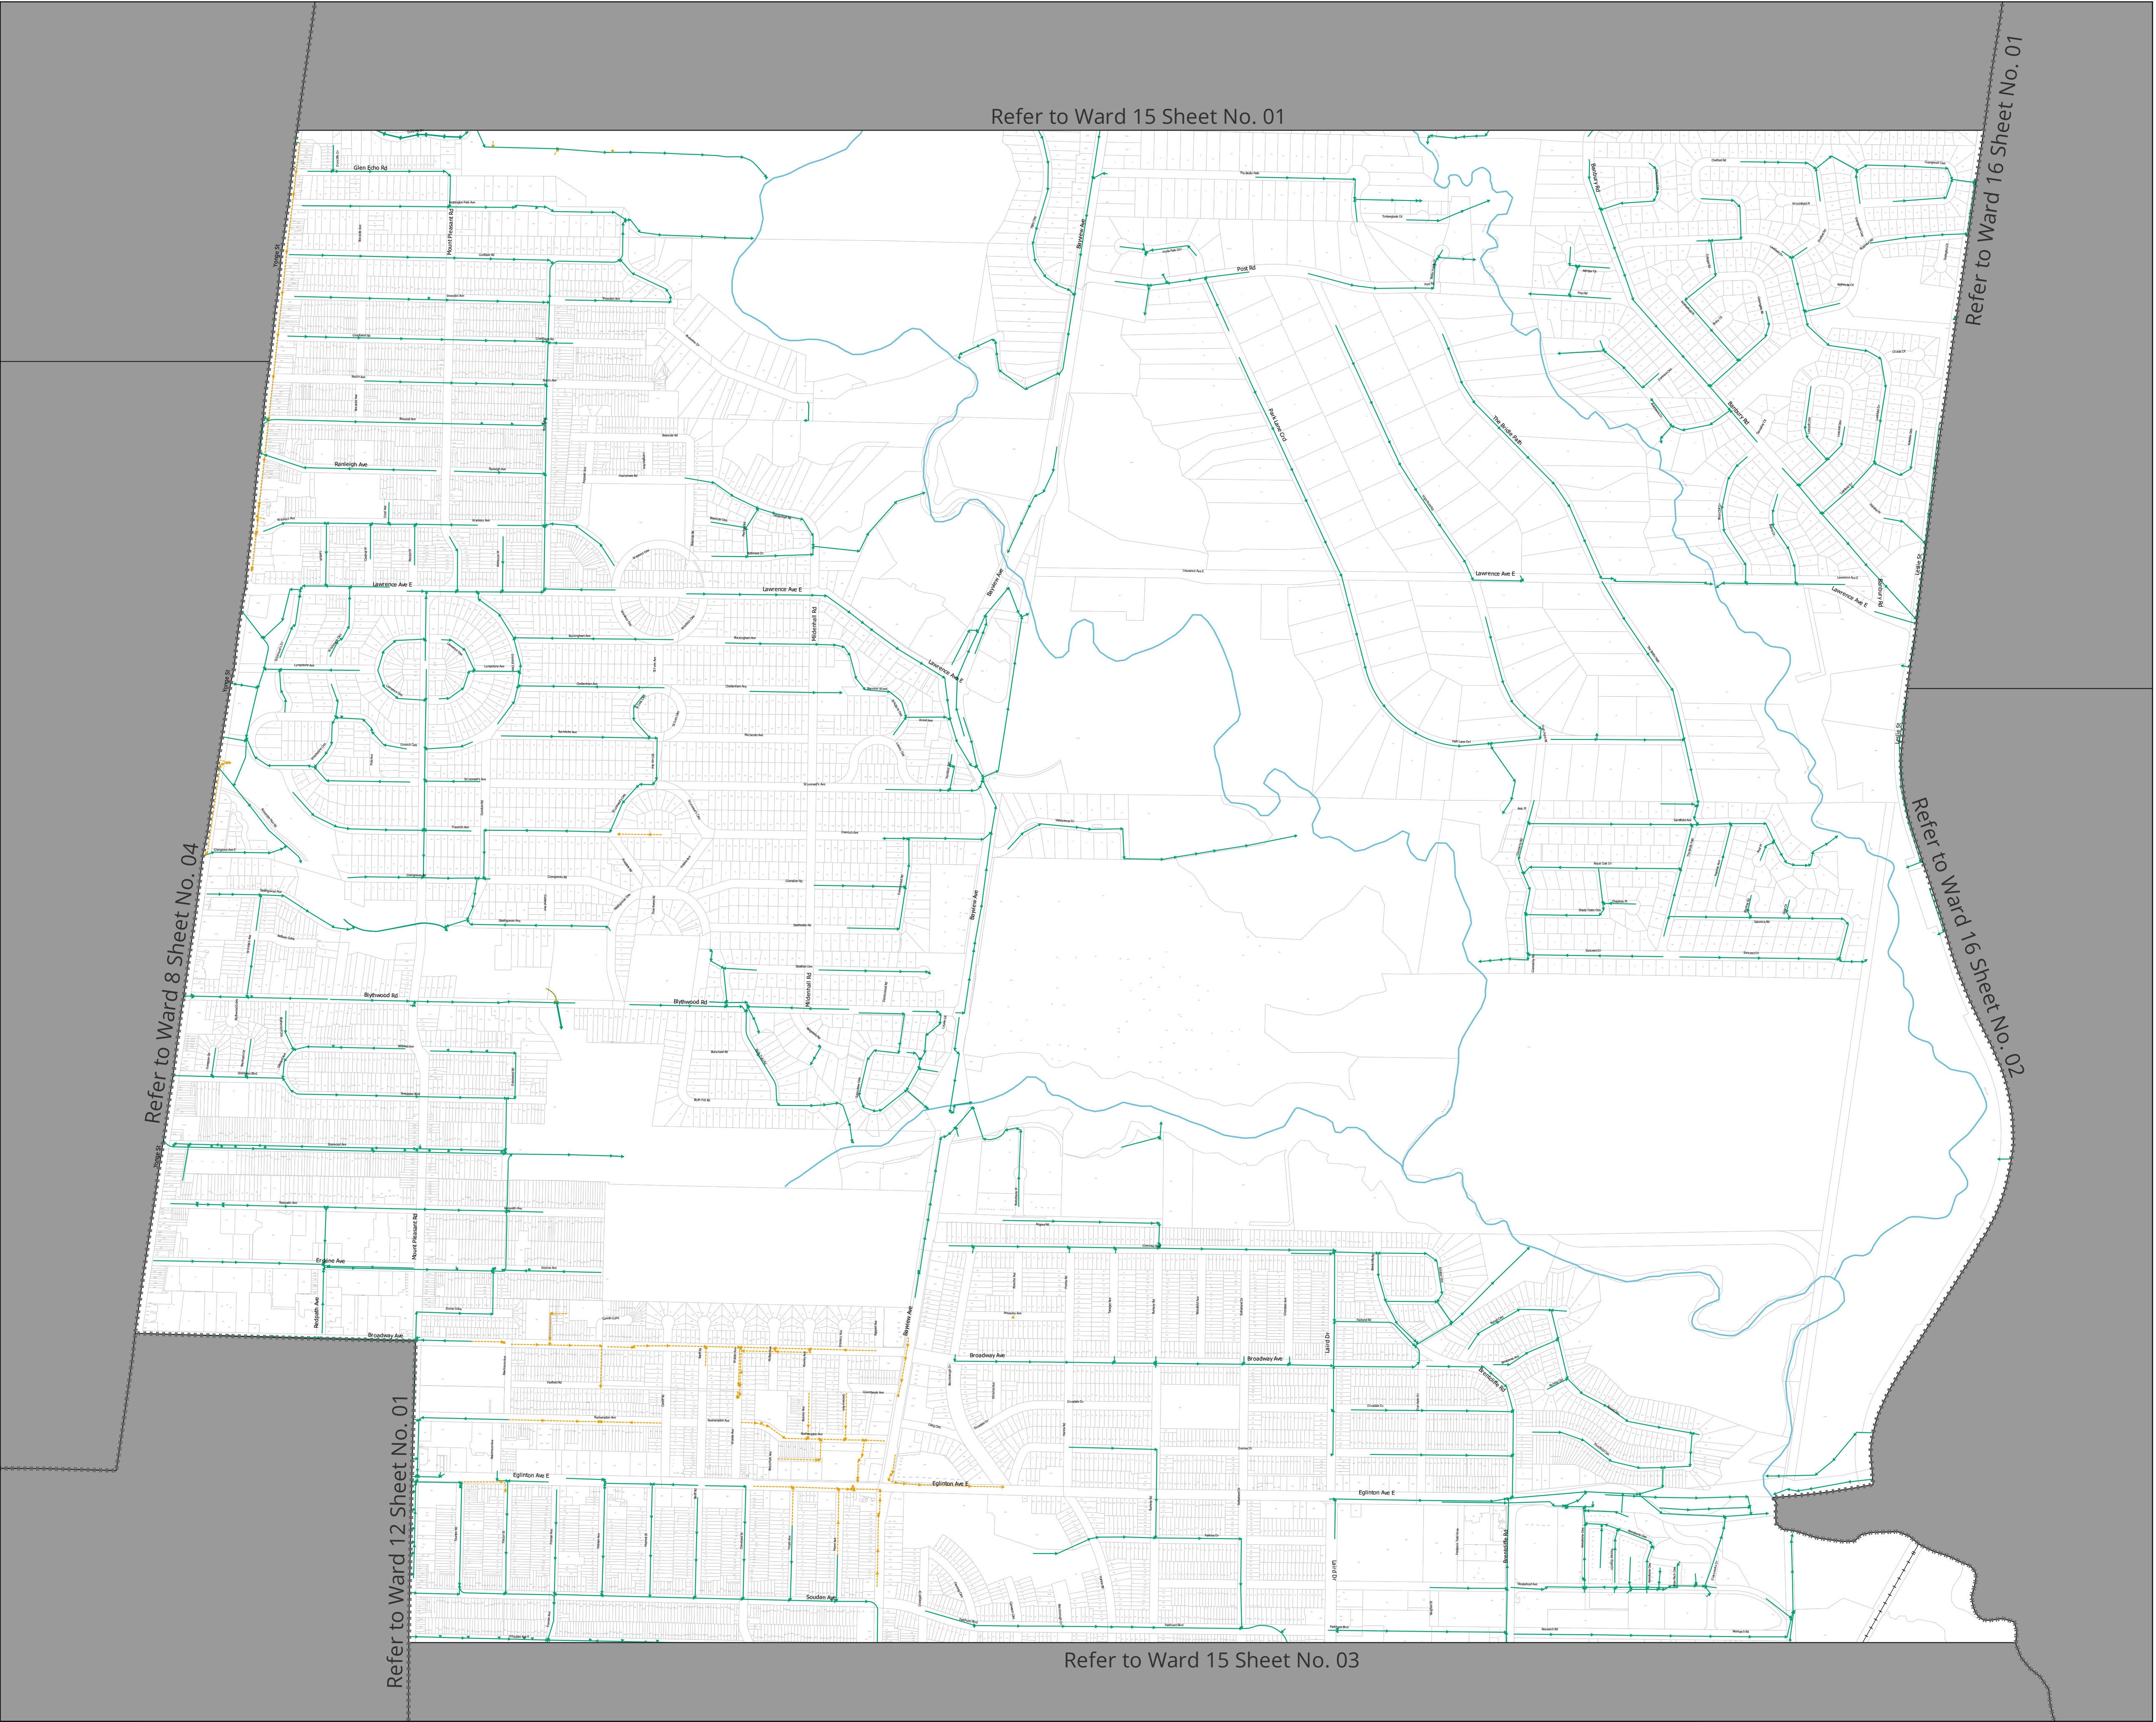

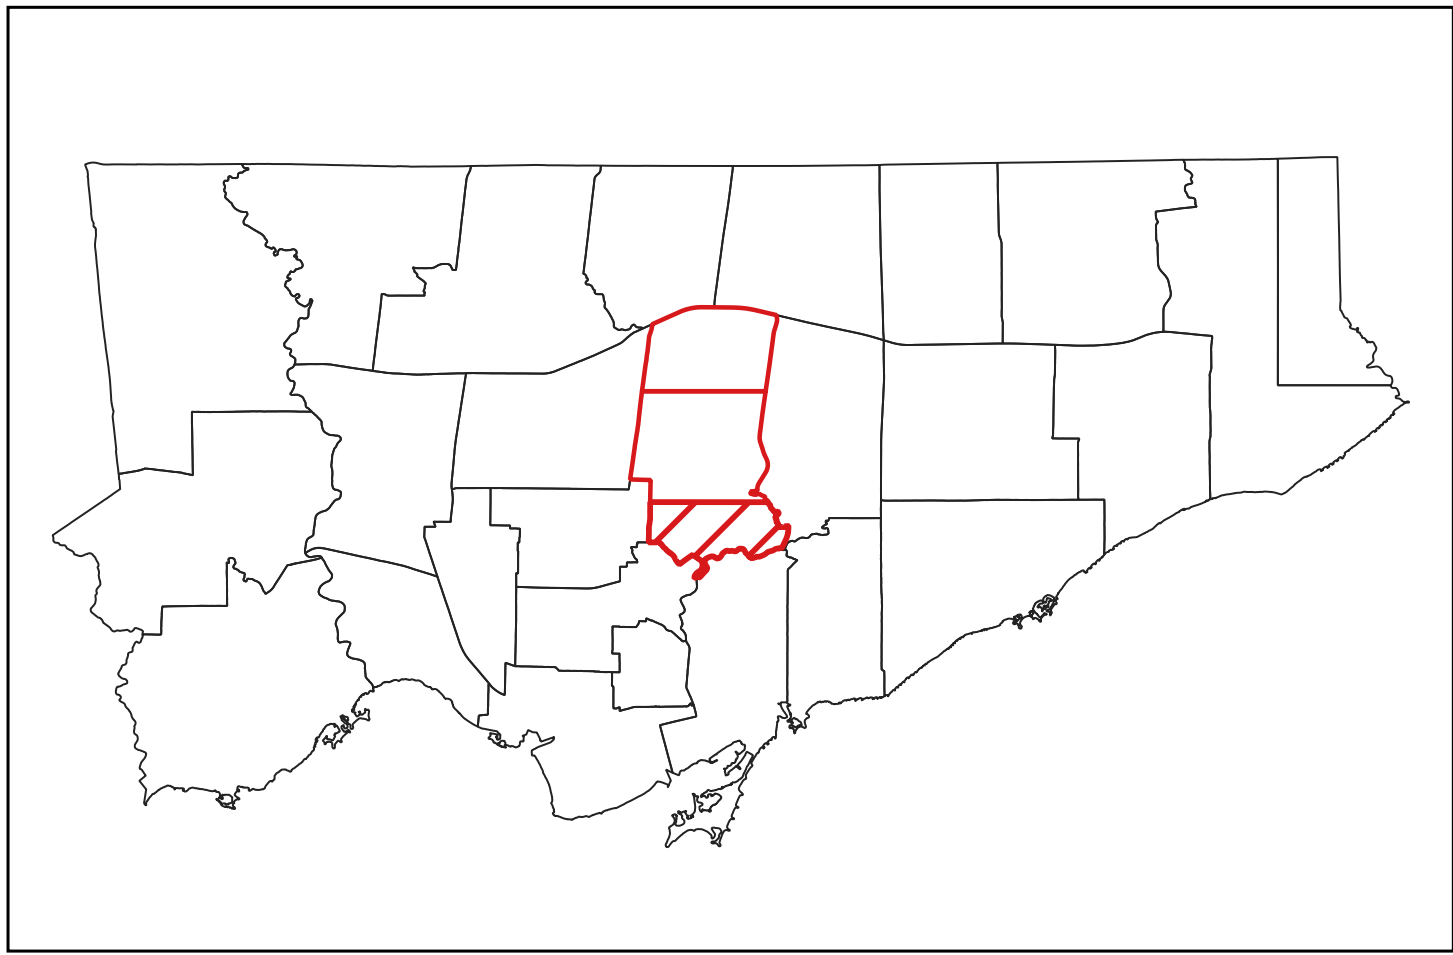


Legend

- Municipal Parcel
- Ward Boundary
- Dedicated Storm Sewer
- Non Dedicated Storm Sewer

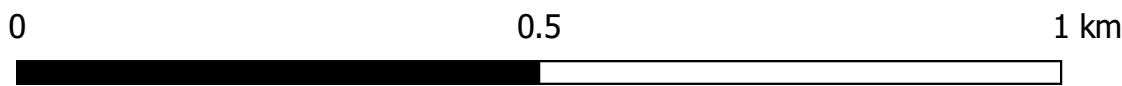

Sheet No.
03

Foundation Drainage Policy – Dedicated Storm Sewer Maps
Ward 15 - Don Valley West

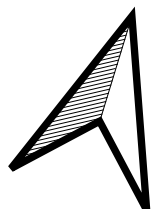

Prepared Date	09/28/2026
Prepared By	AD
Checked By	DI