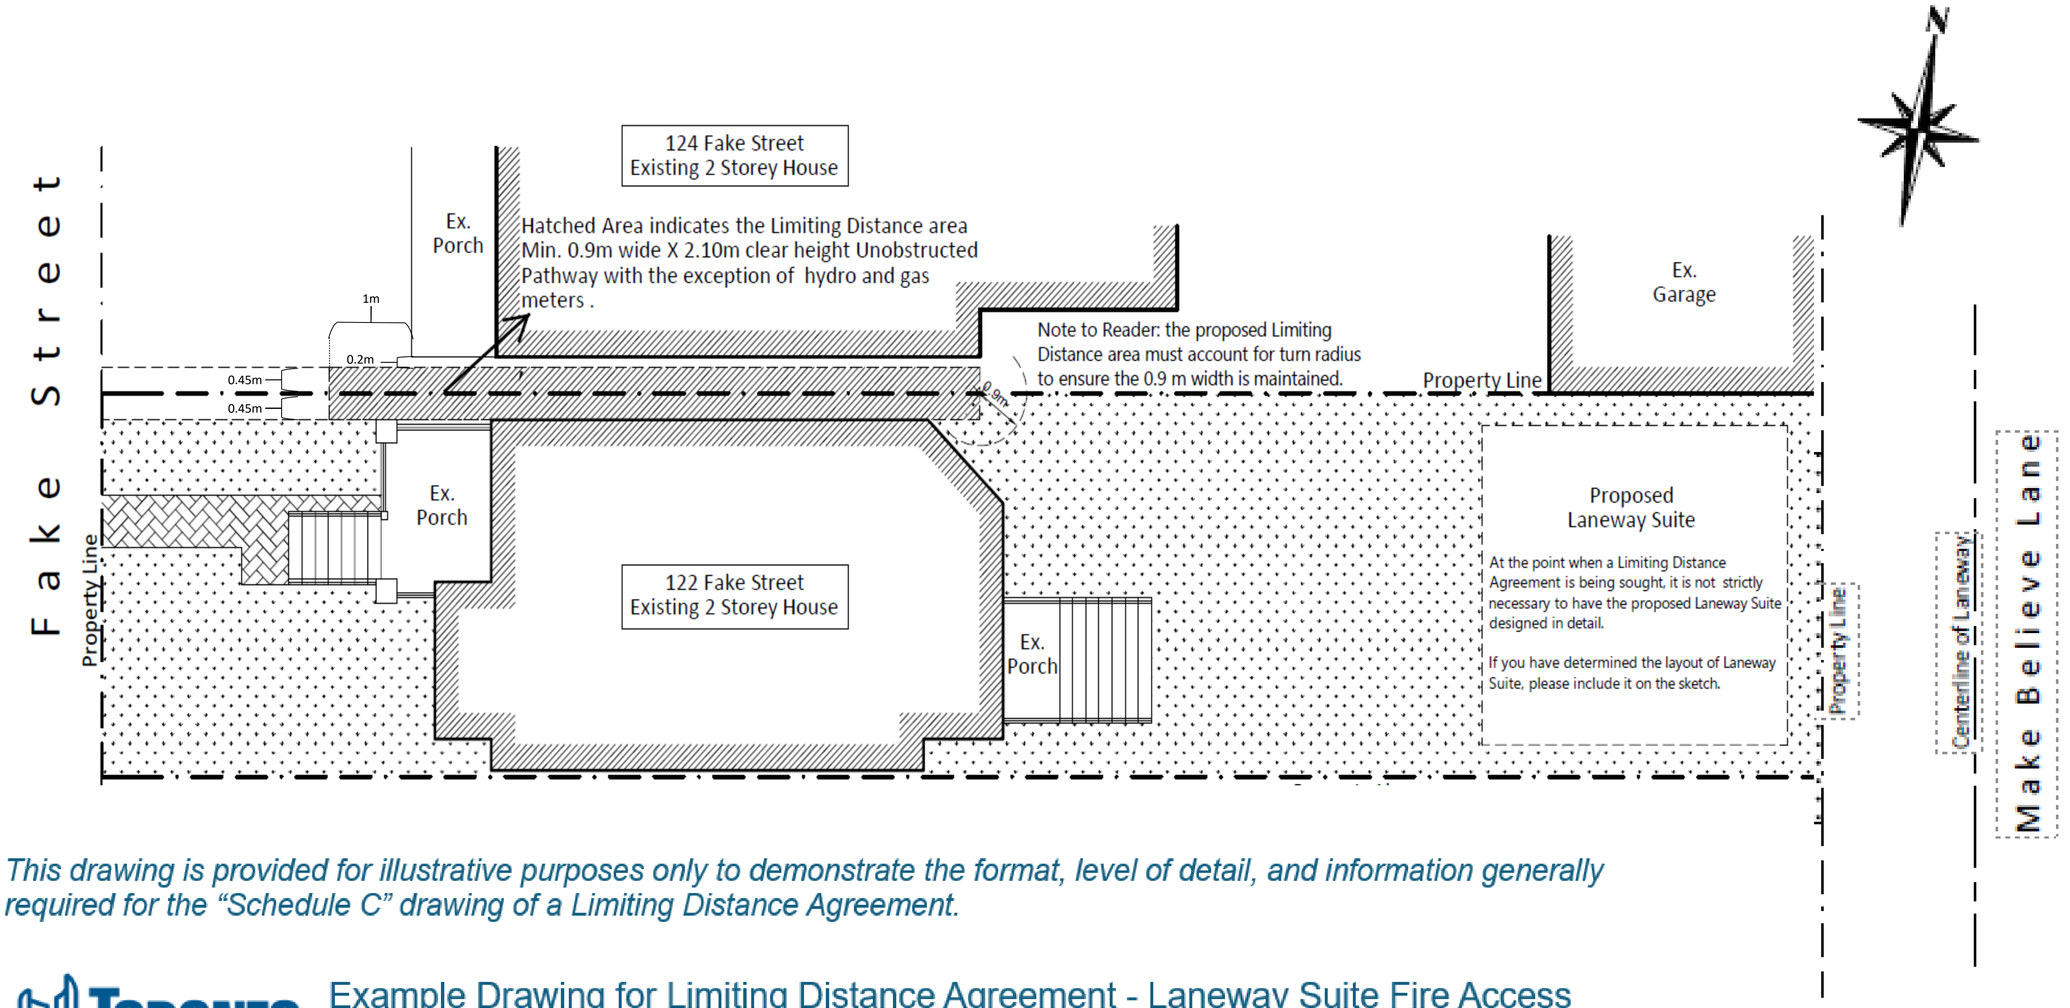



*This drawing is provided for illustrative purposes only to demonstrate the format, level of detail, and information generally required for the "Schedule C" drawing of a Limiting Distance Agreement.*

TORONTO

Example Drawing for Limiting Distance Agreement - Laneway Suite Fire Access
Date: July 20, 2026