


A large graphic on the left side of the page, composed of a light blue rectangle on top and a red rectangle on the bottom, both of equal width and height.

Appendix I.1


Preliminary Design

A solid dark gray horizontal bar located at the bottom right of the page.

POTENTIAL FUTURE ACTIVE TRANSPORTATION CONNECTION WITH GATINEAU HYDRO CORRIDOR TRAIL

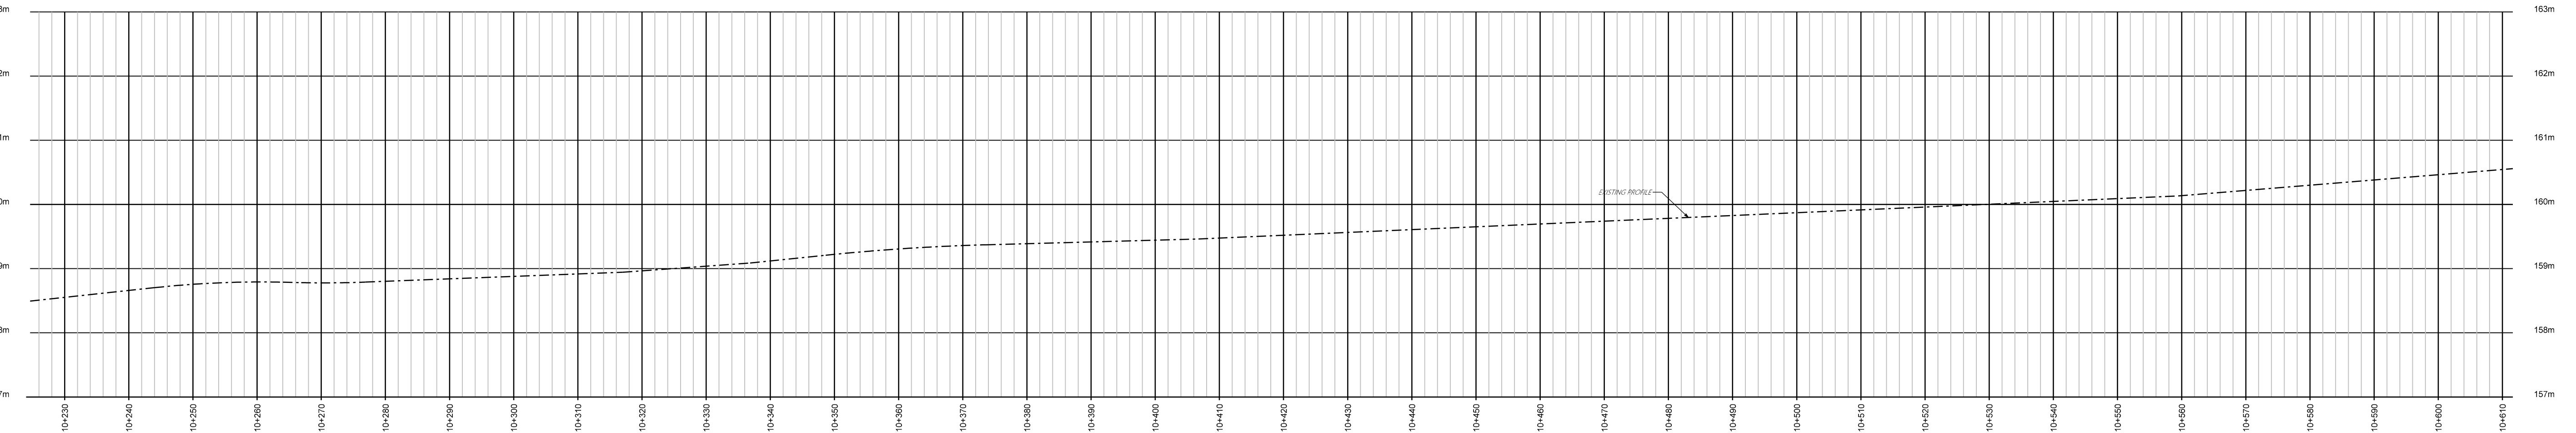

- LEGEND**
- SIDEWALK
 - CYCLE TRACK
 - PLANTING AREA
 - PROTECTED INTERSECTION ELEMENTS
 - TRUCK APRON
 - EXISTING RIGHT-OF-WAY
 - PROPOSED RIGHT-OF-WAY

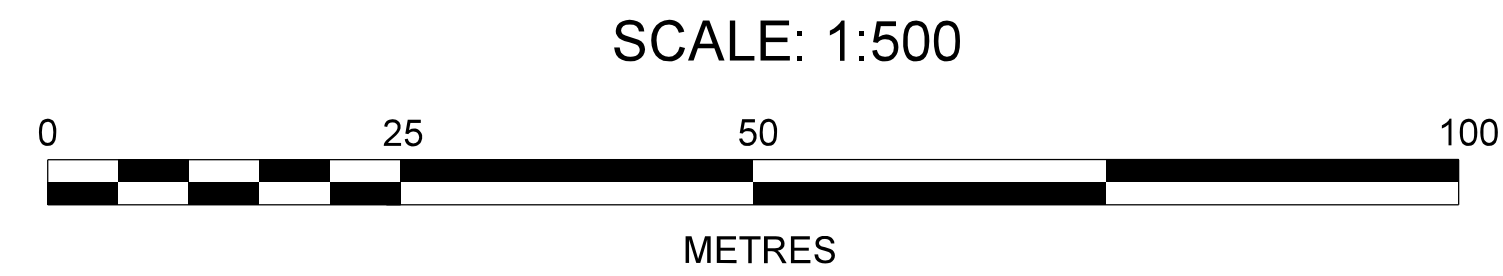




CONSULTANTS

ASHTONBEE ROAD
FROM WEST OF HAKIMI AVENUE TO BIRCHMOUNT ROAD
GOLDEN MILE ENVIRONMENTAL ASSESSMENT
PRELIMINARY DESIGN

DESIGN	M.K.	DRAWN	M.K.	CHECKED	Y.C.	CONTRACT No.
SCALE	H 1:500 V 1:50			DRAWING NUMBER		SHEET 1 OF 4
DATE	2026					

DIGITAL INFORMATION	No.	DATE	REVISIONS	INITIAL	SIGNED


Engineering & Construction Services

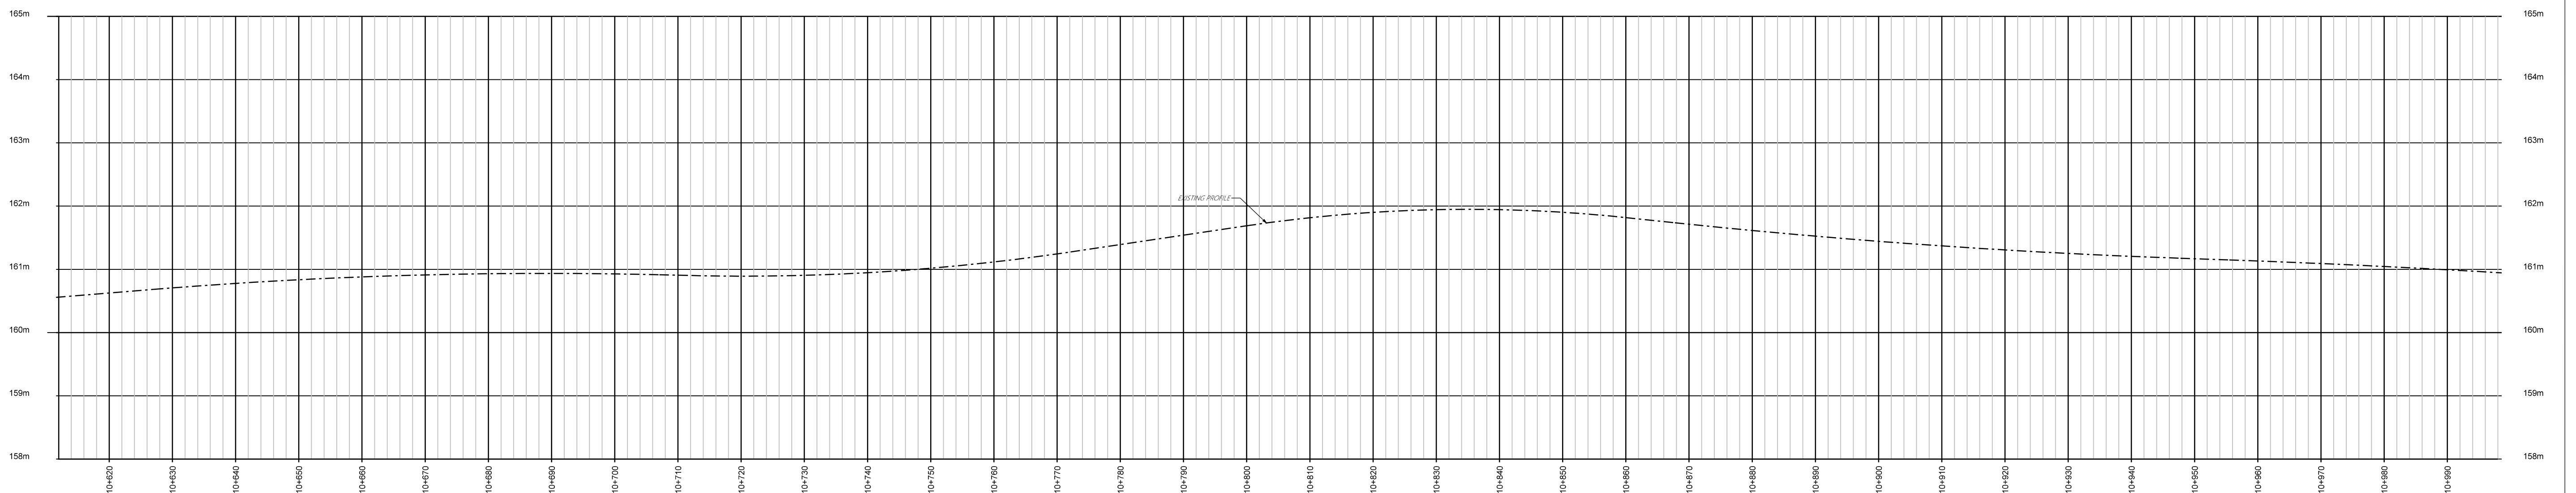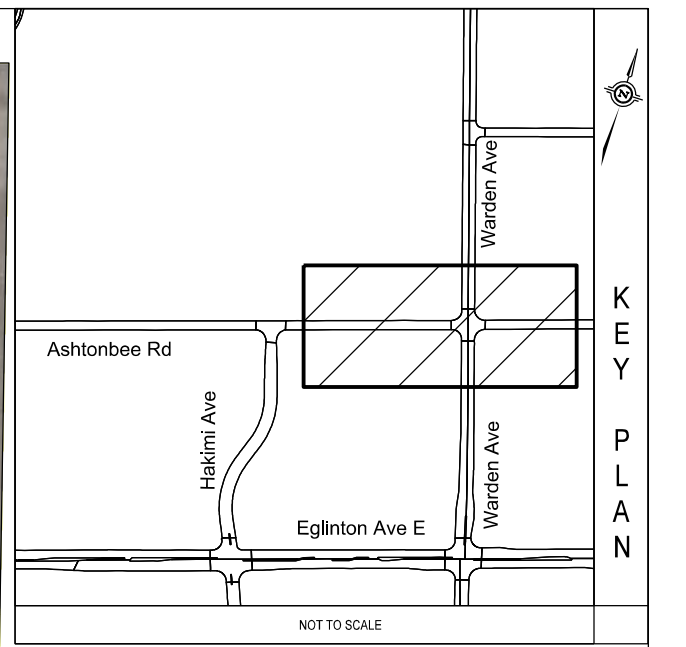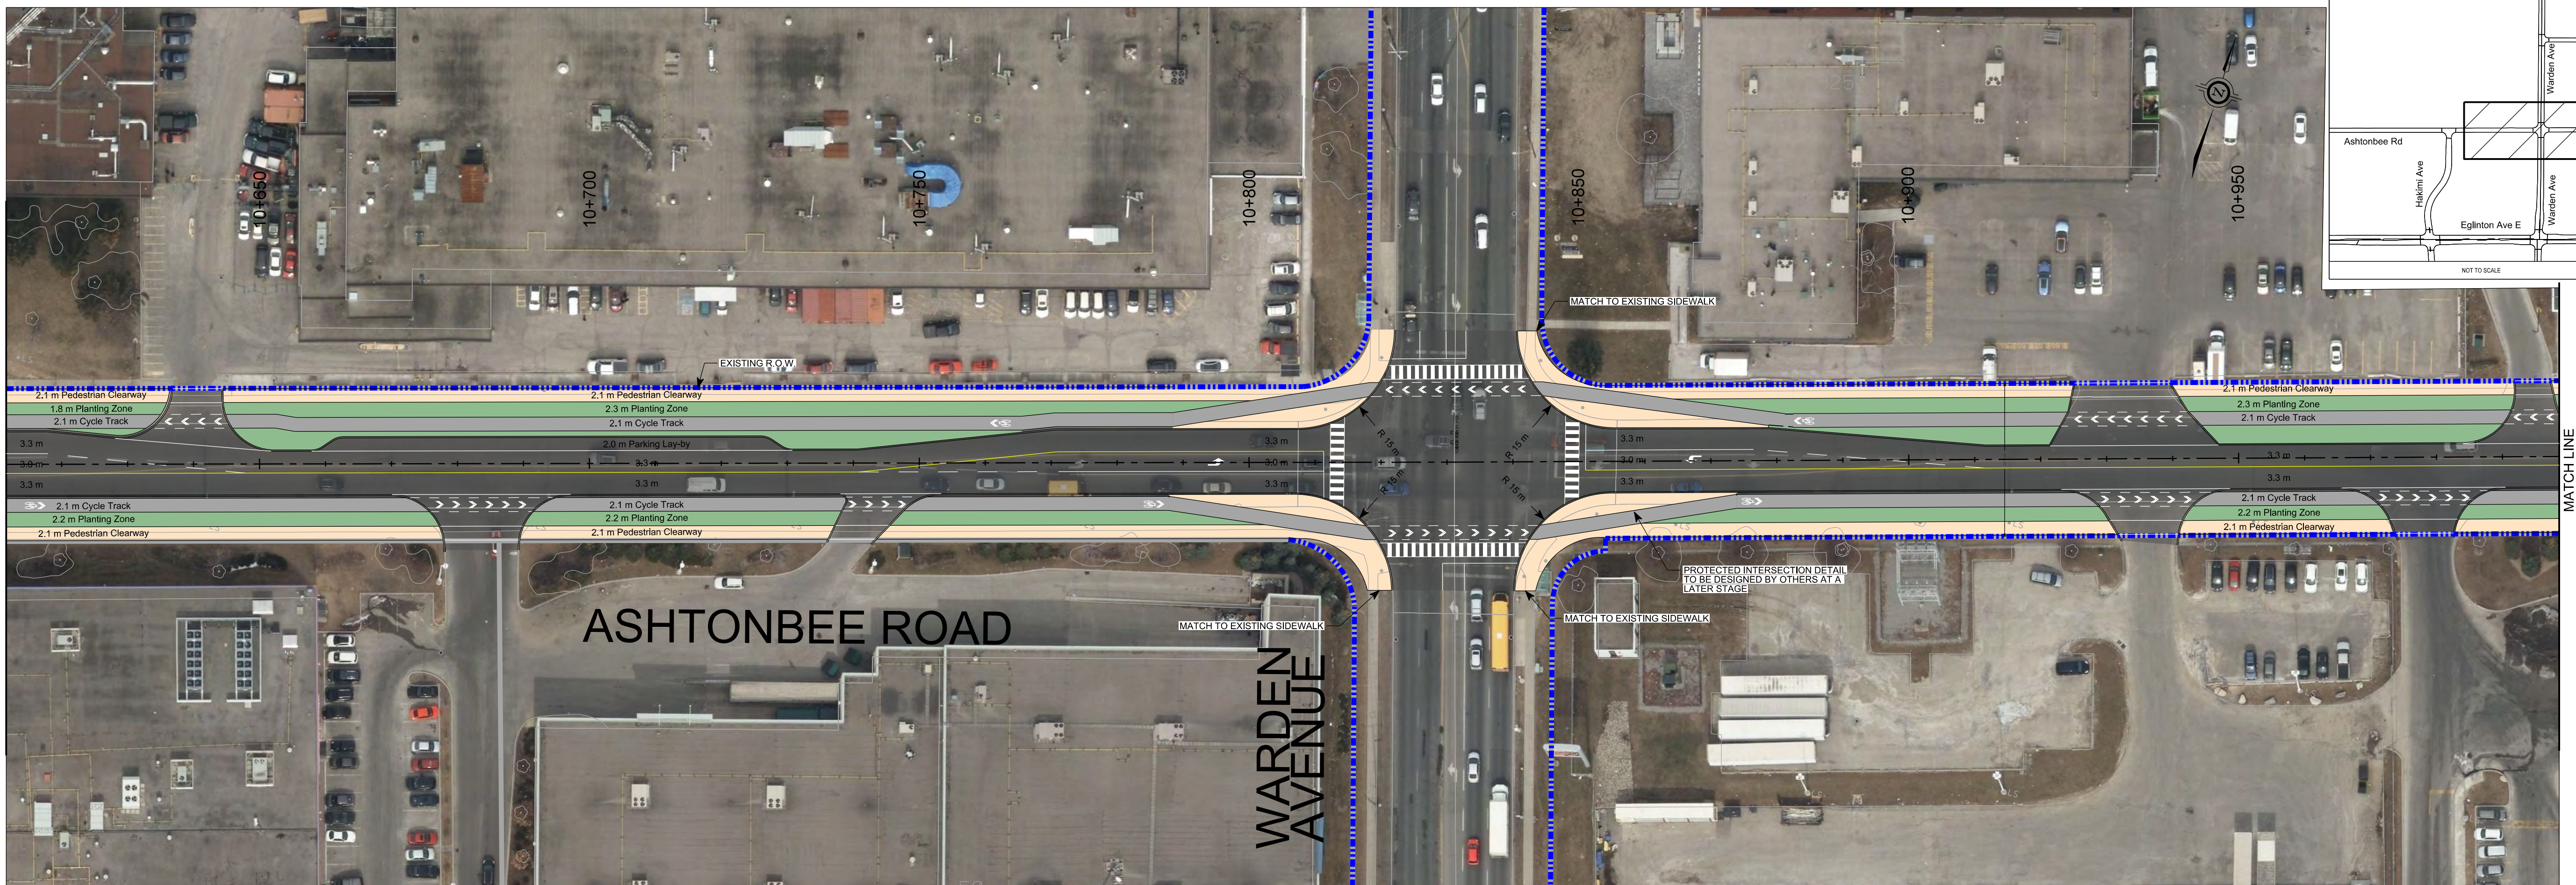

LEGEND

SIDEWALK	
CYCLE TRACK	
PLANTING AREA	
PROTECTED INTERSECTION ELEMENTS	
TRUCK APRON	
EXISTING RIGHT-OF-WAY	
PROPOSED RIGHT-OF-WAY	


SCALE: 1:500

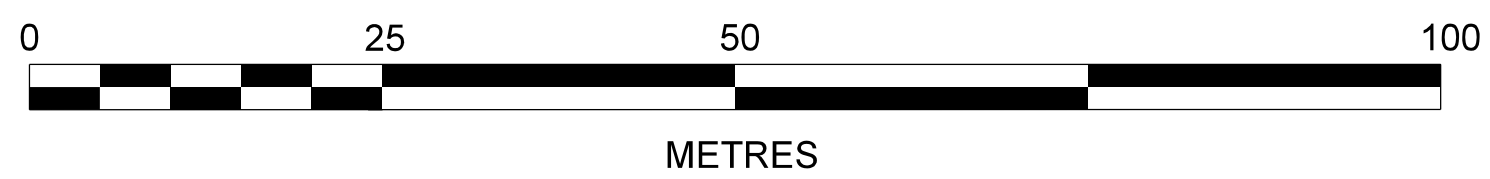

DIGITAL INFORMATION	No.	DATE	REVISIONS	INITIAL	SIGNED

 **Engineering & Construction Services**



CONSULTANTS



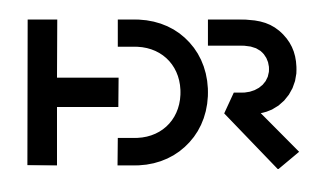


ASHTONBEE ROAD

FROM WEST OF HAKIMI AVENUE TO BIRCHMOUNT ROAD
GOLDEN MILE ENVIRONMENTAL ASSESSMENT
PRELIMINARY DESIGN

DESIGN	M.K.	DRAWN	M.K.	CHECKED	Y.C.	CONTRACT No.	
SCALE	H 1:500 V 1:50			DRAWING NUMBER			SHEET
DATE	2026						2 OF 4

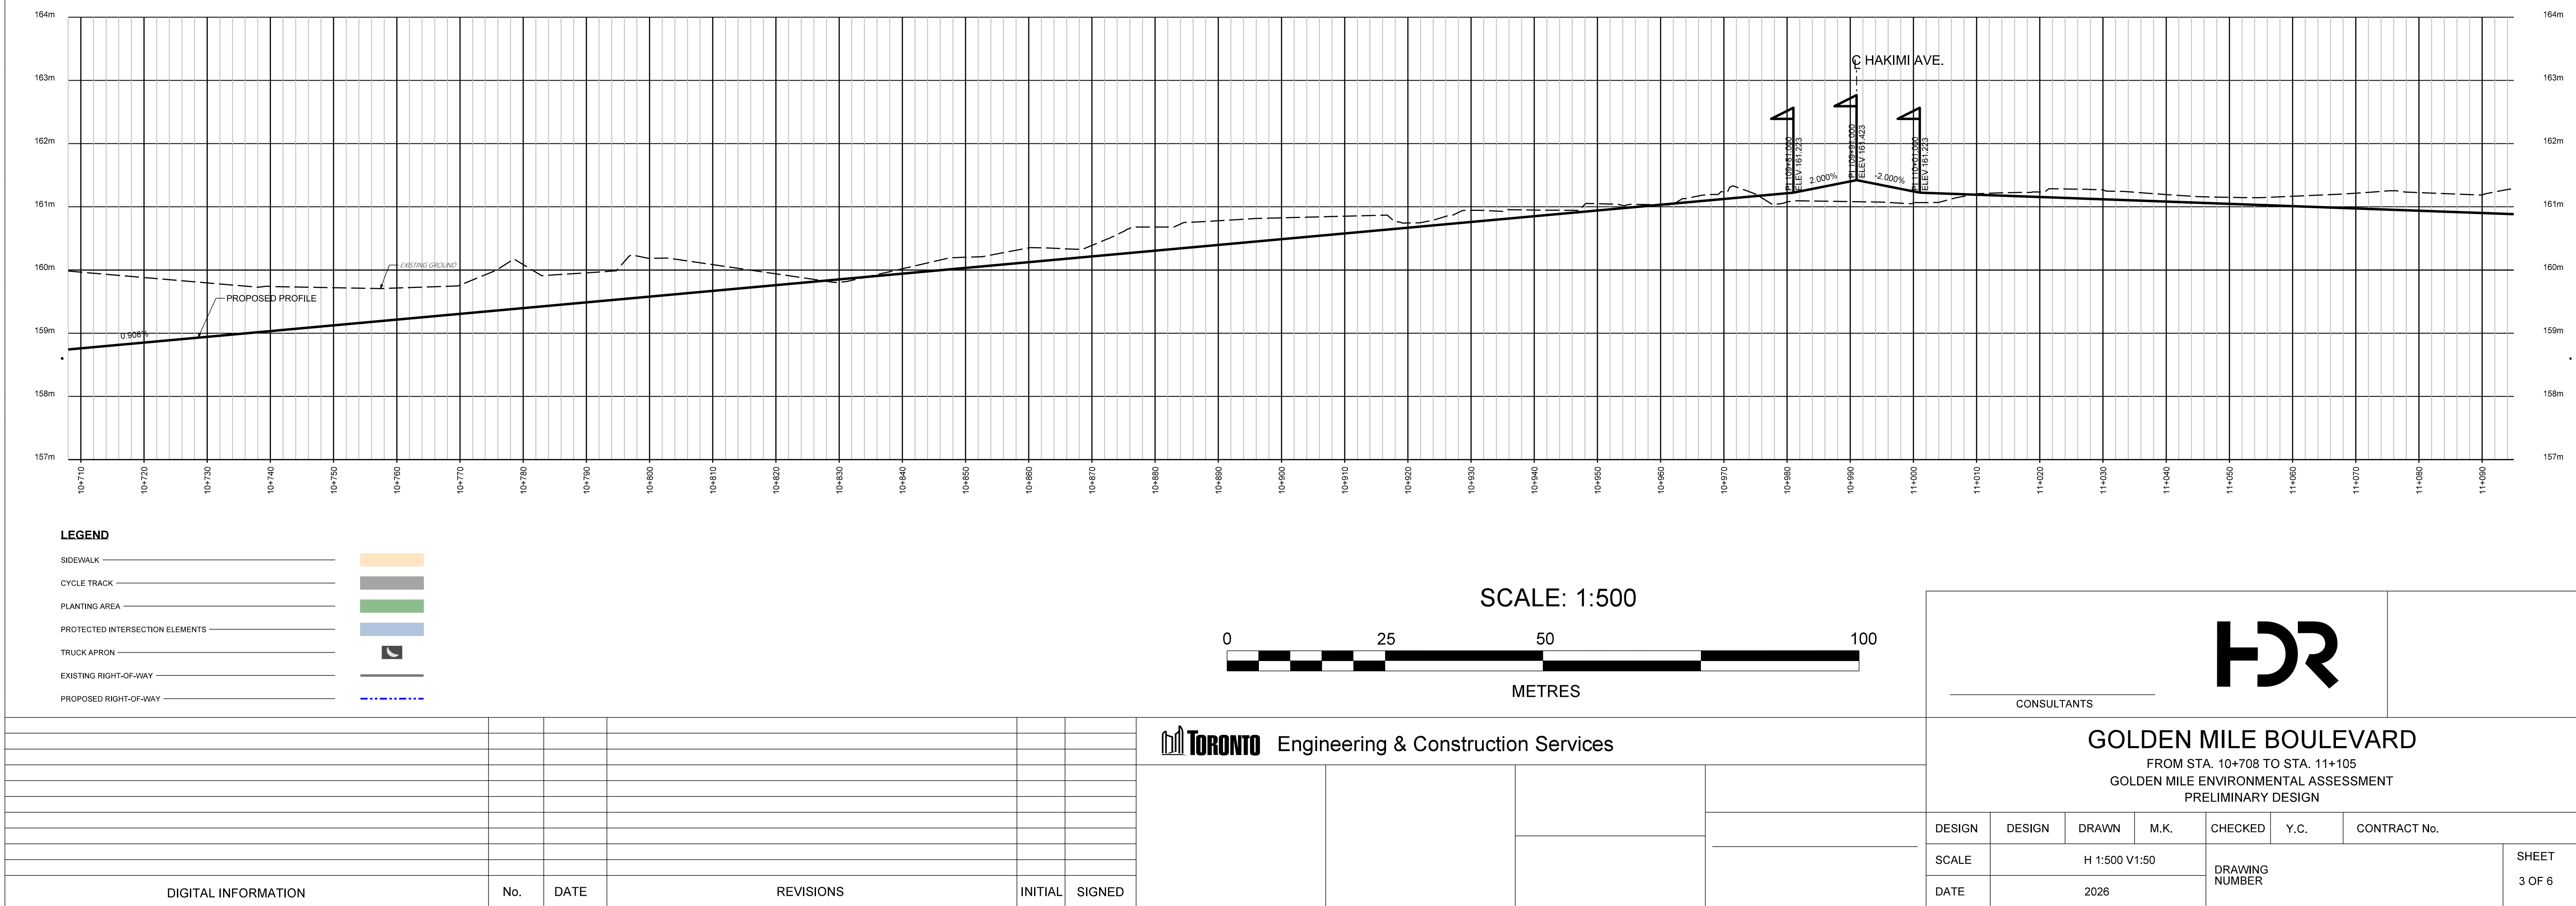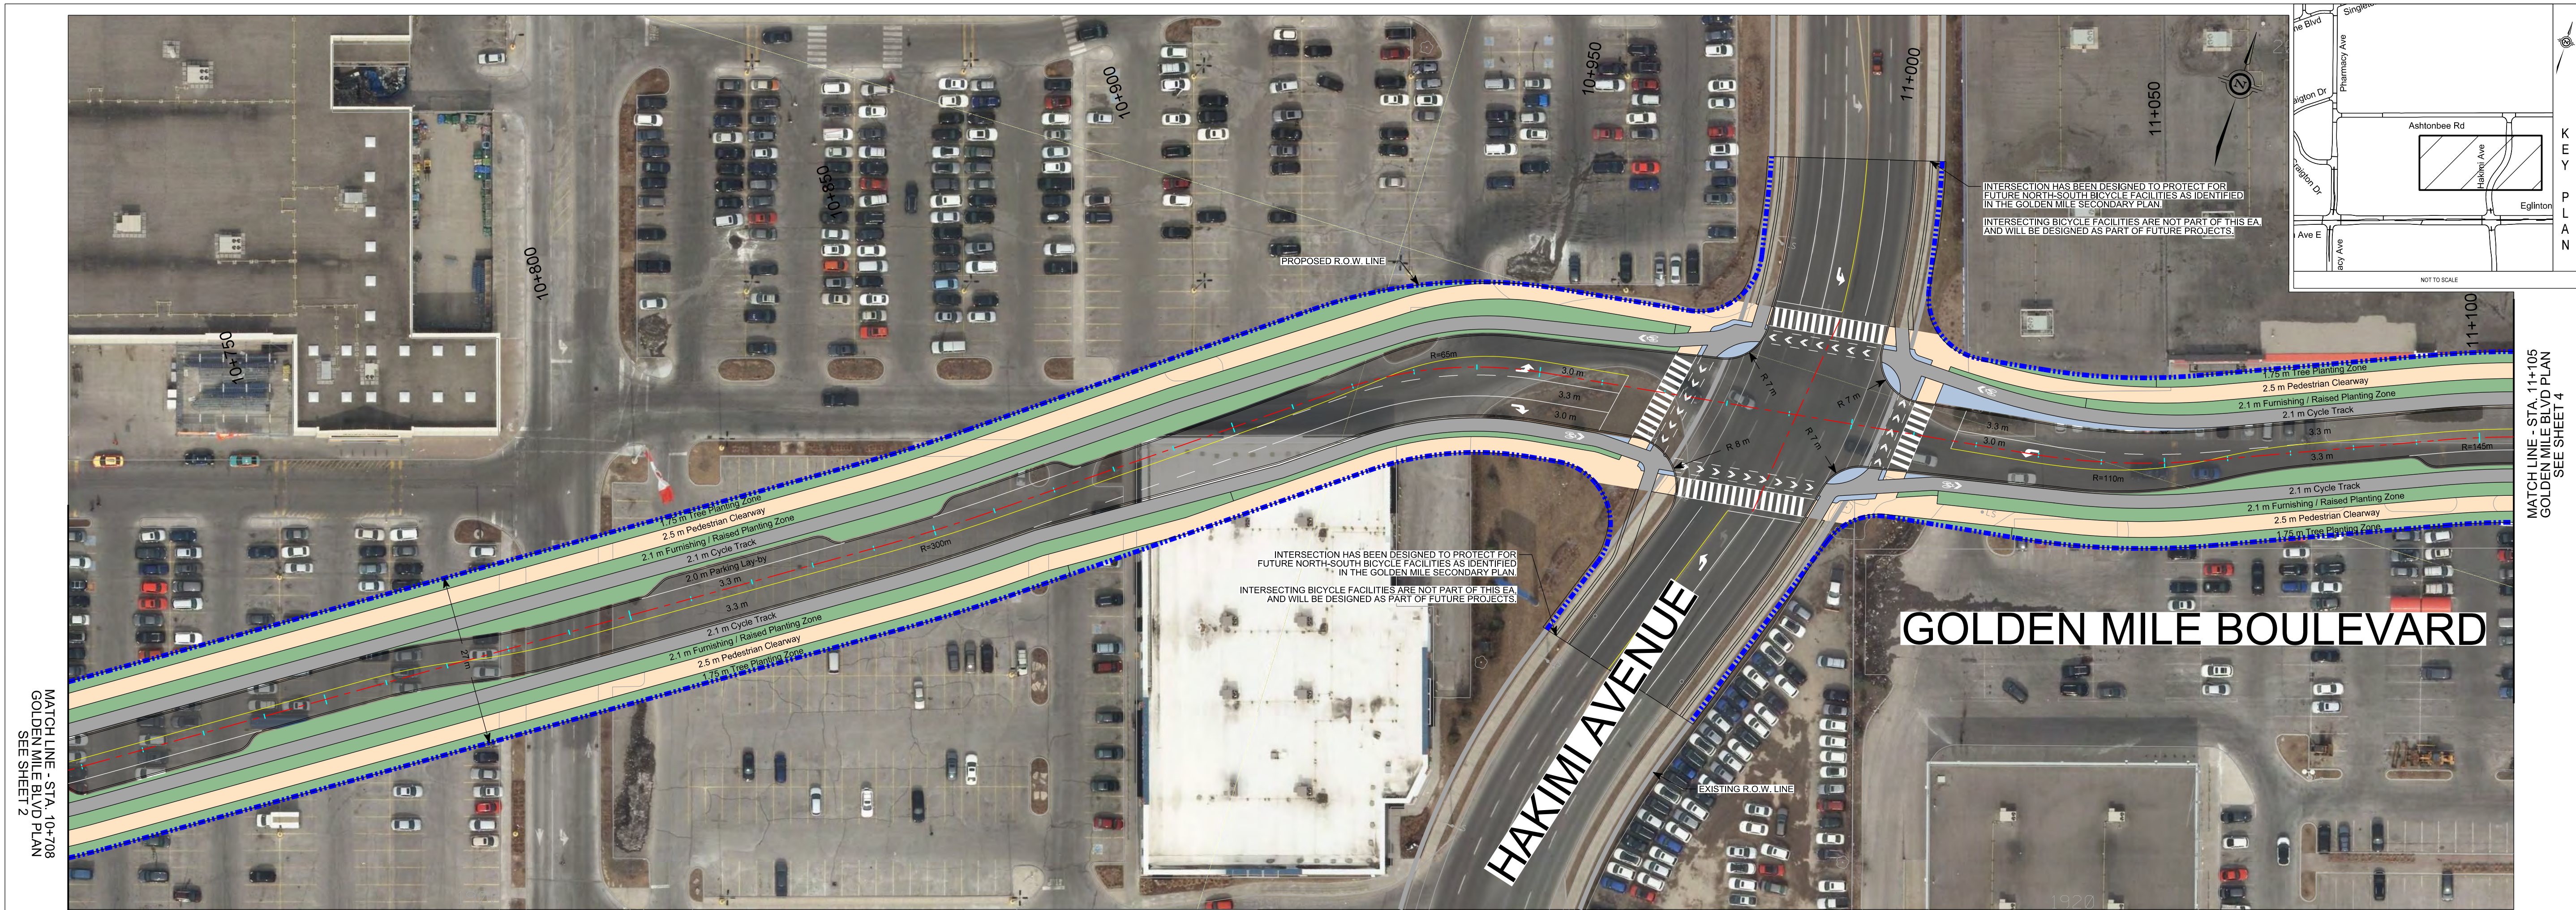

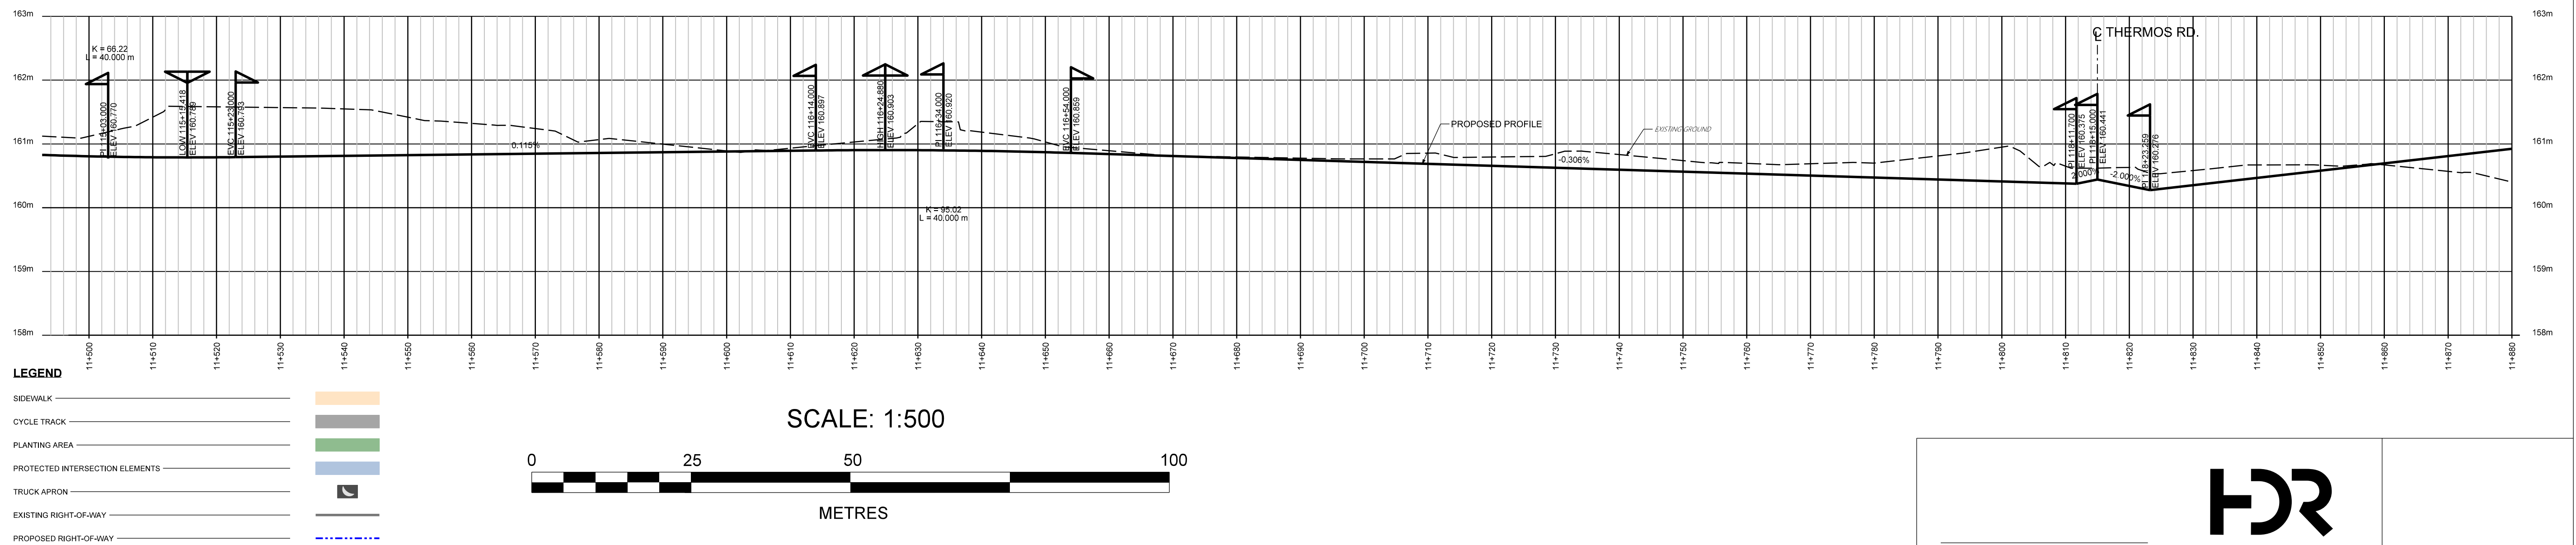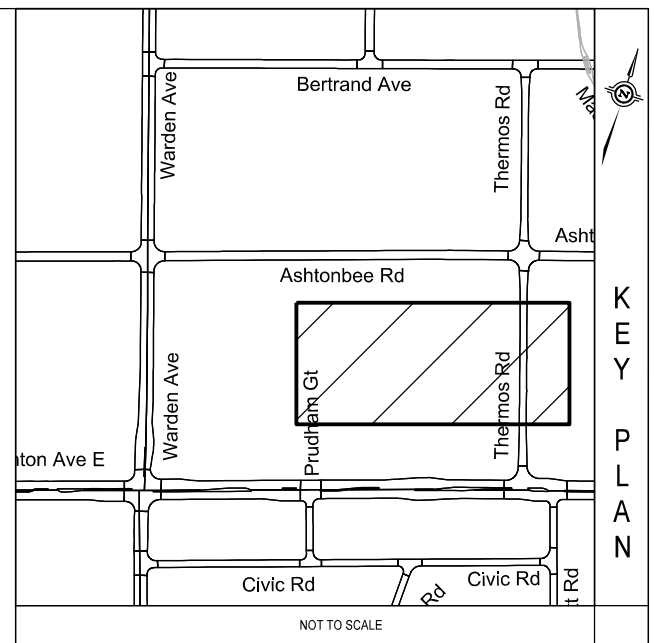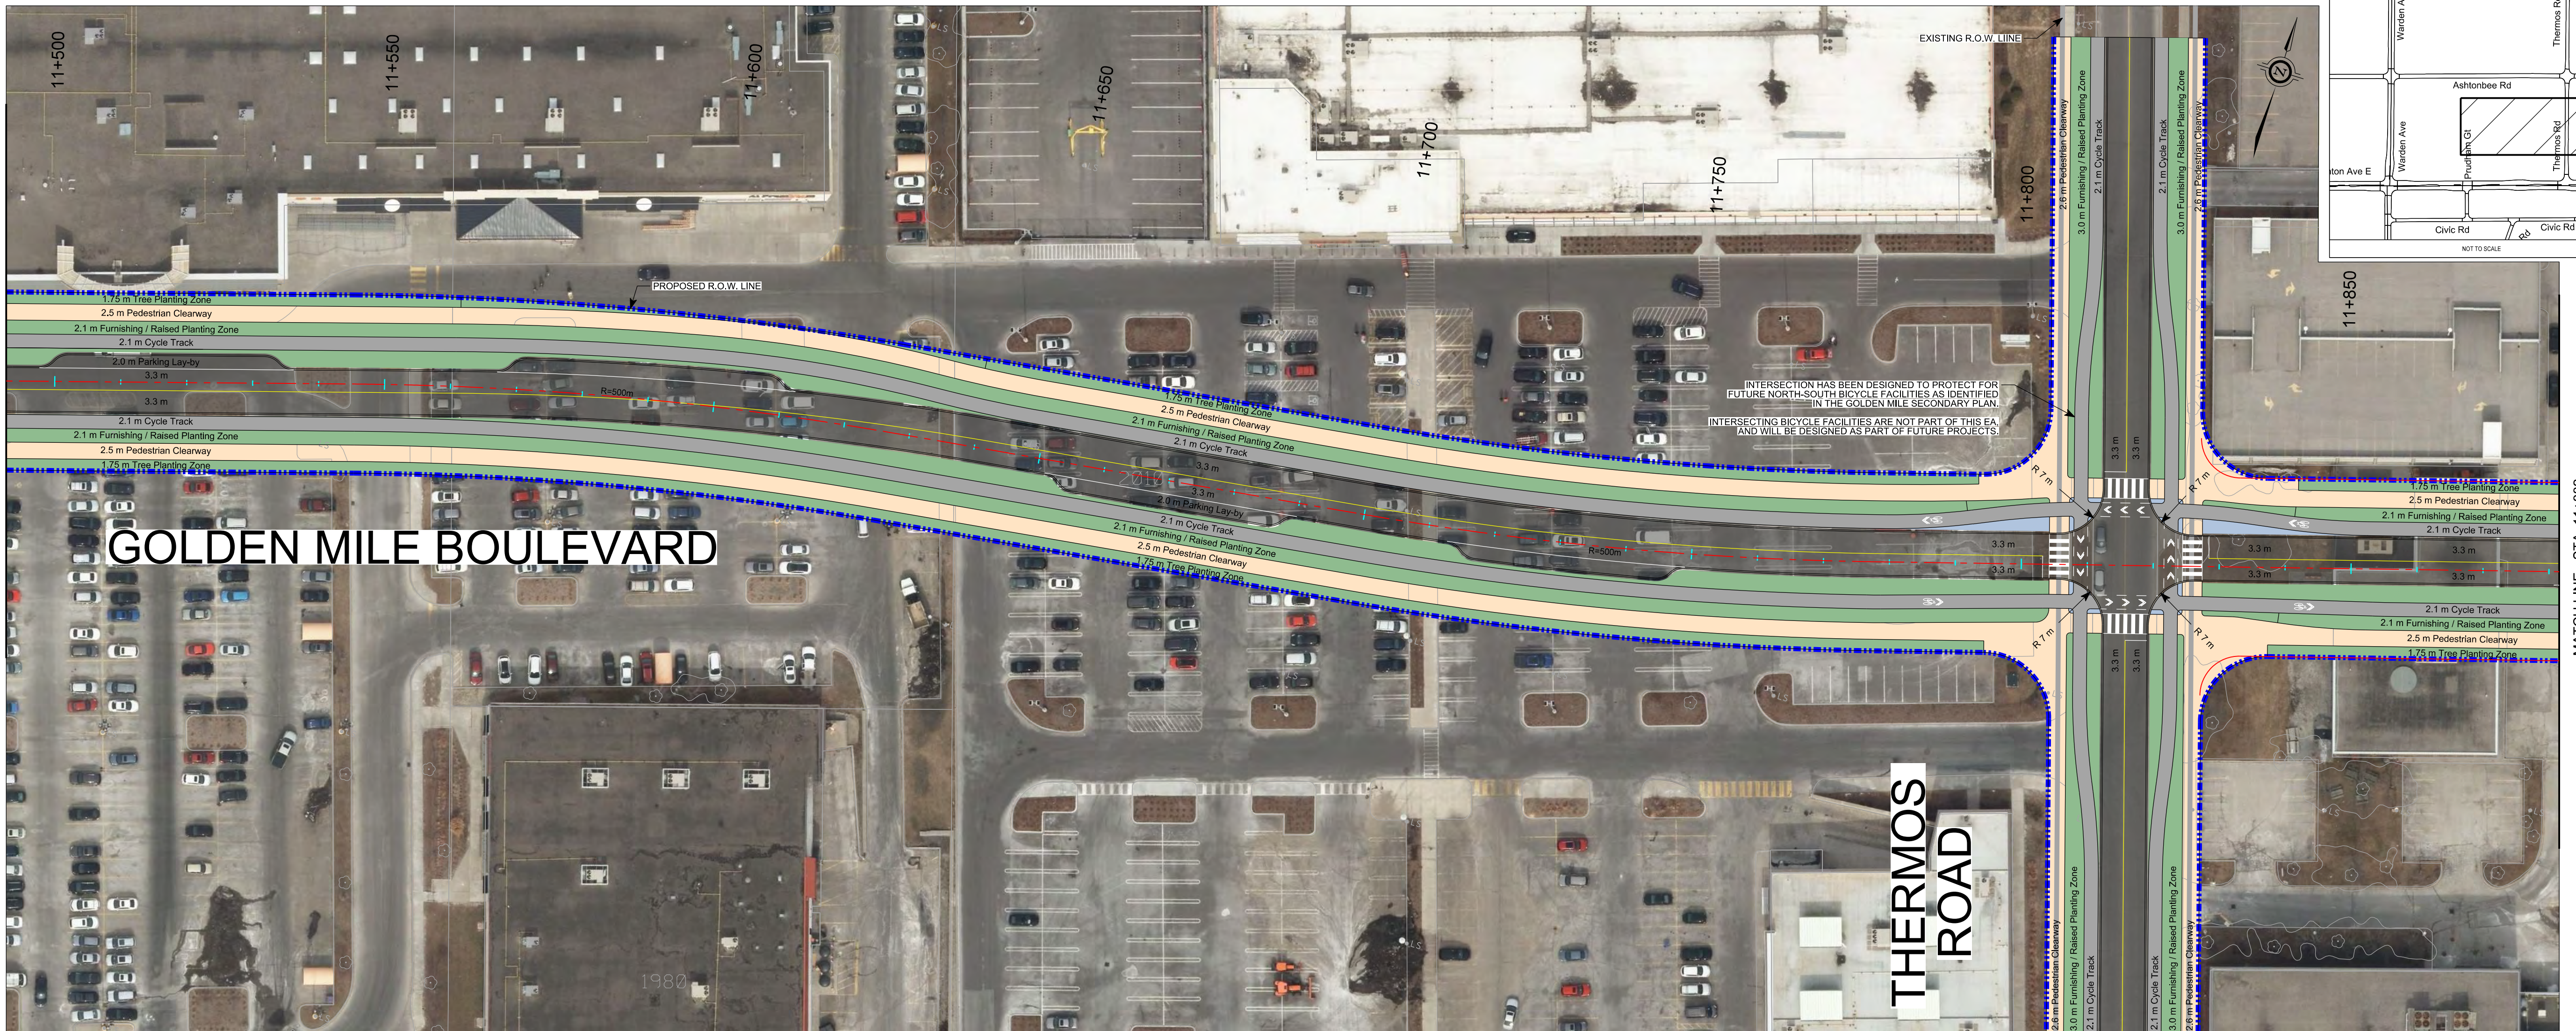

DIGITAL INFORMATION	No.	DATE	REVISIONS	INITIAL	SIGNED

Toronto Engineering & Construction Services

CONSULTANTS

HDR

GOLDEN MILE BOULEVARD

FROM STA. 11+493 TO STA. 11+882

GOLDEN MILE ENVIRONMENTAL ASSESSMENT

PRELIMINARY DESIGN

DESIGN	M.K.	DRAWN	M.K.	CHECKED	Y.C.	CONTRACT No.	
SCALE	H 1:500 V 1:50			DRAWING NUMBER			SHEET
DATE	2026						5 OF 6